




Road Reference	Road Start	Road Base Course	Road Finished Course	Predicated Occupations
S278 Access WR	Started	Complete	Aug-23	Oct-23
Secondary Rd - 1	Started	Complete	TBC	Mar-23
Secondary Rd - 2	Started	Complete	TBC	Nov-23
Secondary Rd - 3	Started	Sep-23	TBC	Aug-24
Secondary Rd - 4	Started	Mar-24	TBC	Jul-25
Secondary Rd - 5	Started	Complete	TBC	Dec-22
Secondary Rd - 6	Started	Complete	Dec-23	Feb-24
Secondary Rd - 7	Started	Nov-23	Mar-24	May-24
T-1	Started	Complete	Sep-23	Mar-23
T-2	Nov-23	Feb-24	Oct-24	Dec-24
T-2-1	Dec-23	Mar-24	Nov-24	Jan-24
T-2-2	Jan-23	Apr-23	Dec-24	Feb-24
T-3	Started	Complete	Feb-25	Mar-24
T-3-1	Started	Mar-23	Mar-24	Apr-24
T-3-2	Started	Apr-23	Apr-24	May-24
T-3-3	Started	May-23	May-24	Aug-24
T-3-4	Started	May-23	Jun-24	Sep-24
T-3-5	Started	Feb-23	Jul-24	Mar-24
T-3-6	Started	Feb-23	Aug-24	Apr-24
T-3-7	Started	Oct-23	Sep-24	Oct-24
T-3-8	Started	Oct-23	Oct-24	Dec-24
T-3-9	Started	Oct-23	Nov-24	Jan-25
T-3-10	Started	Oct-23	Dec-24	Mar-25
T-3-11	Started	Oct-23	Dec-24	Jan-25
T-3-12	Started	Complete	Feb-25	Feb-25
T-4	Started	Complete	Jun-24	Aug-24
T-4-1	Started	Complete	Jul-24	Sep-24
T-4-2	Started	Complete	Jul-24	Sep-24
T-5	Mar-24	Aug-24	Jan-25	Mar-25
T-5-1	Apr-24	Sep-24	Feb-25	Apr-25
T-5-2	May-24	Oct-24	Mar-25	May-25
T-6	Jan-24	Apr-24	Sep-24	Nov-24
T-6-1	Feb-24	May-24	Nov-24	Jan-25
T-6-2	Feb-24	Jun-24	Dec-24	Feb-25
T-7	Nov-24	Jan-25	Feb-26	Feb-26
T-7-1	Nov-24	Jan-25	Feb-26	Feb-26
T-7-2	Nov-24	Jan-25	Feb-26	Feb-26
T-8	Nov-24	Jan-25	Jul-25	Jul-25
T-8-1	Nov-24	Feb-25	Jul-25	Aug-25
T-9	Nov-24	Mar-25	Aug-25	Sep-25
T-10	Dec-24	Apr-25	Sep-25	Oct-25
T-10-1	Dec-24	May-25	Oct-25	Nov-25
T-11	Dec-24	Jun-25	Nov-25	Dec-25
T-12	Jan-25	Jul-25	Dec-25	Jan-26
T-12-1	Jan-25	Aug-25	Dec-25	Feb-26
T-13 Carpark	Jan-24	Mar-24	TBC	Jul-25
T-14	N/A	TBC	TBC	TBC
T-15	School Access	TBC	TBC	TBC
T-16	Started	Complete	Aug-24	Feb-25
T-16-1	Started	Complete	Complete	Oct-23
T-16-2	Started	Complete	Complete	Oct-23
T-16-3	Mar-24	Jun-24	Nov-24	Feb-25
T-16-4	May-25	Jul-25	Sep-25	Nov-25
T-16-5	May-25	Jul-25	Sep-25	Nov-25
T-16-6	Jan-25	Apr-25	Aug-25	Oct-25
T-16-7	Nov-24	Feb-25	Jun-25	Aug-25
T-16-8	Started	Jan-24	Jun-24	Aug-24
T-17	Started	Complete	TBC	Feb-23
T-17-1	Started	Complete	TBC	Mar-23
T-17-2	Started	Complete	Sep-23	Oct-23
T-17-3	Started	Complete	TBC	Dec-23
T-17-4	Started	Complete	Nov-23	Jan-24
T-17-4A	Started	Complete	Nov-23	Jan-24
T-17-5	Started	Complete	Nov-23	Jan-24
T-17-5A	Started	Complete	Nov-23	Dec-23
T-17-6	Started	Complete	Oct-23	Nov-23
T-18	Started	Complete	Oct-23	Nov-23
T-18-1	Oct-23	Dec-24	May-25	Jul-25
T-19	Aug-25	Nov-25	Jan-26	Mar-26
T-19-1	Aug-25	Nov-25	Jan-26	Mar-26
S278 Access SL	TBC	TBC	TBC	TBC

Boorley Gardens -
Road Delivery Plan
SK230807 Rev C

0m 100m 200m
Scale 1:2000

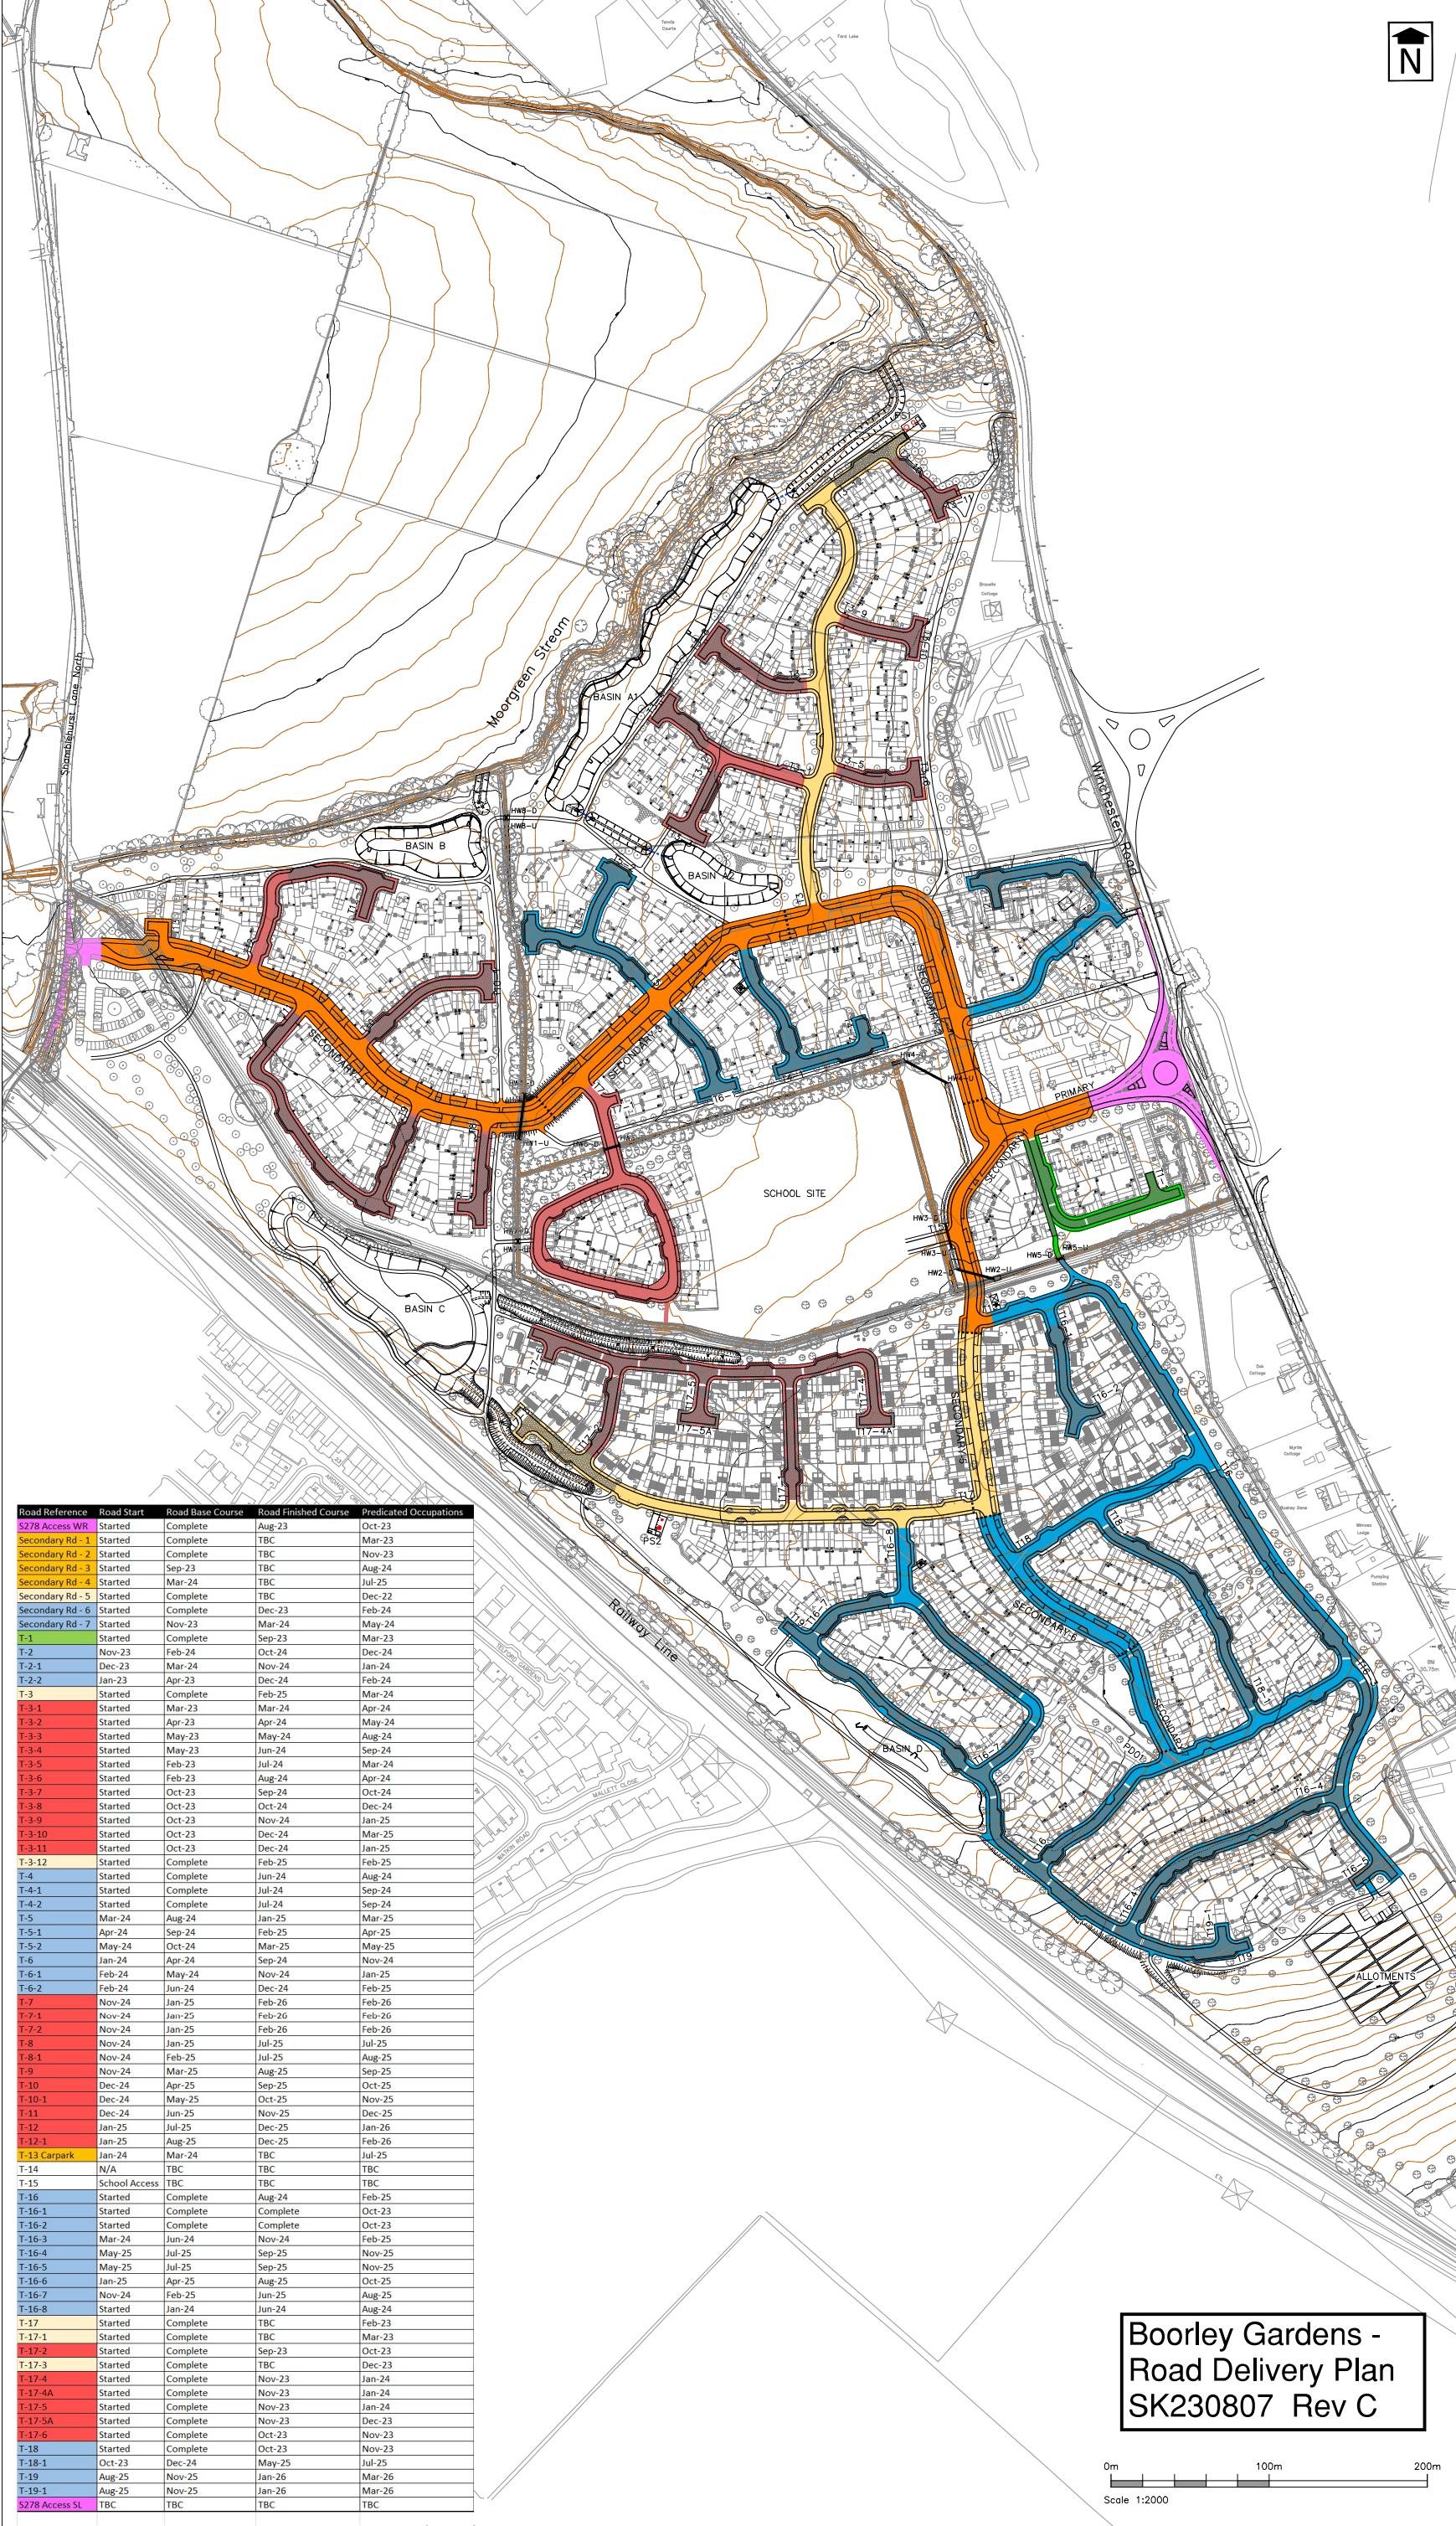

Stratton Park House, Wanborough Road
Swindon, SN3 4HG

Telephone
01793 828000

Website
www.pfapl.com

NOTES

- Drawing based on Topographical Survey by Anthony Brookes Surveys Ltd, drawing number A268/7834/1 dated June 2014.
- On-site road layout based on AAP Architecture's Drawing Number P1388.02 Revision ZL dated 19 May 2019.
- The works shown on this drawing could affect Statutory Undertaker's apparatus and the Contractor is required to verify the location and depth of all such apparatus prior to commencement of the works and to take any precautions necessary when working in the vicinity of any such apparatus.
- All adoptable highway works to be in accordance with the Hampshire County Council's 'Companion Document to Manual for Streets' and the Specification for Highway Works (SHW) November 2009 as amended published by The Stationery Office.
- THIS DRAWING IS SUBJECT TO TECHNICAL APPROVALS.

ADOPTION KEY

- Joint Adoptable Area (to be adopted by HCC)
- Joint Management Company Areas
- Miller Management Company Areas
- Bellway Management Company Areas
- Joint Management Company Areas
- S278 Areas

Rev	Date	Description	Drawn	Check
#	21/02/22	First Issue	DRB	CI

Status

FOR INFORMATION

Client



Project

Boorley Gardens
Winchester Road
Hedge End

Drawing Title

Adoptable Areas Plan

Drawing No.

M434/41

Date: February 2022 Scale: 1:2000 @ A1
E-Mail: dbrock@pfapl.com