




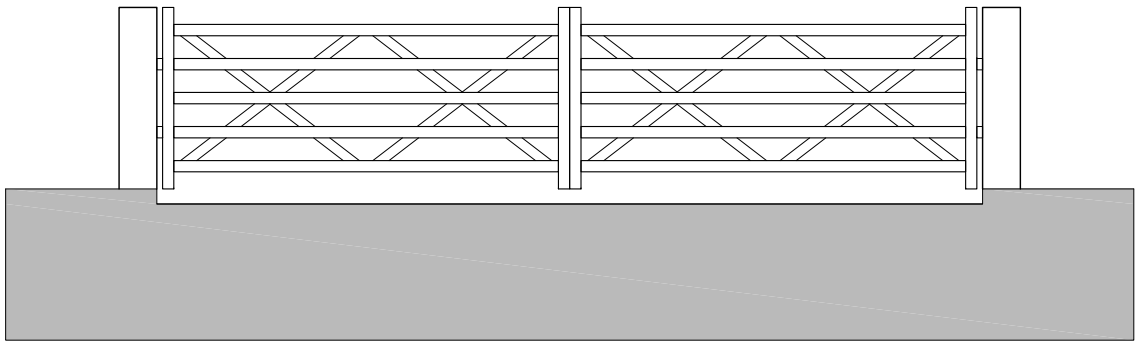

GATE ELEVATION
01/12/23 SCALE 1 : 50

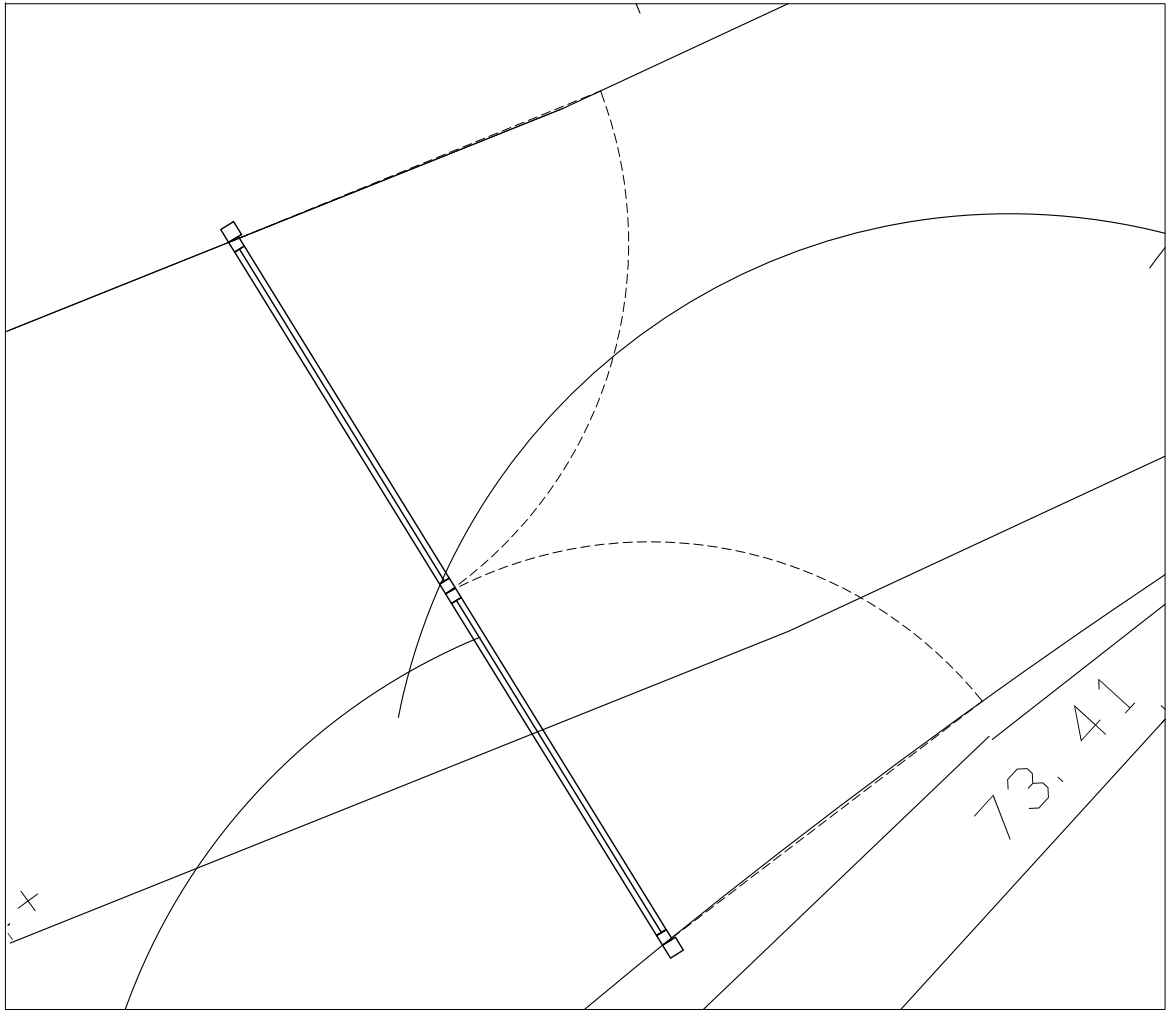

GATE PLAN
01/12/23 SCALE 1 : 50

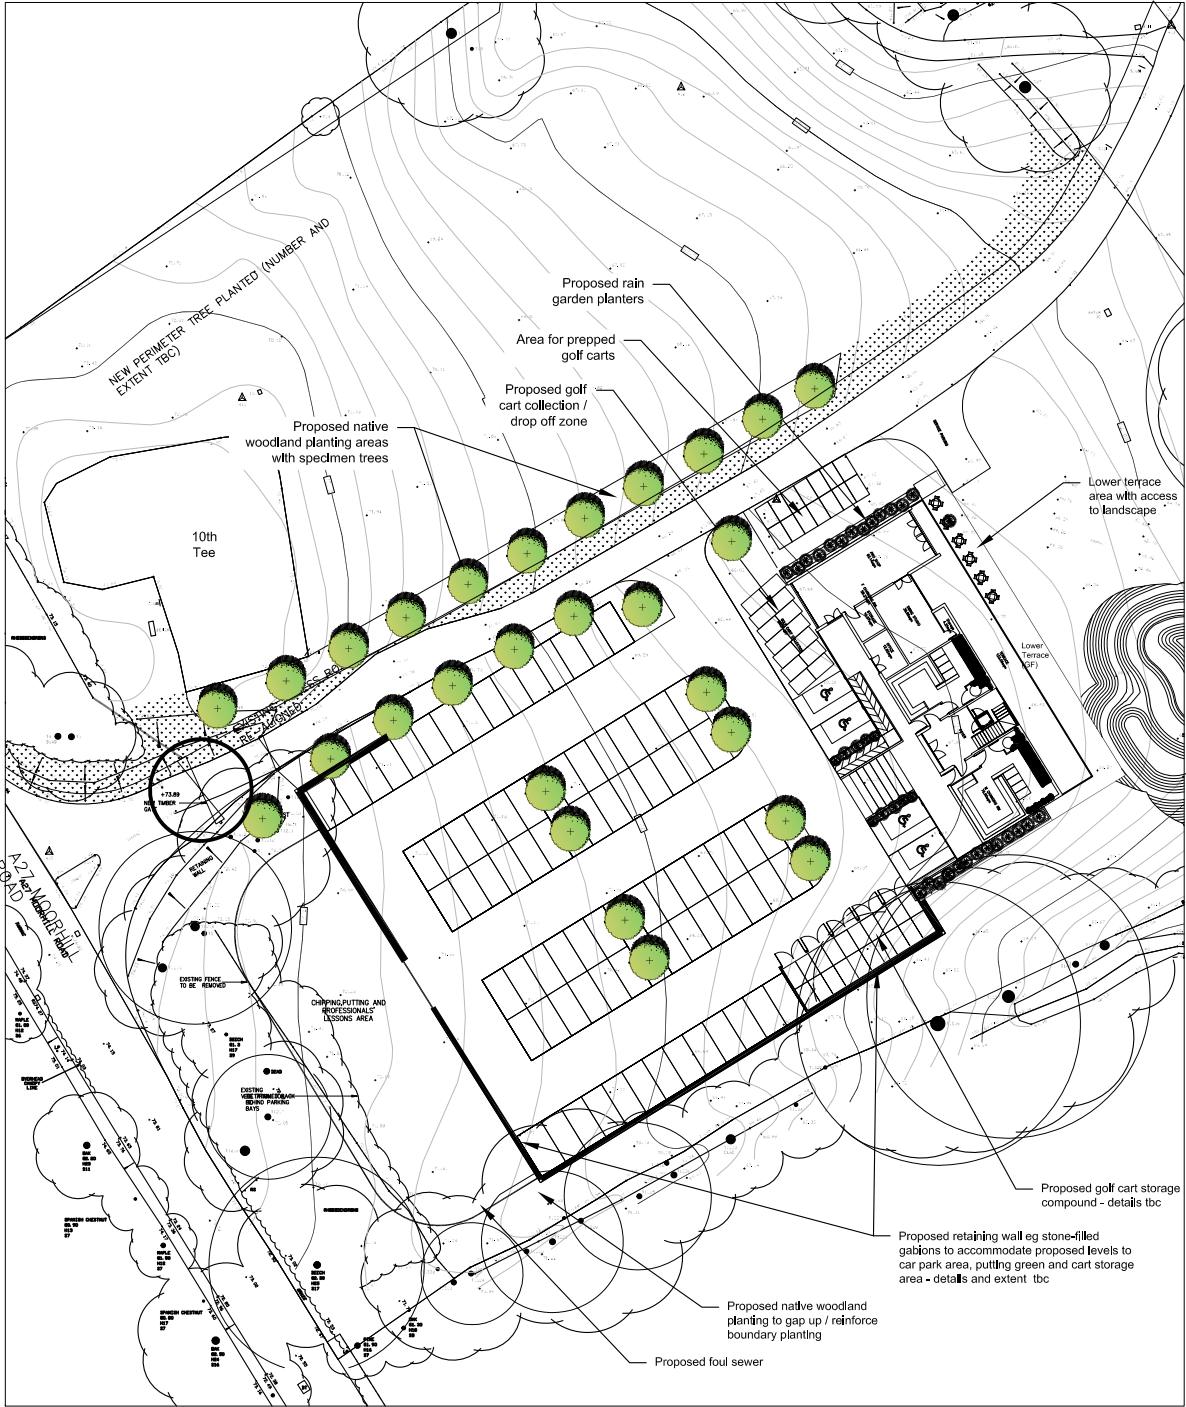

GATE REFERENCE PLAN
01/12/23 SCALE NTS

OWNER

PROJECT
NAME

GENERAL
NOTE

DESIGNER

ARCHITECT



STRUCTURAL ENGINEER

Name	

ELECTRICAL ENGINEER

Name	

MECHANICAL ENGINEER

Name	

SANITARY ENGINEER

Name	

DRAWING TITLE

ISSUE/REVISION

NO	DESCRIPTION	BY	DATE
1.	Design Rev 15	ST	17/02/23
2.	Design Rev 16 (Revised plans and sections)	ST	14/06/23
3.	Design Rev 17 (Revised plans and sections)	ST	01/08/23
4.	Design Issued	ST	20/10/23
5.	Design Issued	ST	01/12/23

CHECK BY

ARCHITECT	SIGNED
PM	
PD	
PA	
JC	

DRAWING NO.

DRAWN BY
PRINTED DATE

SCALE:
REF. FILE