


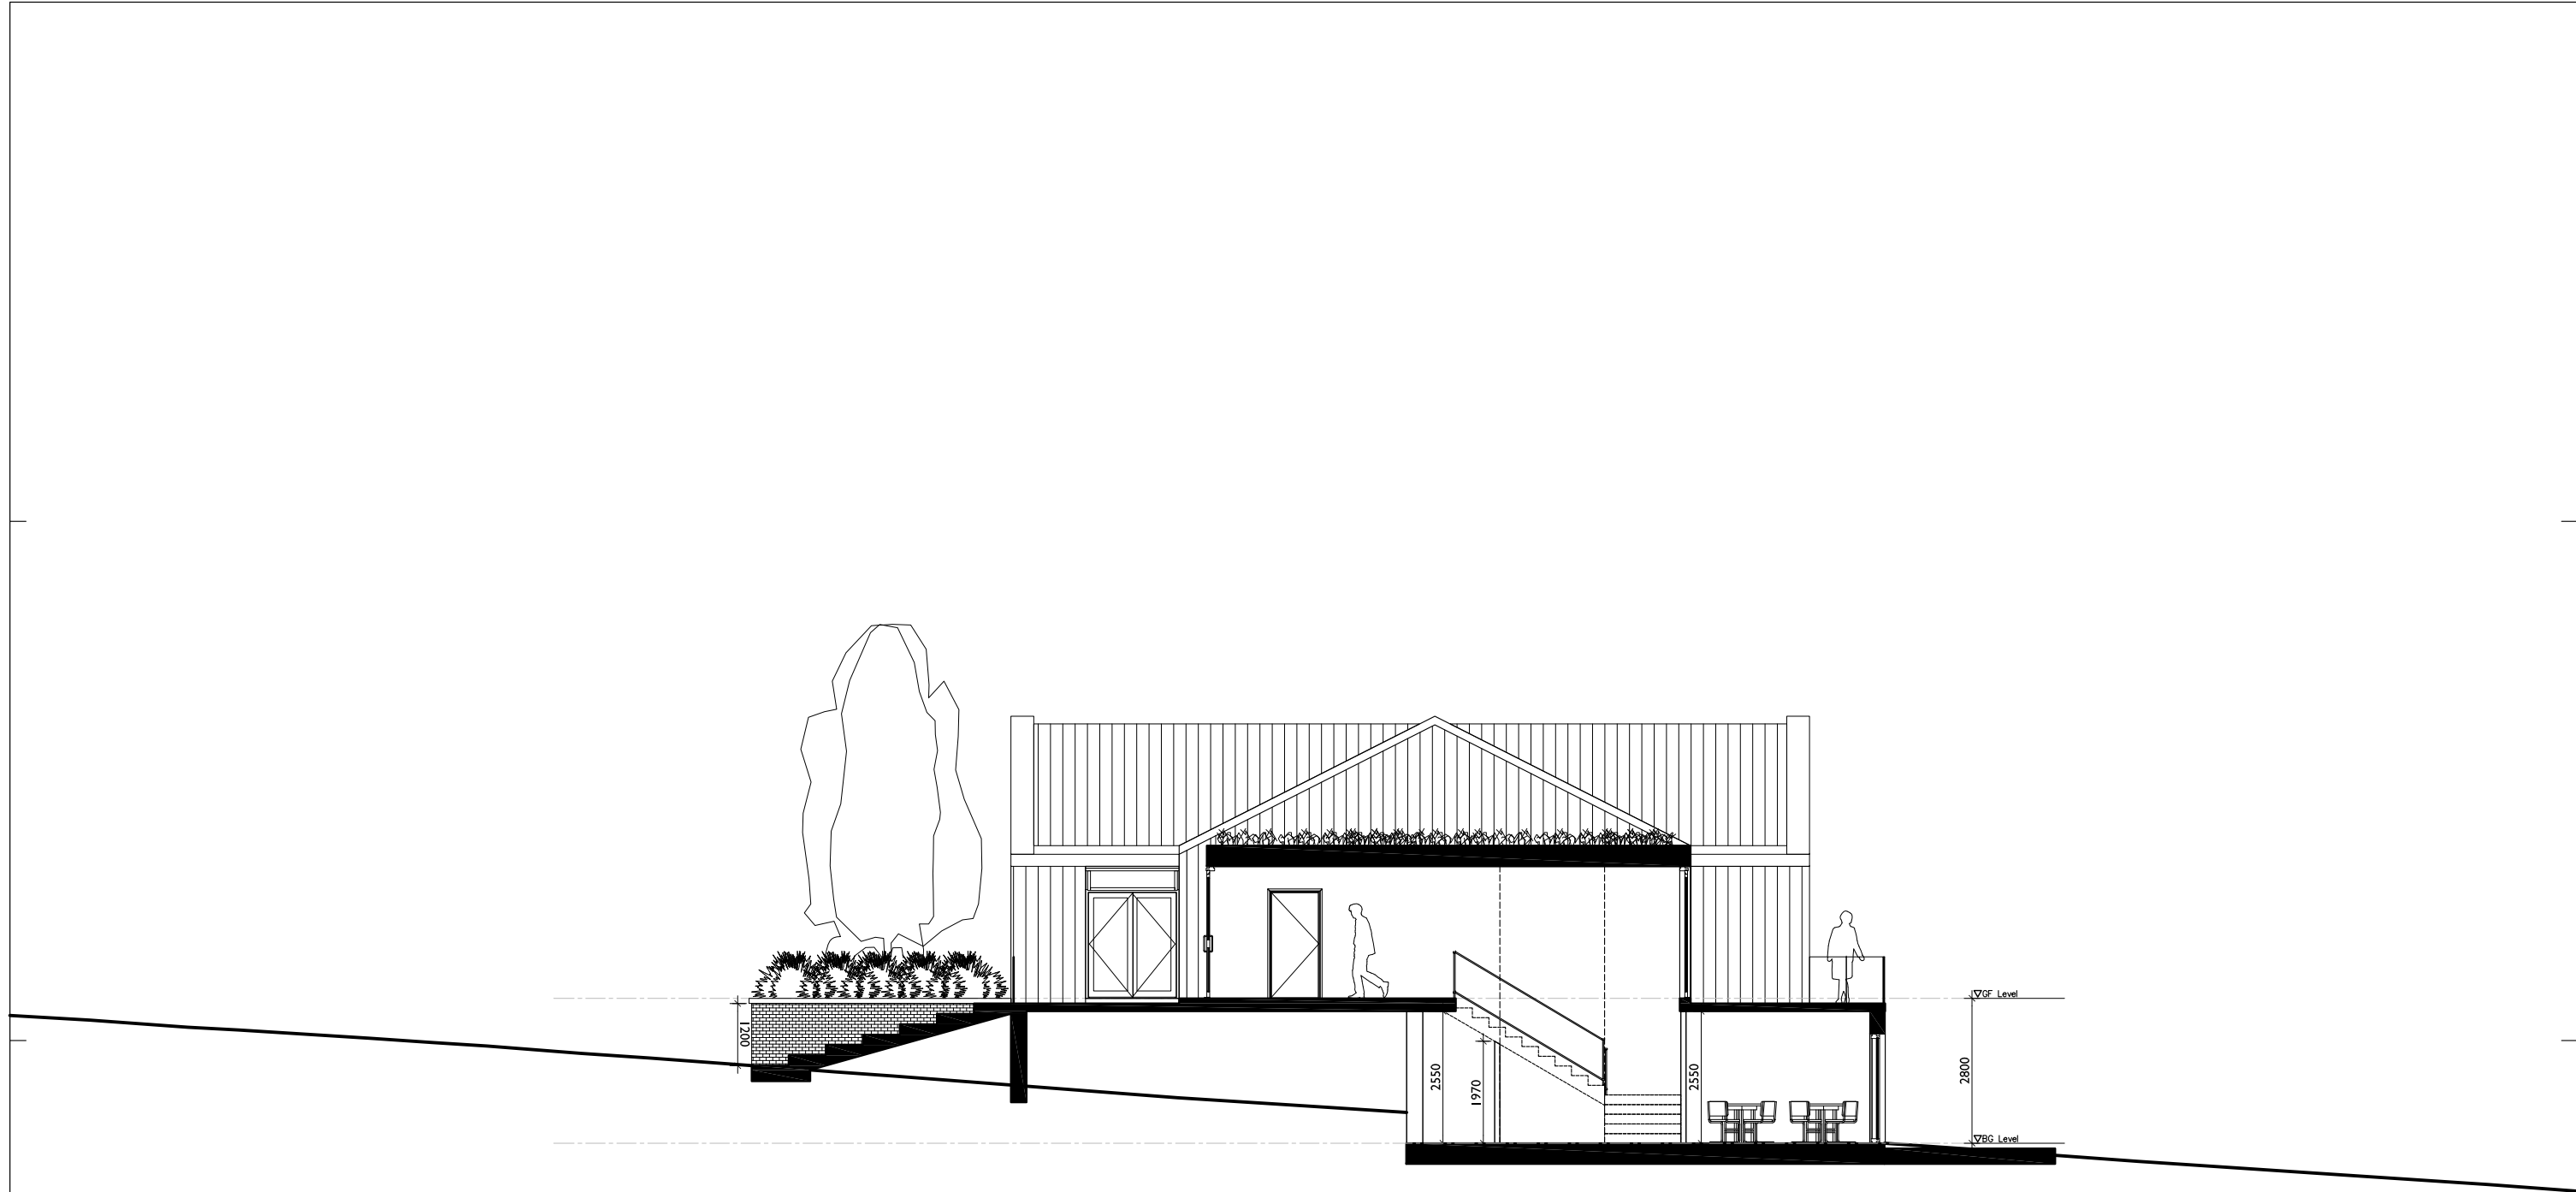

- MATERIAL NOTES**
1. ZINC STANDING SEAM WALL CLADDING AND ROOF (COLOUR : DARK GREY)
 2. CONCRETE PLASTERING
 3. PPC ALUMINIUM FRAMED DOUBLE GLAZED WINDOW AND DOOR (COLOUR : DARK GREY)
 4. GREEN SEDUM ROOF
 5. TREATED TIMBER CLADDING
 6. STEEL FLAT BAR BALUSTRADE

SECTION A-A
01/12/23 SCALE 1 : 125

OWNER	DESIGNER								
PROJECT NAME	ARCHITECT Name  Architecture / Interior Design / Construction	STRUCTURAL ENGINEER Name	ELECTRICAL ENGINEER Name	MECHANICAL ENGINEER Name	SANITARY ENGINEER Name	DRAWING TITLE	ISSUE/REVISION NO DESCRIPTION BY DATE 1 Design Rev 15 ST 17/02/23 2 Design Rev 16 (Revised plans and sections) ST 14/09/23 3 Design Rev 17 (Revised plans and sections) ST 05/08/23 4 Design Issued ST 20/10/23 5 Design Issued ST 01/12/23	CHECK BY ARCHITECT SIGNED PM PD PA JC SCALE: REF. FILE	DRAWING NO.
GENERAL NOTE									