

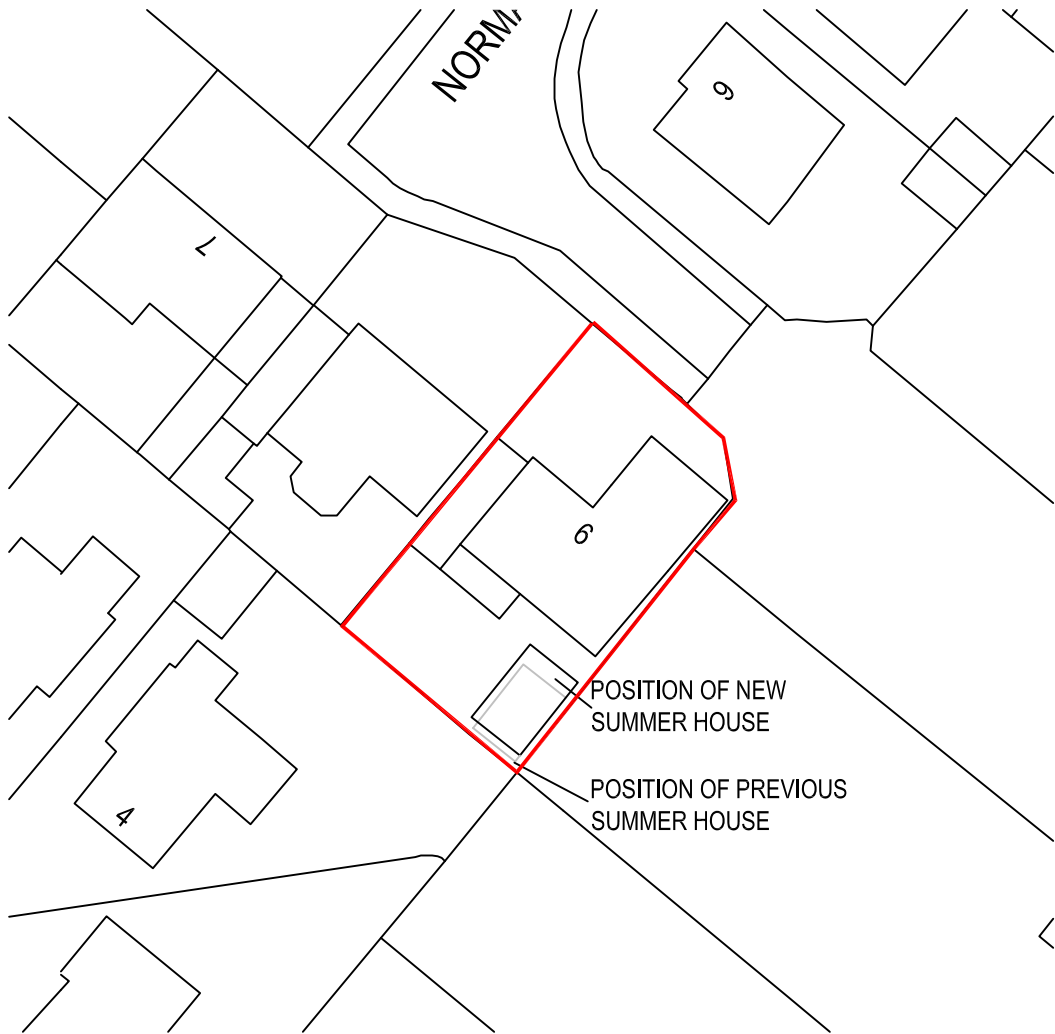


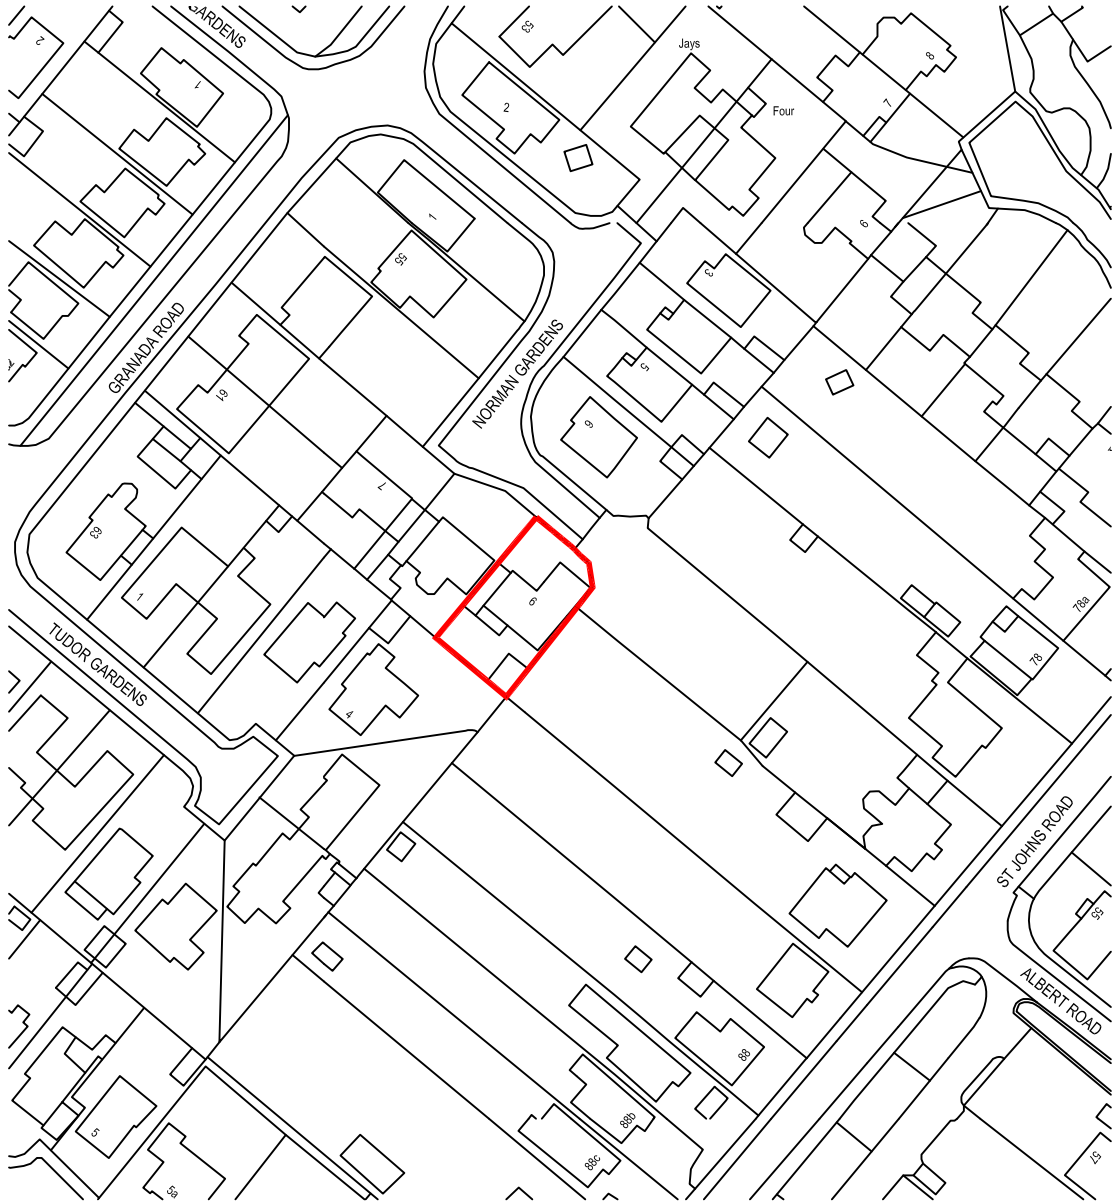


BLOCK PLAN

SCALE 1:500

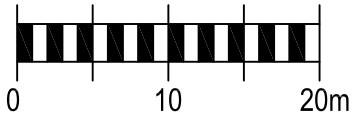


LOCATION PLAN

SCALE 1:1250

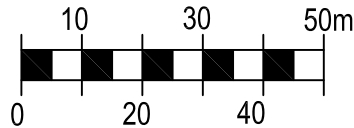


NOTES

1. This drawing is the copyright of **NA PALMER DESIGN LTD**. It may not be copied, altered or reproduced in any way whatsoever neither passed to a third party without their written authority.
2. Dimensions to be checked on site prior to commencing any work. Any discrepancies should be reported to the project architect immediately.
3. Listed dimensions must be assumed approximate and checked on site.
4. If in doubt ask.

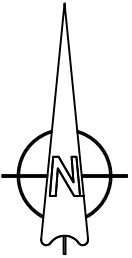

rev.	description	date	by	ch
1	PLANNING			

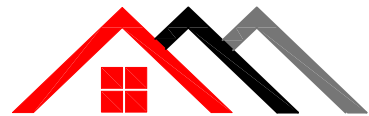

**NA PALMER
DESIGN LTD**

NA PALMER DESIGN LTD
PINE LODGE, CHILWORTH DROVE
CHILWORTH, HAMPSHIRE SO16 7JH
M: 07462596030 E: na@nypalmerdesign.co.uk

client
MR RYAN GALLANTRY

project
PROPOSED SUMMER HOUSE
9 NORMAN GARDENS
HEDGE END
SO304AW

drawing
BLOCK PLAN
AND
LOCATION PLAN

drawn	scale	checked	date
NAP	1:500 & 1:1250@A3		DEC 23
drawing No.	revision		
10538-PL-01	A		