




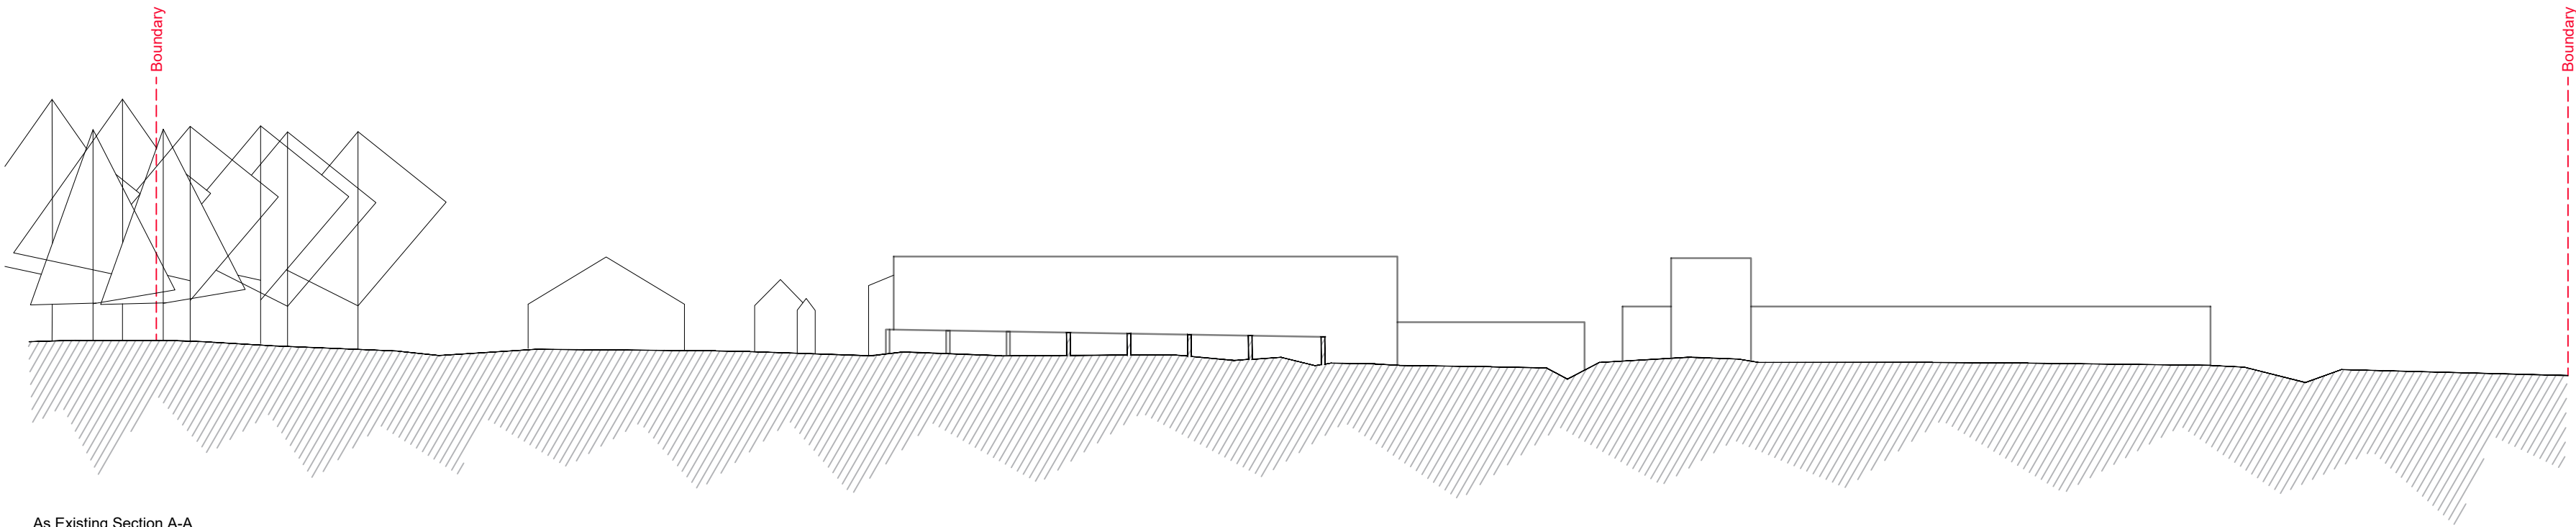

As Existing Section A-A

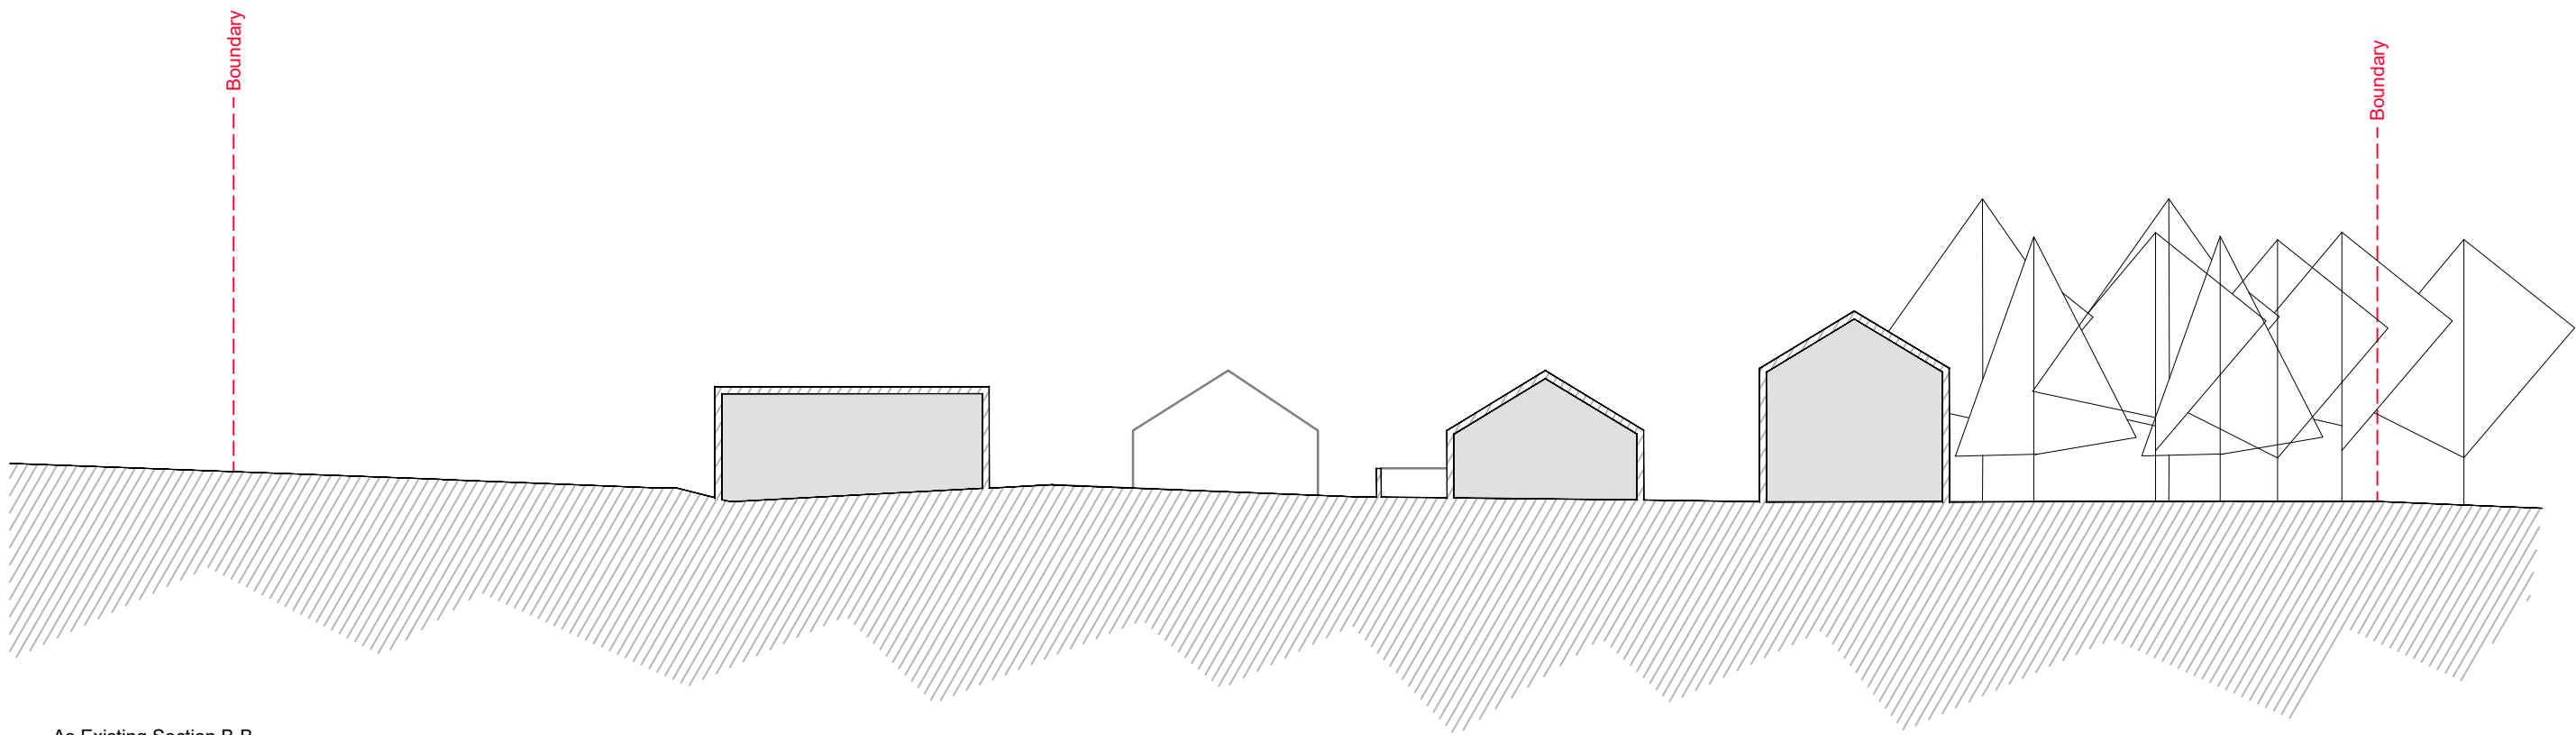

As Existing Section B-B

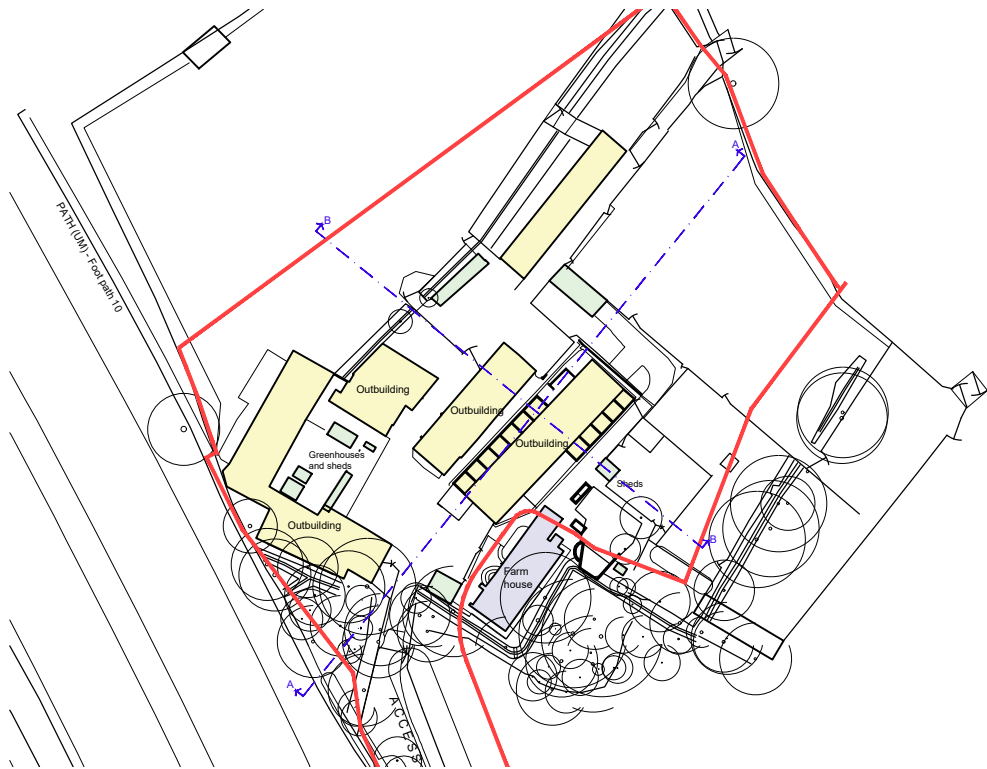

As Existing Site Plan

B	12.12.23	Amended view
A	25.08.22	PLANNING ISSUE

REVISIONS

PLANNING

**RADLEY
HOUSE**
PARTNERSHIP

CHARTERED
ARCHITECTS

t. 01962842228
e. architects@radleyhouse.co.uk
w. www.radleyhouse.co.uk

20 Staple Gardens | Winchester | SO23 8SR

JOB | Moorlands Farm

DWG | As Proposed Sections A-A and B-B

S | 1:100@A2

D | DEC 2023 No. | 7912_E03/B