




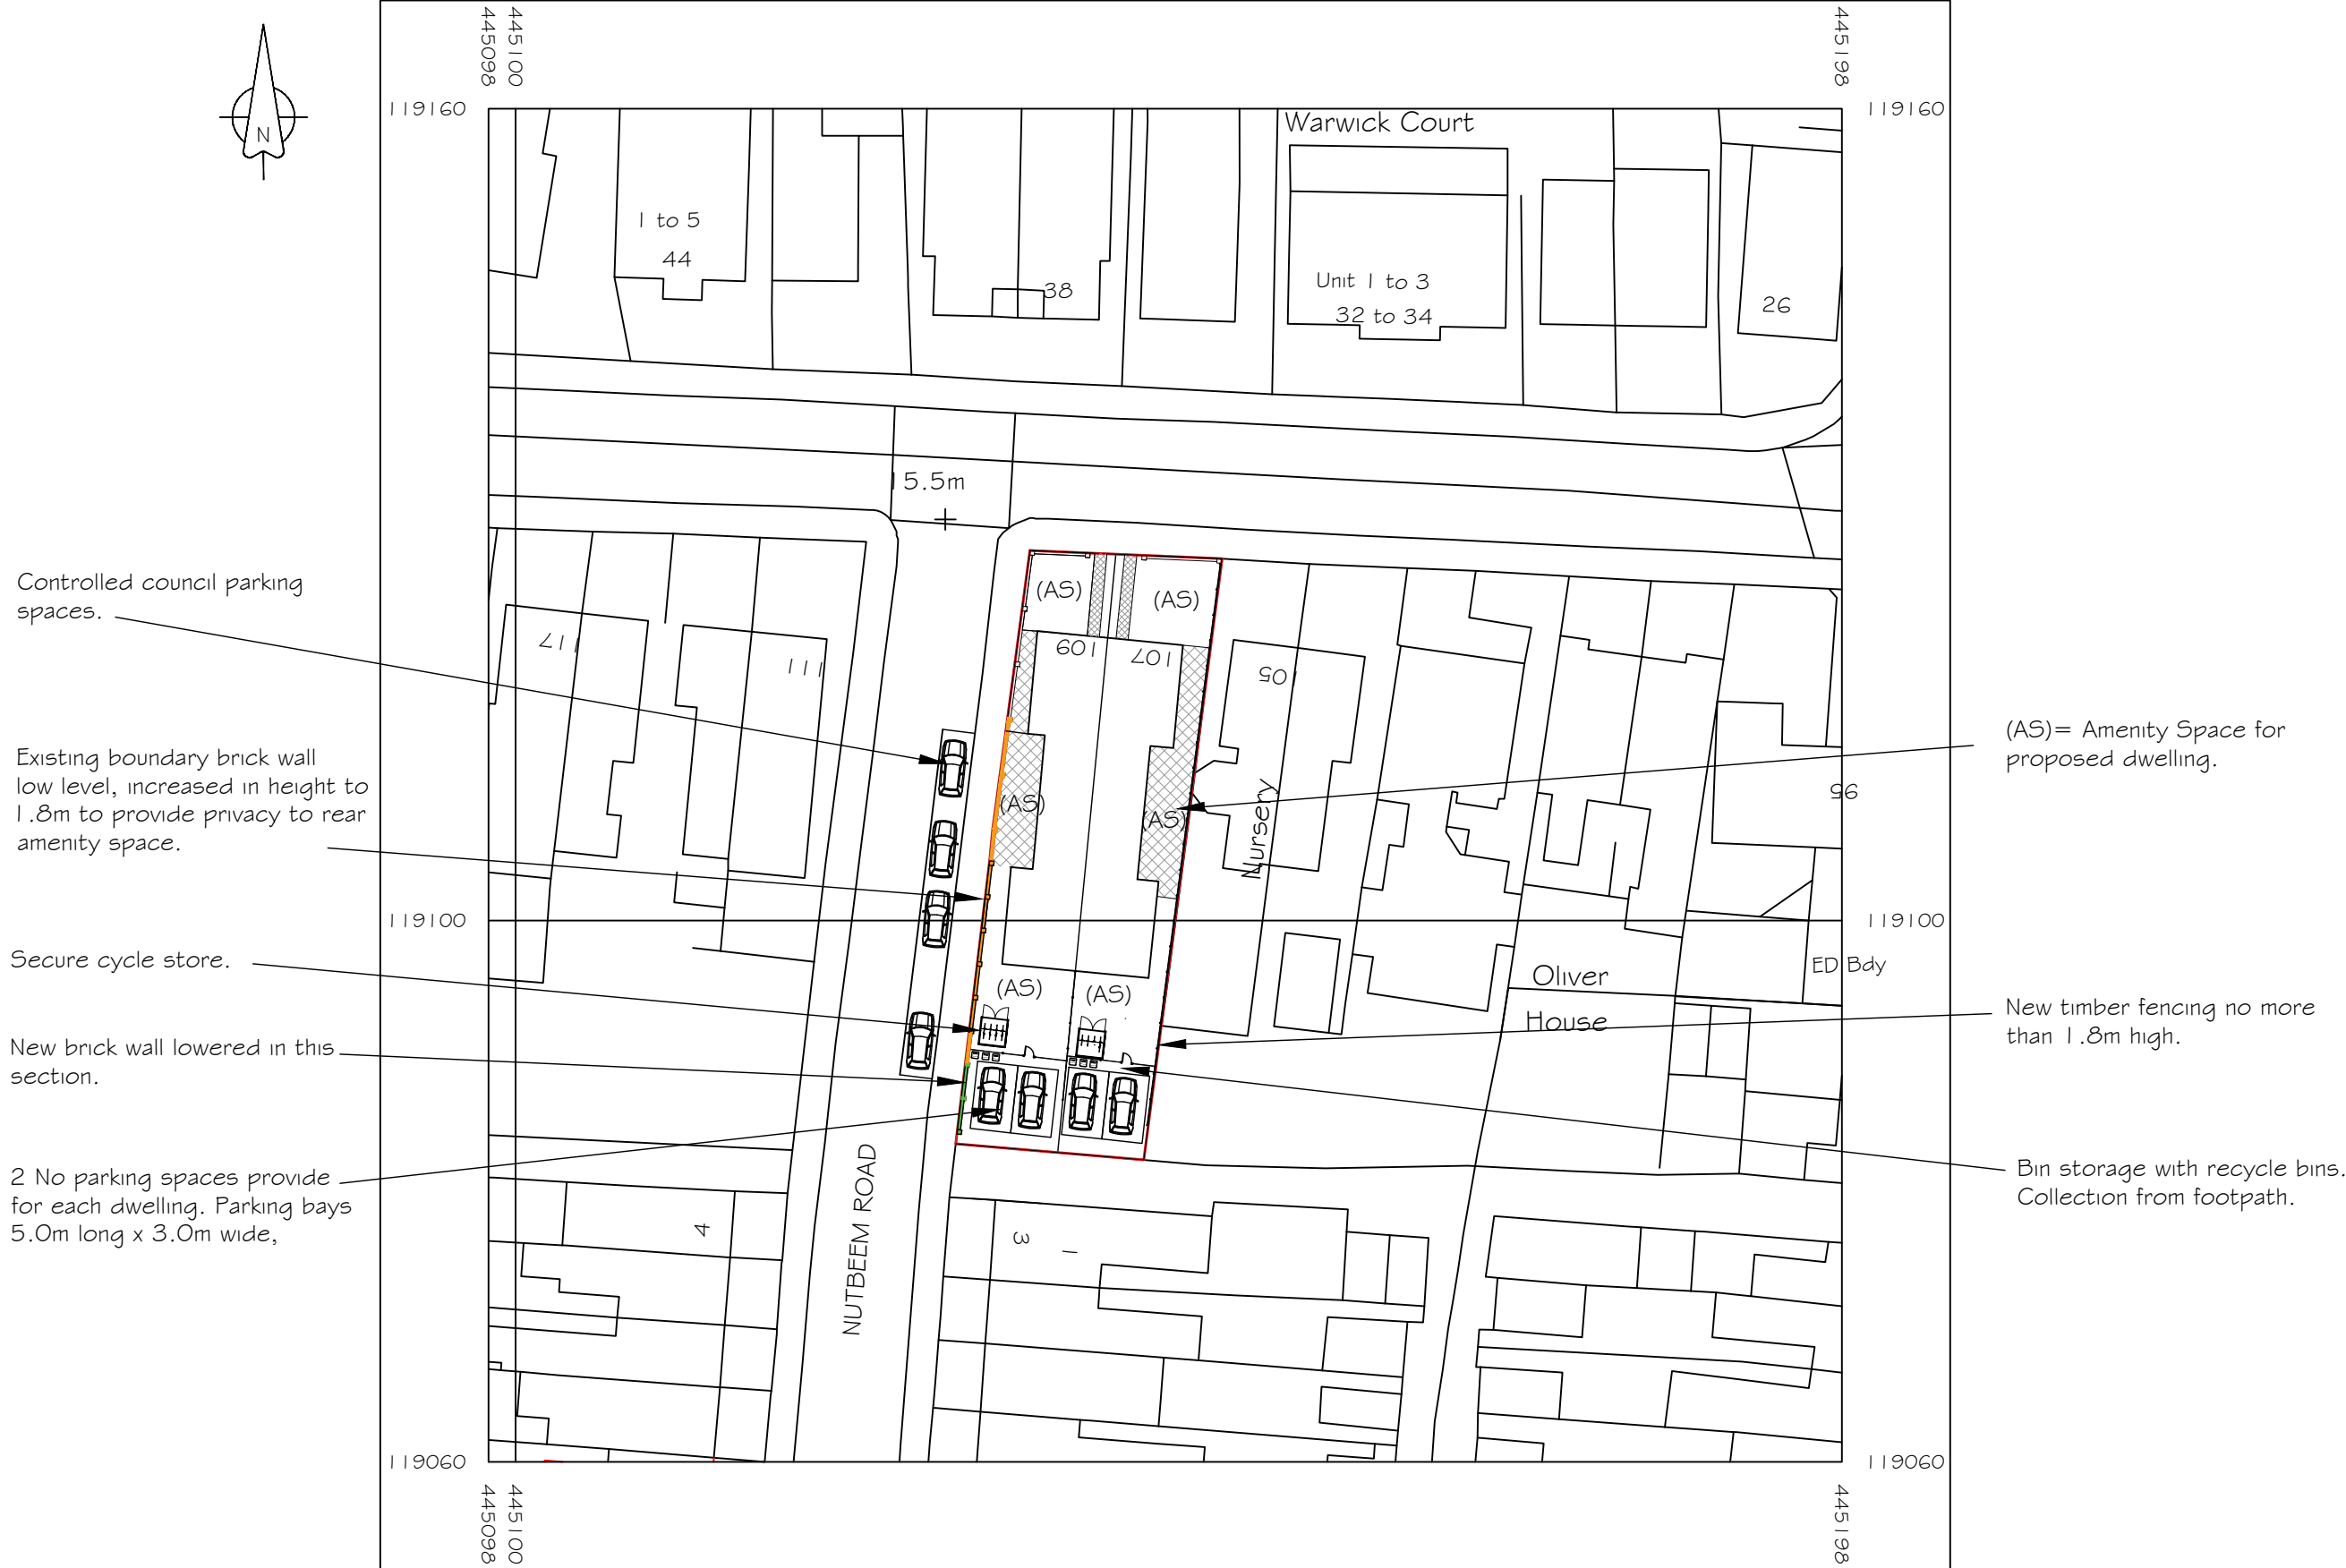

Proposed Block Plan
1:500

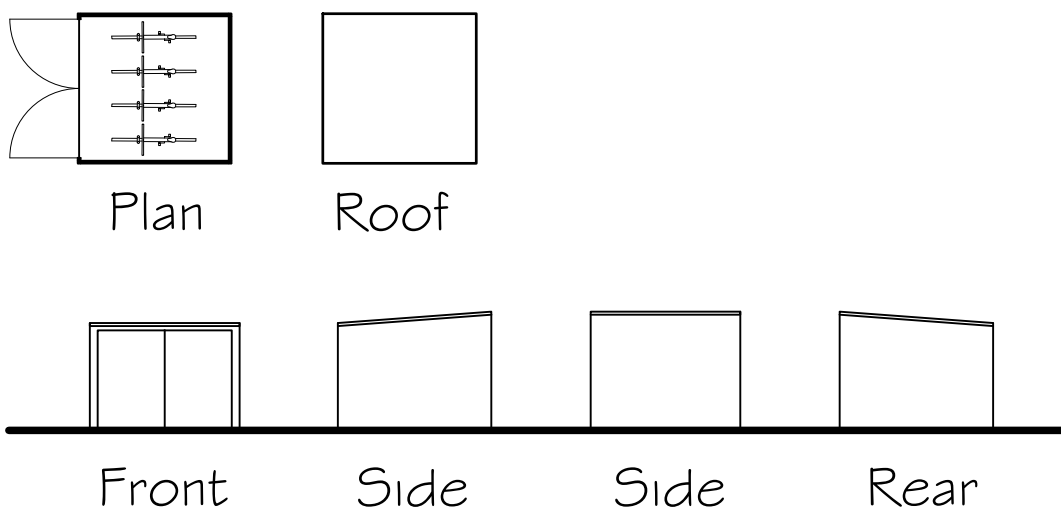

Proposed Metal Bike Store 369
www.summergardenbuildings.co.uk

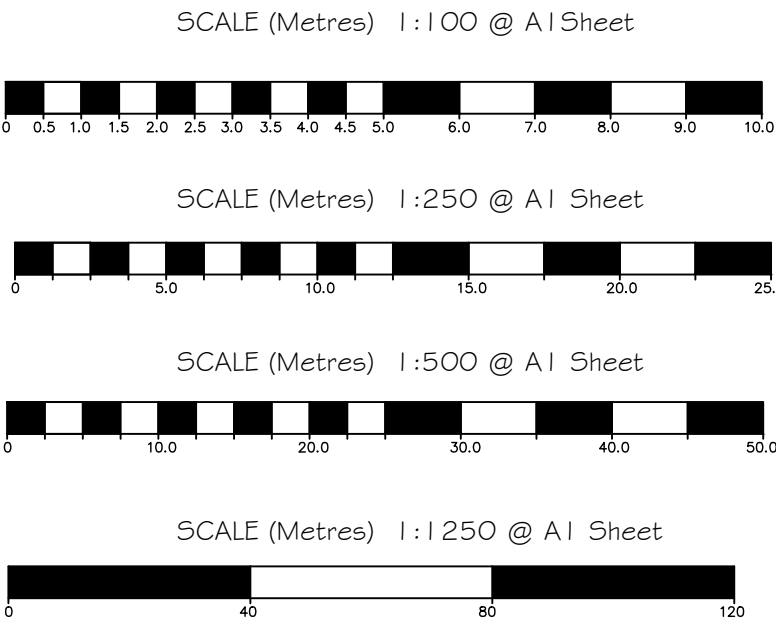

Drawing Notes:

The copyright of this drawing belongs solely with BPS Design Consultants Ltd, it should not be copied or reproduced without their written consent.

Written dimensions to take precedent over scaling the drawing however all dimensions to be checked and verified on site prior to commencing works. The Contractor shall take all responsibility for setting out. Any discrepancies should be clarified prior to proceeding with work.

All workmanship and materials shall comply with BS 8000 Parts 1 - 15.

Issued for
Planning Approval

BPS Design Consultants Ltd

Architectural Services and Structural Engineers

Seafields, Dodwell Lane, Bursledon, Southampton, SO31 1DJ

Tel: 023 8040 4017

robert@bpsdesign.co.uk

Mobile: 07915 604 293

colin@bpsdesign.co.uk

Mobile: 07886 655 697

www.bpsdesign.co.uk

Project:

107/109 Leigh Road
Eastleigh
Hampshire
SO50 9DR

Client:

Mr Lewis Bowers

Dwg Title:

Proposed Elevations and Plans
8 Bed HMO

Dwg No:

PL/03

Revision:

-

Date:

Dec 2023

By:

LN

Scale:

As Shown

The Copyright of this drawing belongs solely to BPS Design Consultants Ltd. It should not be copied or reproduced without consent from BPS Design Consultants Ltd. Original drawing at A1 size.