


Unit D Front Elevation (North West)

- KEY:
- WALL- VERTICAL LARCH CLADDING
  - WALL- HORIZONTAL LARCH CLADDING
  - WALL- STANDING SEAM ZINC CLADDING
  - ROOF- STANDING SEAM ZINC
  - INDICATIVE SOLAR PANELS

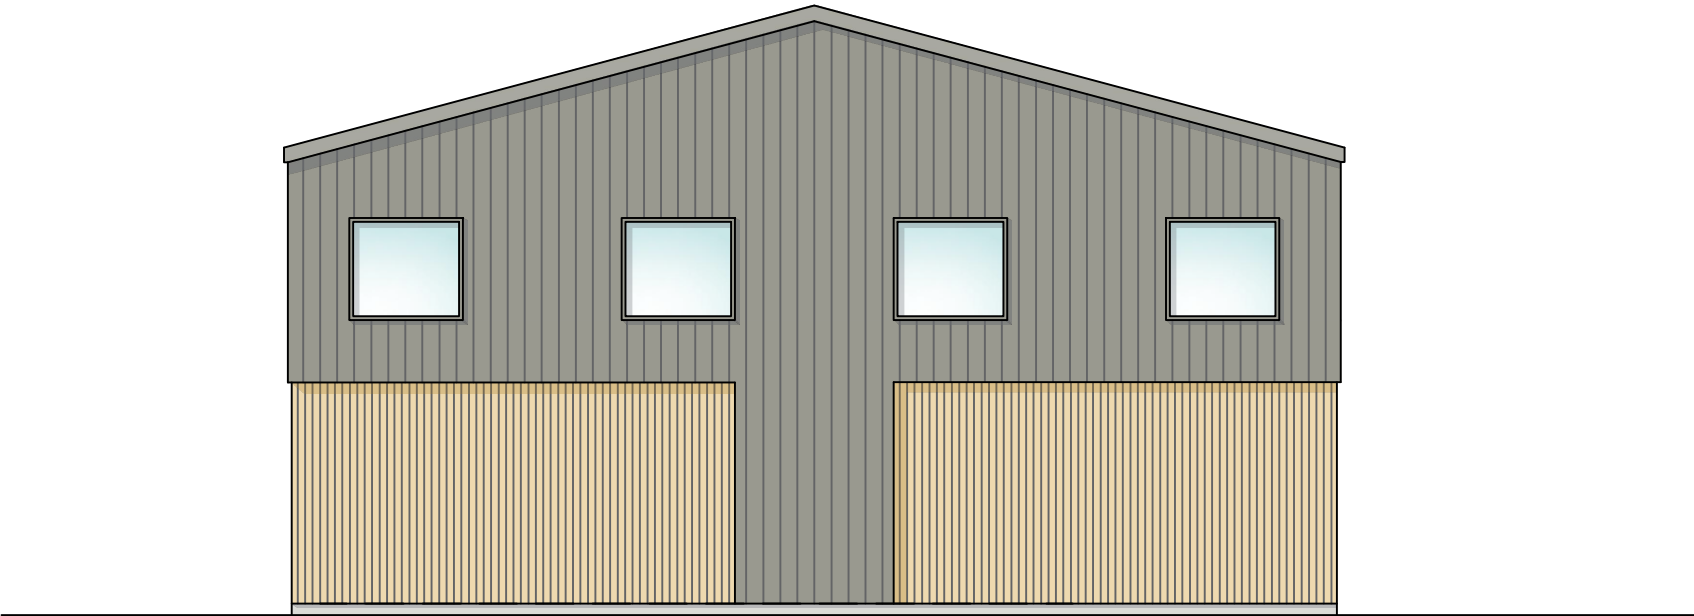

Unit C Side Elevation (South West)



Unit D Side Elevation (North East)

| REVISIONS |
|-----------|
|           |
|           |
|           |

PLANNING

**RADLEY HOUSE**  
PARTNERSHIP | CHARTERED ARCHITECTS


t. 01962842228  
e. architects@radleyhouse.co.uk  
w. www.radleyhouse.co.uk

20 Staple Gardens | Winchester | SO23 8SR

JOB | Moorlands Farm

DWG | Unit D Elevations

S | 1:100@A2  
D | DEC 2023 No. | 7912\_D10

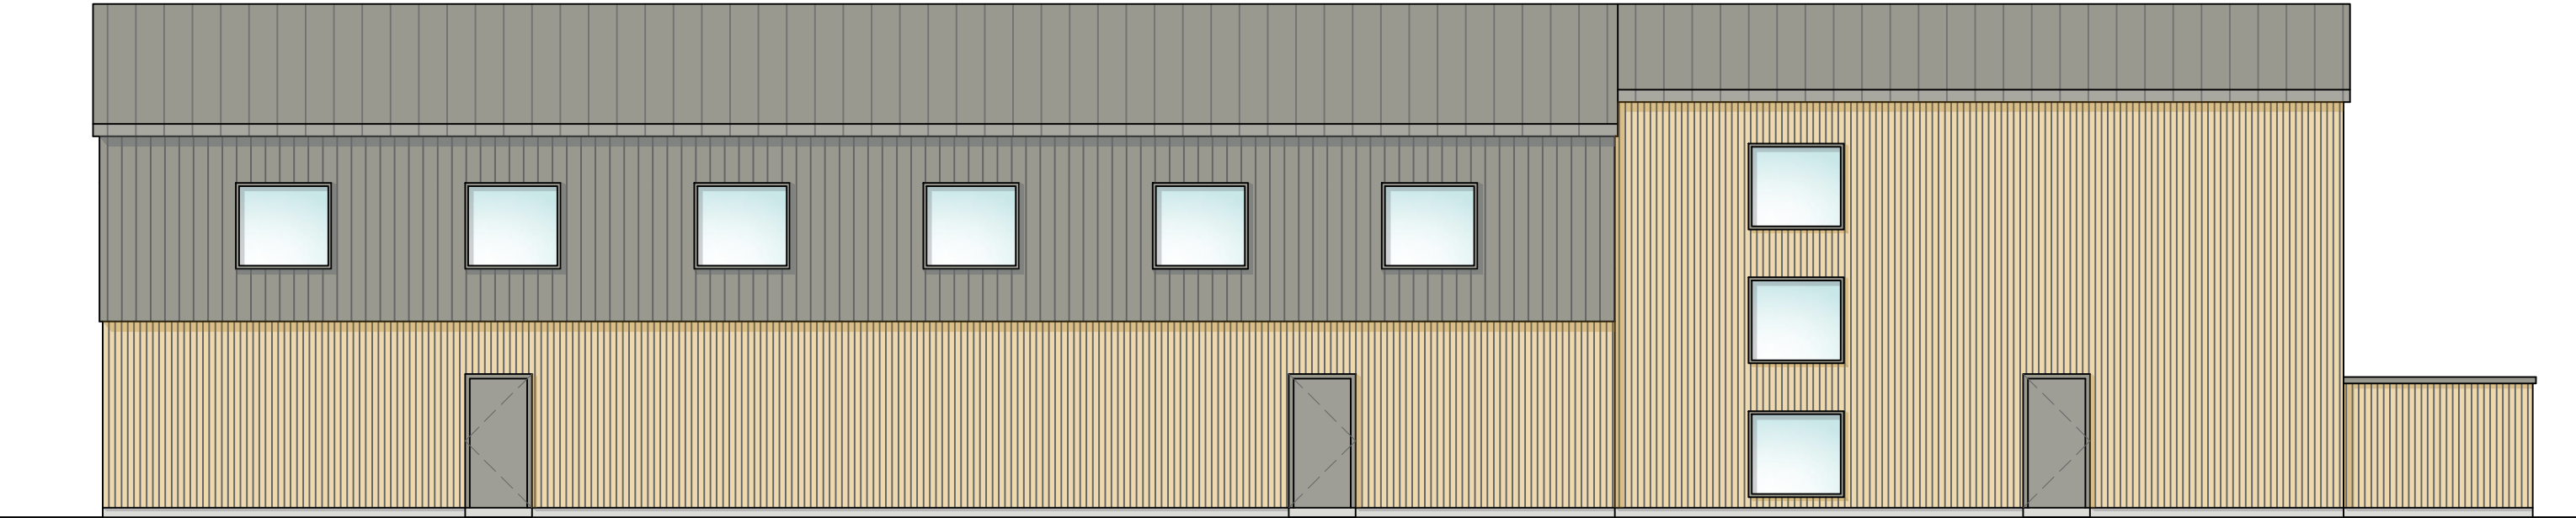

Unit D Rear Elevation (South East)

