




- KEY:
- WALL- VERTICAL LARCH CLADDING
 - WALL- HORIZONTAL LARCH CLADDING
 - WALL- STANDING SEAM ZINC CLADDING
 - ROOF- STANDING SEAM ZINC
 - INDICATIVE SOLAR PANELS

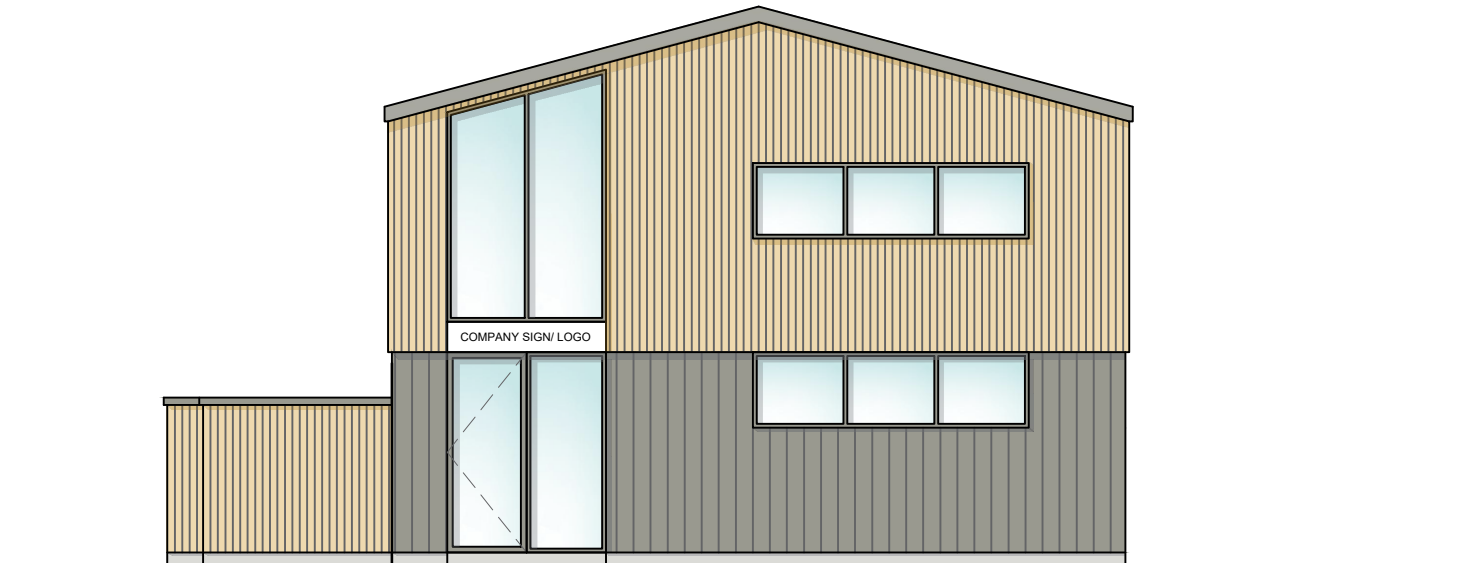

Unit C Front Elevation (South East)

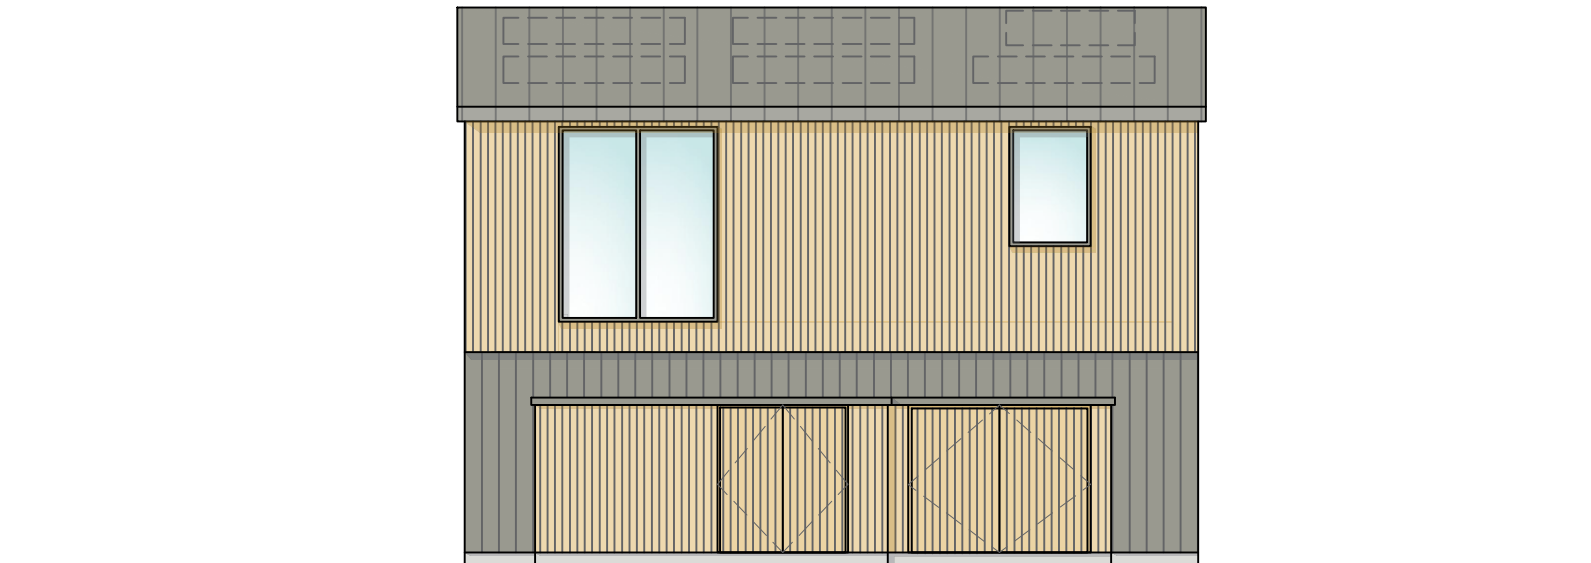

Unit C Rear Elevation (South West)

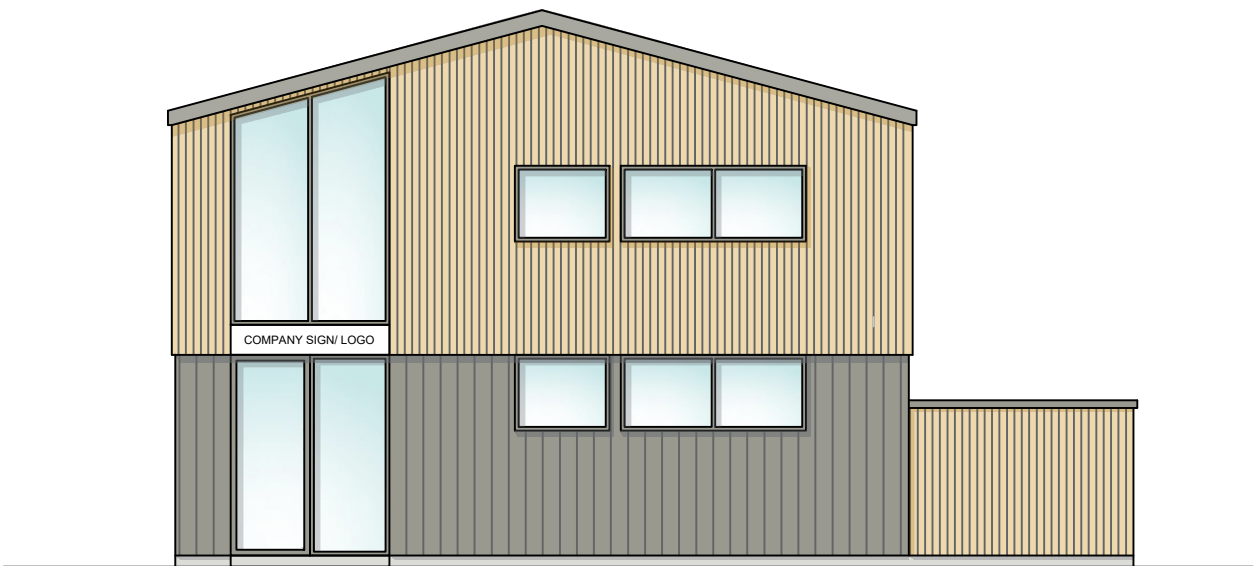

Unit C Side Elevation (North West)



Unit C Side Elevation (North East)

REVISIONS

PLANNING

RADLEY HOUSE
PARTNERSHIP | CHARTERED ARCHITECTS

t. 01962842228
e. architects@radleyhouse.co.uk
w. www.radleyhouse.co.uk

20 Staple Gardens | Winchester | SO23 8SR

JOB | Moorlands Farm

DWG | Unit C Elevations

S | 1:100@A2

D | DEC 2023

No. | 7912_D08

