
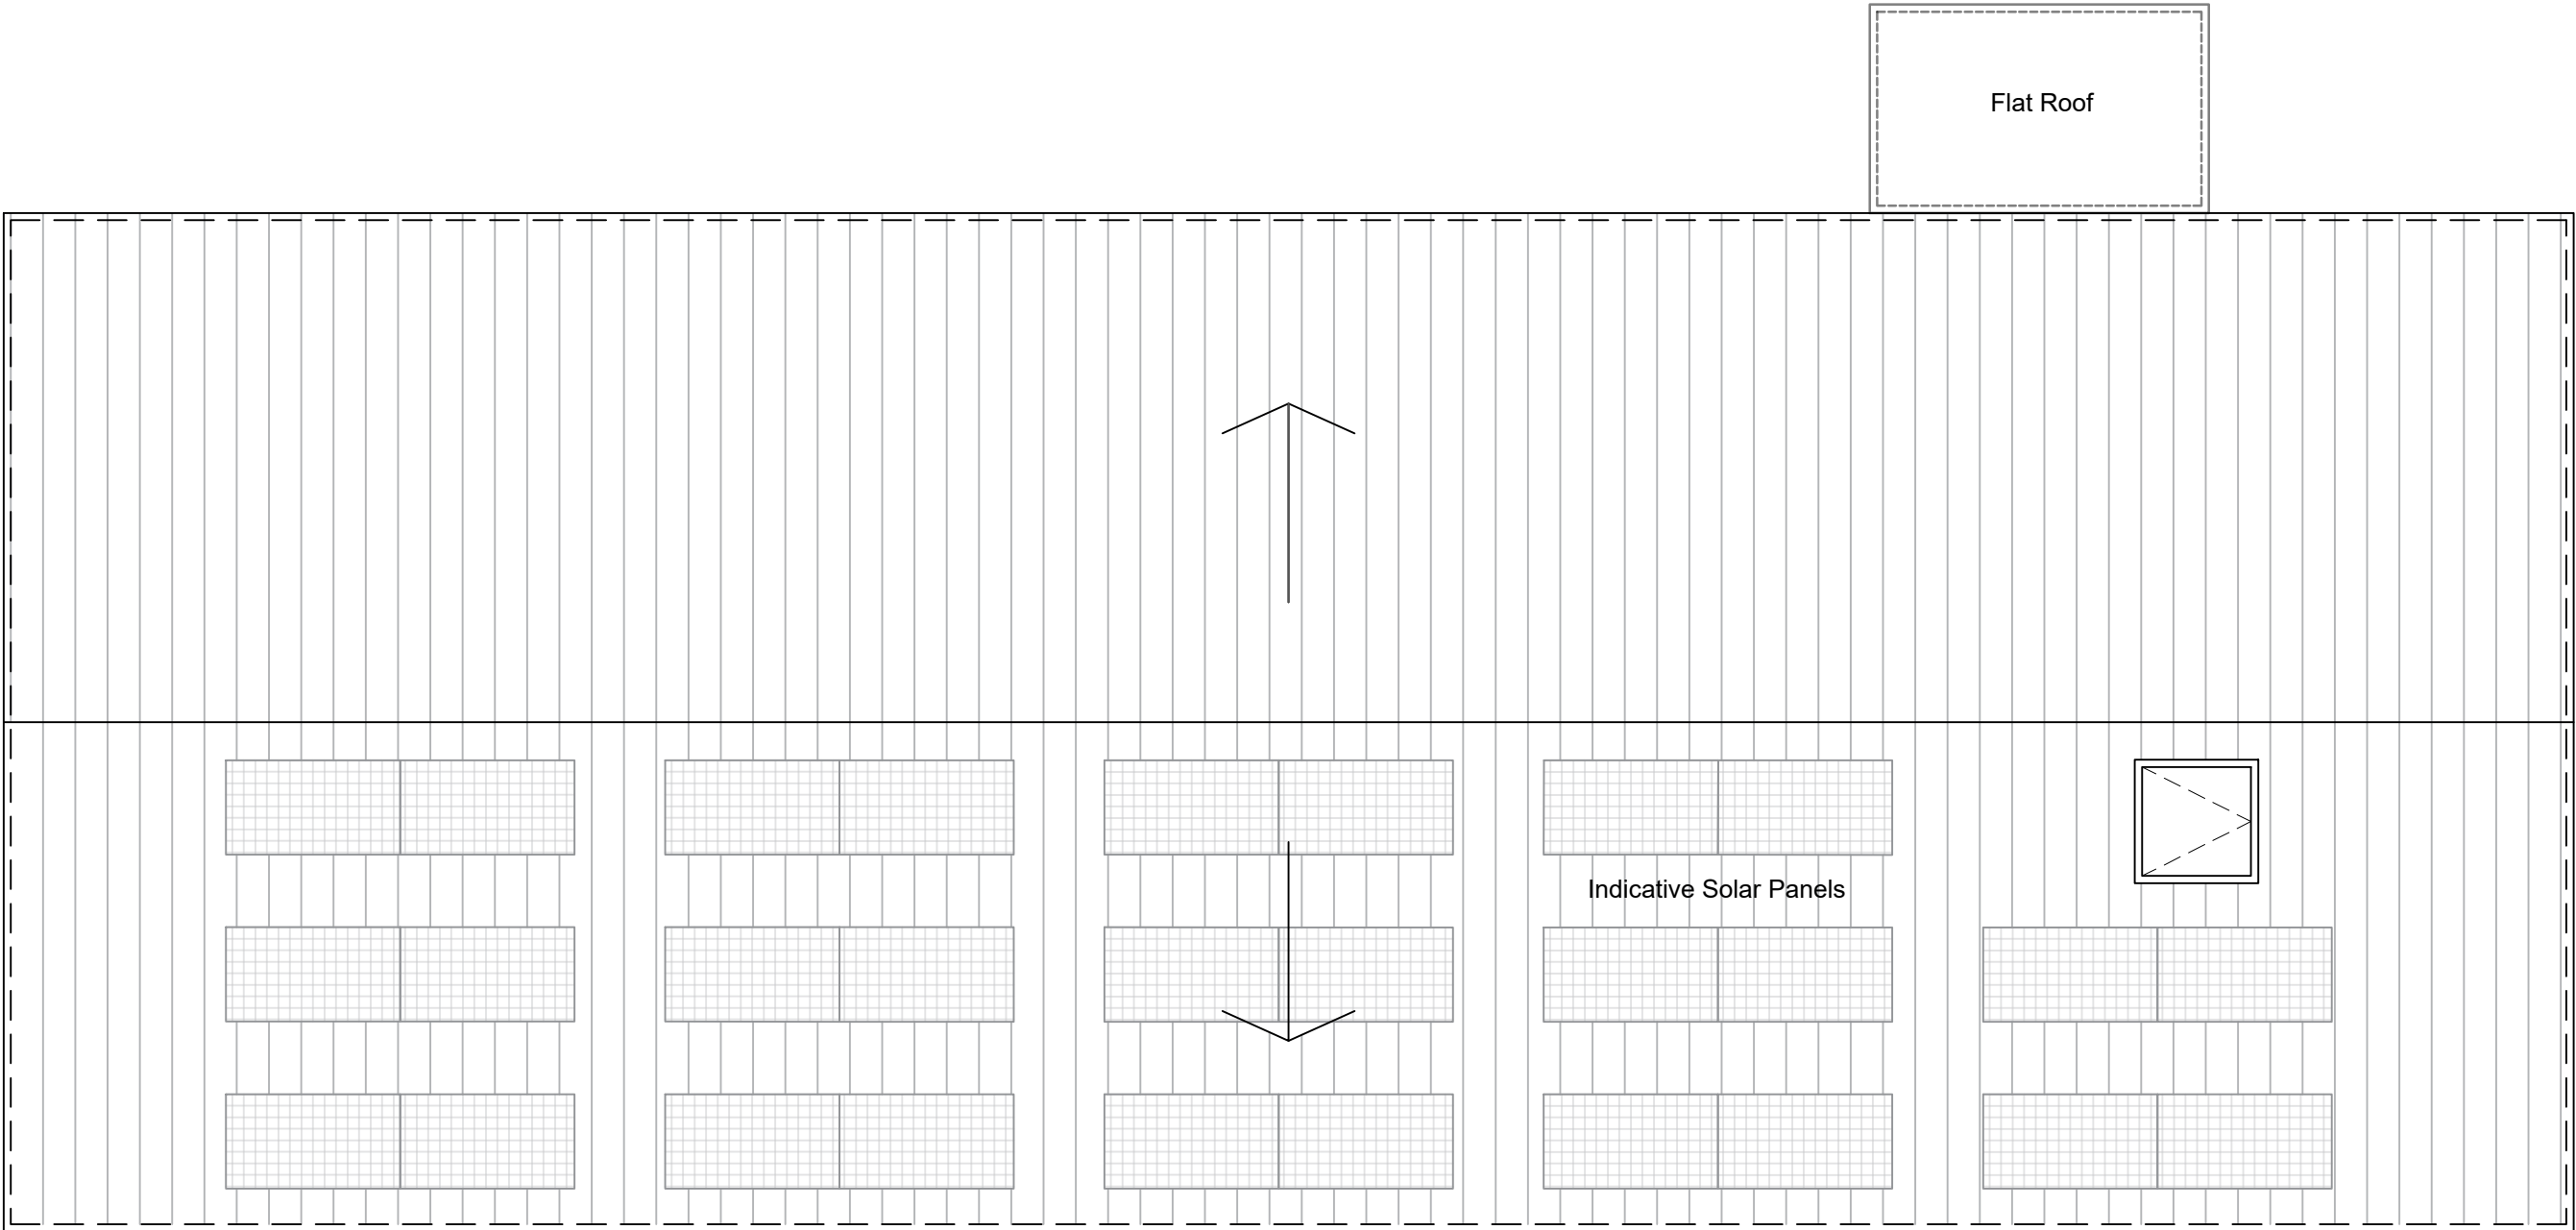


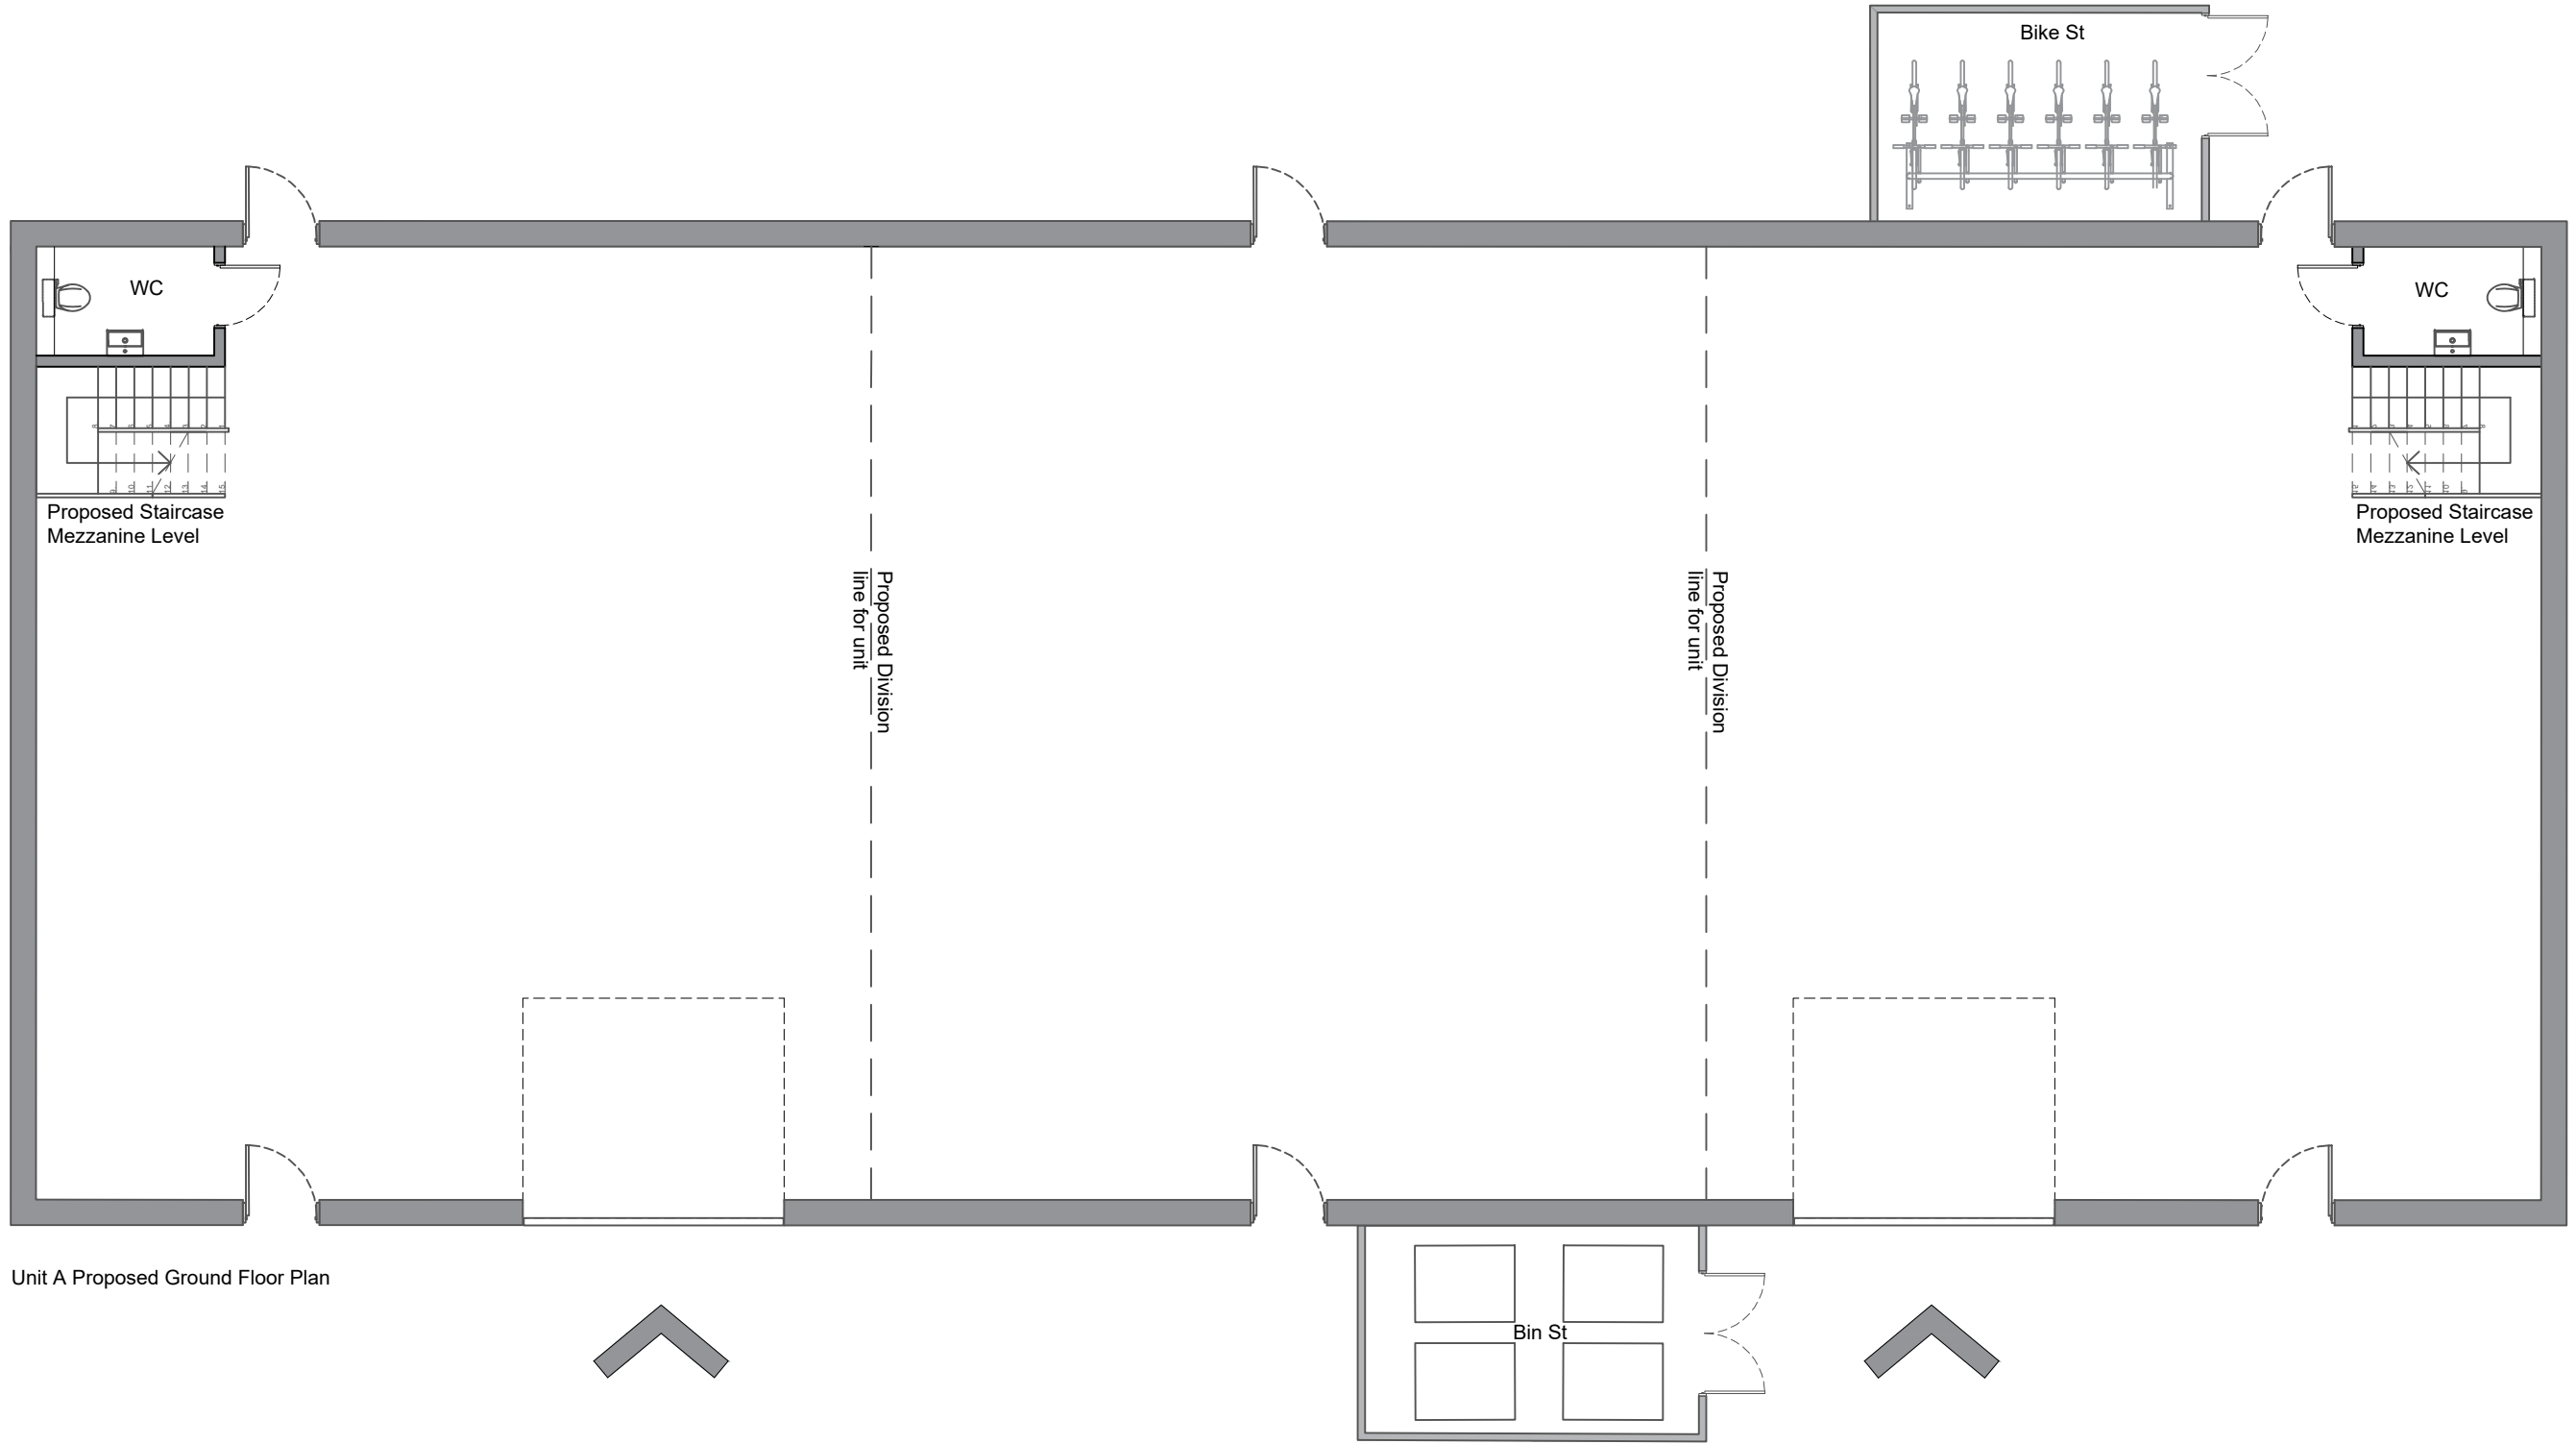

REVISIONS	

RADLEY HOUSE
PARTNERSHIP | CHARTERED ARCHITECTS

t. 01962842228
e. architects@radleyhouse.co.uk
w. www.radleyhouse.co.uk

20 Staple Gardens | Winchester | SO23 8SR

JOB | Moorlands Farm

DWG | Unit A Proposed Floor Plans

S | 1:100@A2

D | DEC 2023

No. | 7912_D03

