


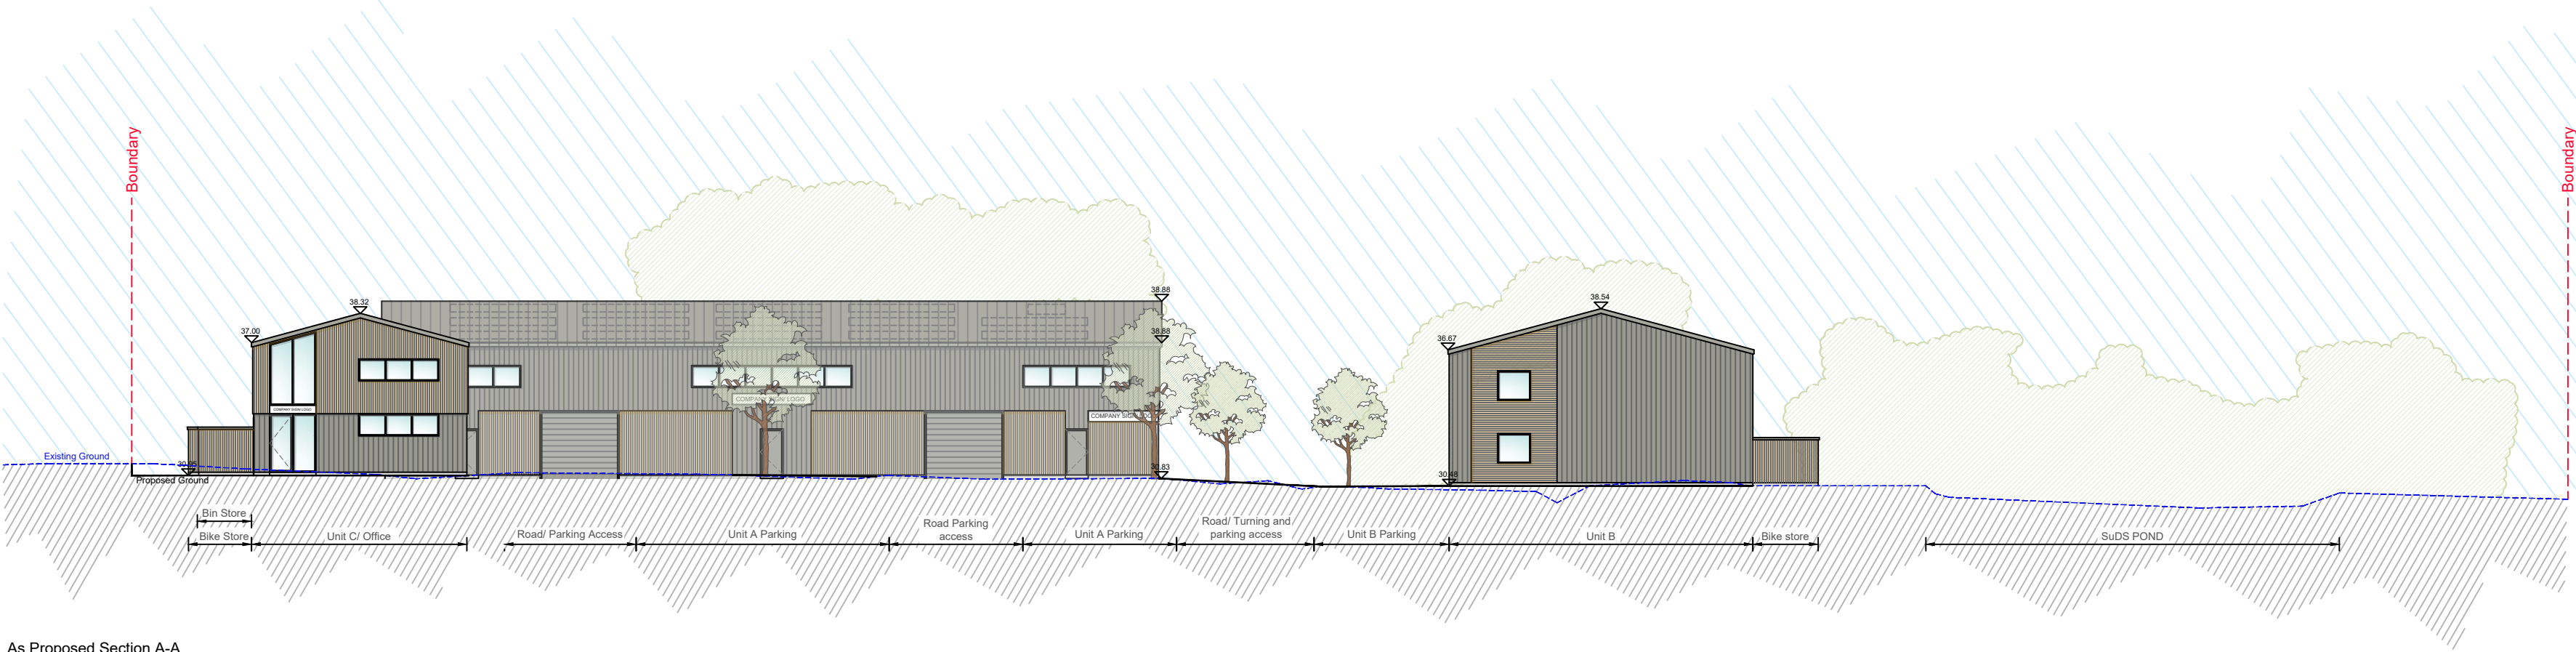

As Proposed Section A-A



As Proposed Section B-B



As Proposed Site Plan

- KEY**
- CLH_PS Pipe
 - 6m wide easement above pipe
 - Existing trees
 - Existing RPAs
 - Demolition/trees to be removed
 - Proposed Tree
 - Sheltered cycle parking
 - Refuse storage (23 x 1100 litre bins)
 - Public Path (Foot Path 10)
 - Traffic Direction
 - Site Boundary
 - Native Woodland Mix
 - Native Hedge Mix

REVISIONS

PLANNING

RADLEY HOUSE
PARTNERSHIP | CHARTERED ARCHITECTS

t. 01962842228
e. architects@radleyhouse.co.uk
w. www.radleyhouse.co.uk

20 Staple Gardens | Winchester | SO23 8SR

JOB | Moorlands Farm

DWG | As Proposed Sections A-A and B-B

S | 1:100@A2

D | DEC 2023

No. | 7912_D11