


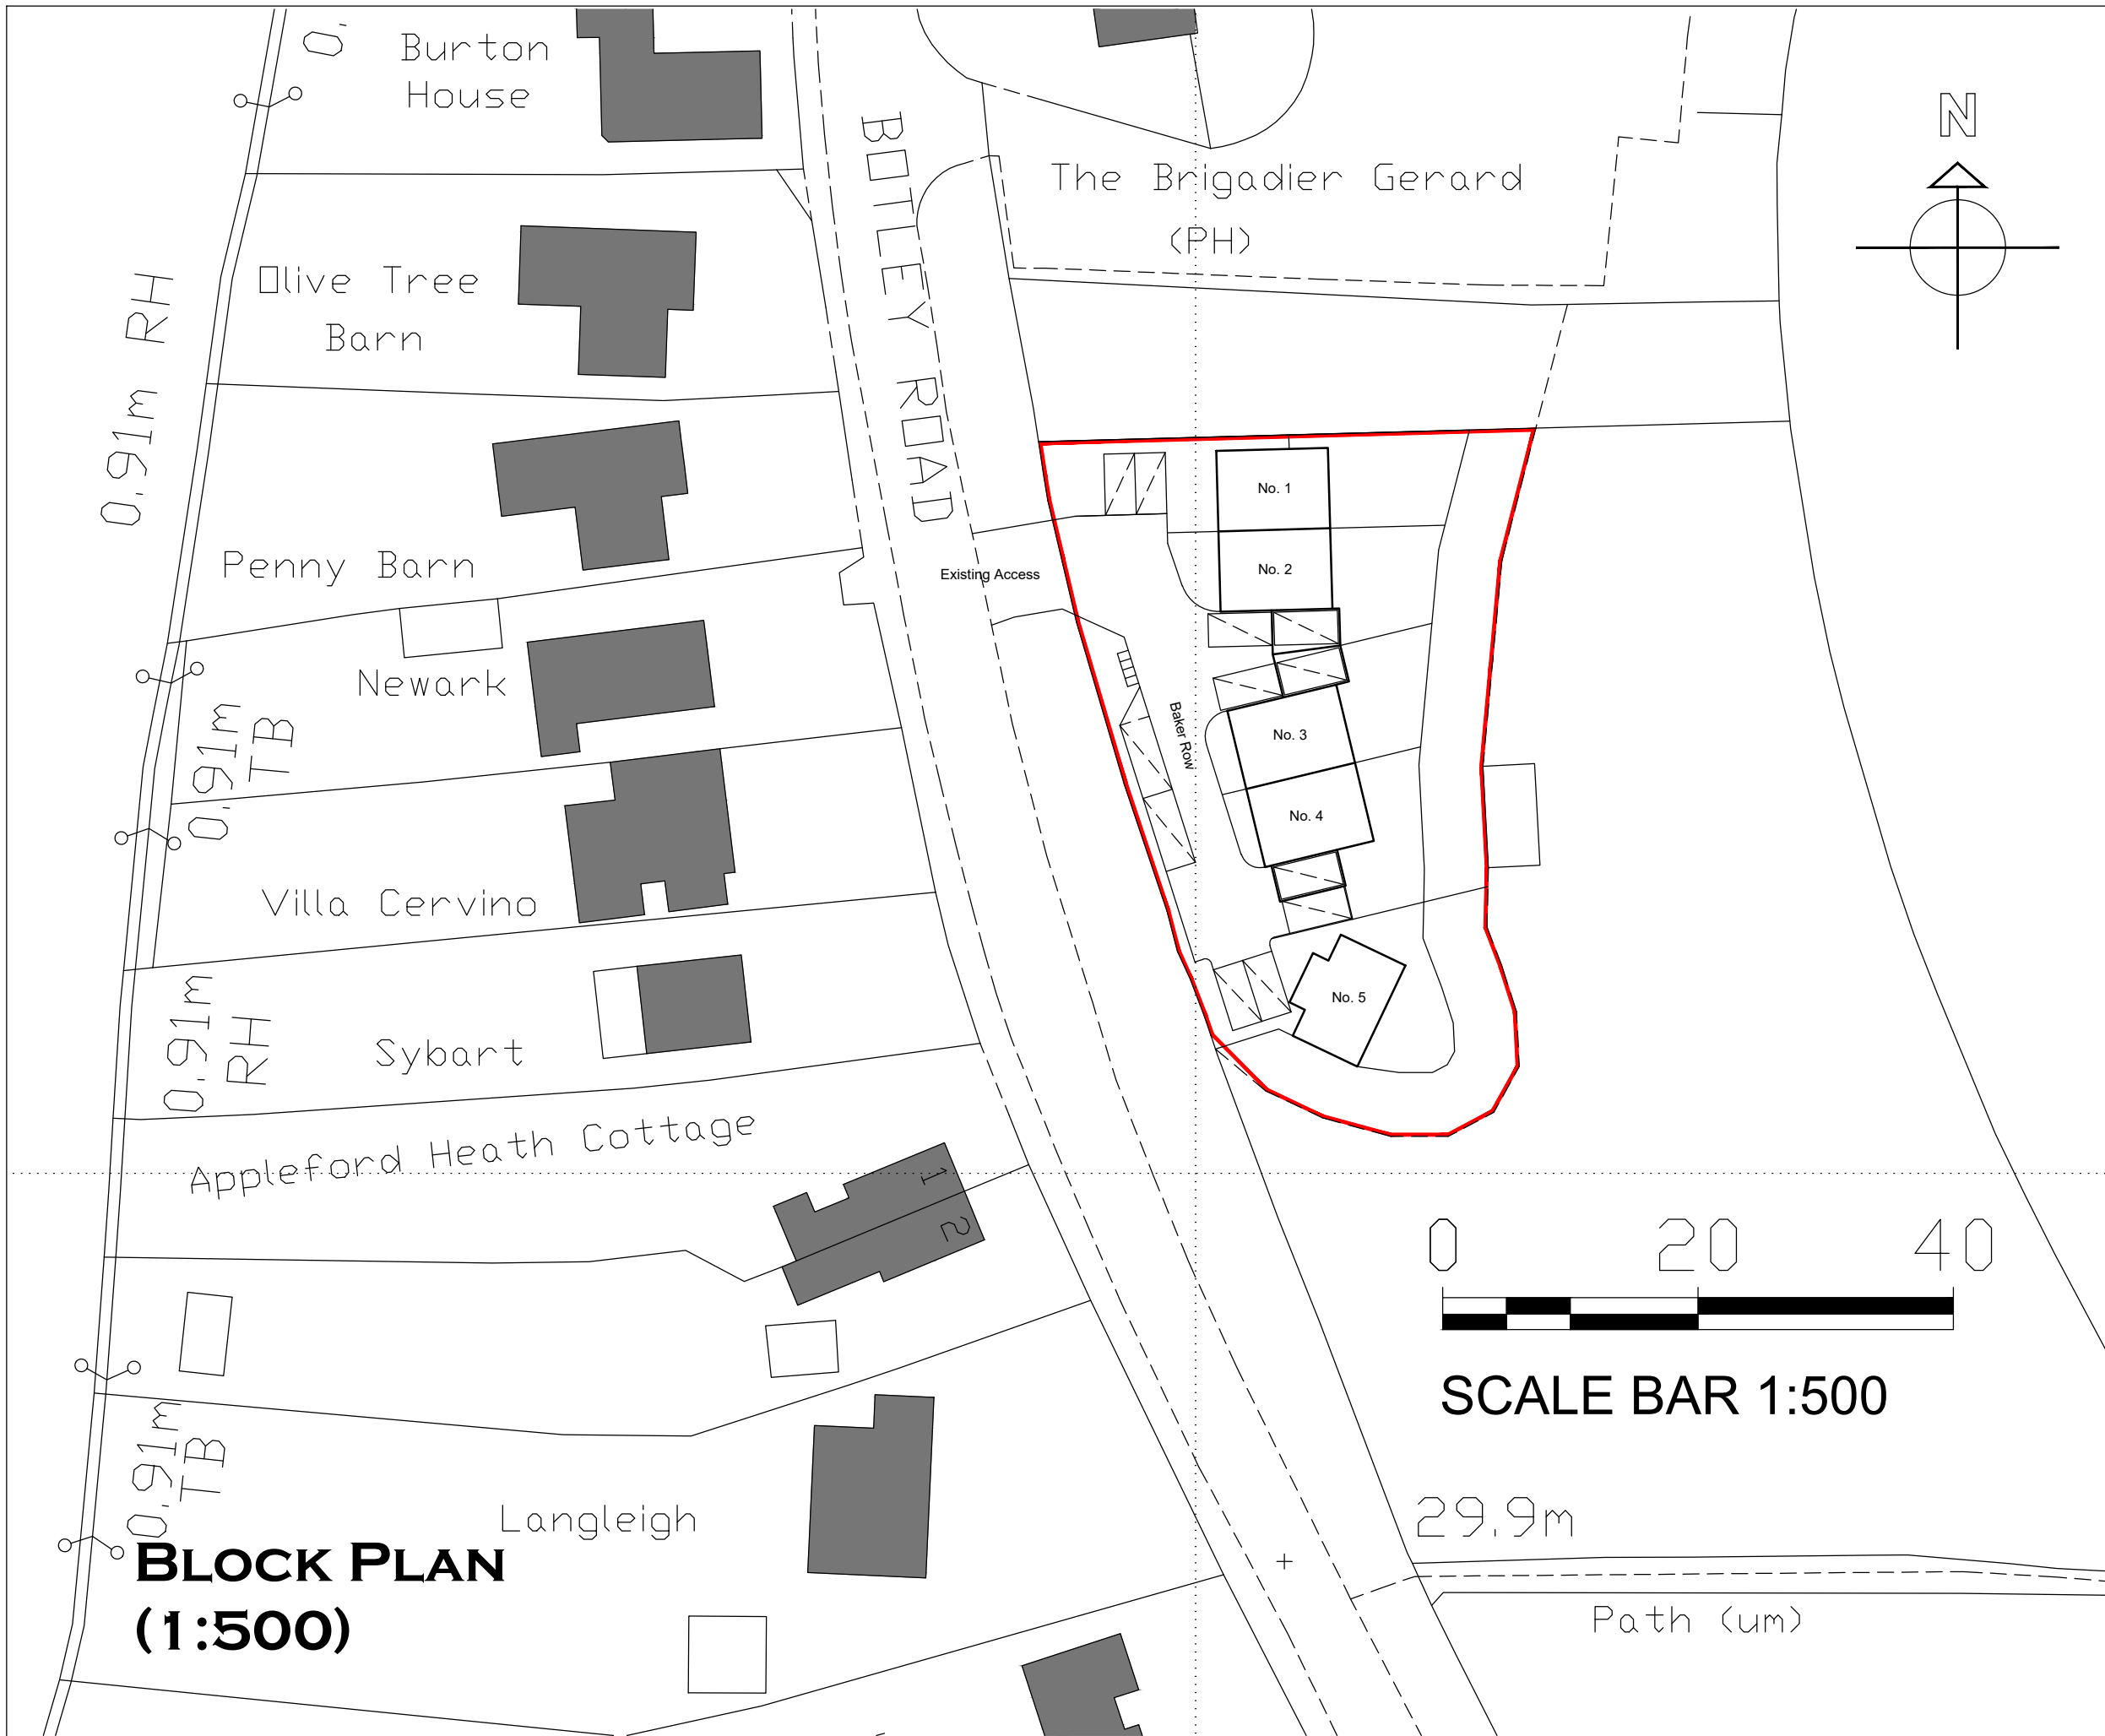

**Notes**

THIS DRAWING IS THE COPYRIGHT OF VIVID DESIGN STUDIO LTD AND MUST NOT BE COPIED, ALTERED OR REPRODUCED IN ANY WAY NEITHER PASSED TO A THIRD PARTY WITHOUT THEIR WRITTEN PERMISSION.

DIMENSIONS TO BE CHECKED ON SITE BEFORE COMMENCING WORK AND ANY DISCREPANCIES SHALL BE REPORTED TO THE DESIGNER. FIGURED DIMENSIONS MUST BE TAKEN IN PREFERENCE TO SCALED DIMENSIONS.

| Rev:- | Description:- | Date:- | Chkd by:- |
|-------|---------------|--------|-----------|
|       |               |        |           |

**VIVID**  
*design studio*

The Barn, Calcot Mount Business Park, Calcot Lane,  
Curdridge, Southampton, Hampshire, SO32 2BN  
Tel: 01489 786670  
Email: [info@vividdesignstudio.co.uk](mailto:info@vividdesignstudio.co.uk)  
Website: [www.vividdesignstudio.co.uk](http://www.vividdesignstudio.co.uk)

|   |          |              |    |
|---|----------|--------------|----|
| Project:-                                                                                            |          |              |    |
| Proposed Residential Development<br>Land adjacent to<br>The Brigadier<br>Botley Road<br>Horton Heath |          |              |    |
| Title:-                                                                                              |          |              |    |
| Block Plan                                                                                           |          |              |    |
| Client:-                                                                                             |          |              |    |
| Imperial Homes Southern Counties Ltd                                                                 |          |              |    |
| Scale:-                                                                                              |          |              |    |
| 1:500 (@A3)                                                                                          |          |              |    |
| Drawn By:-                                                                                           | PJD      | Checked By:- |    |
| Date:-                                                                                               | 06/12/23 | Date:-       |    |
| Job No:-                                                                                             | 190074   | Drg. No:-    | 41 |