




EXISTING BOUNDARY TREATMENT

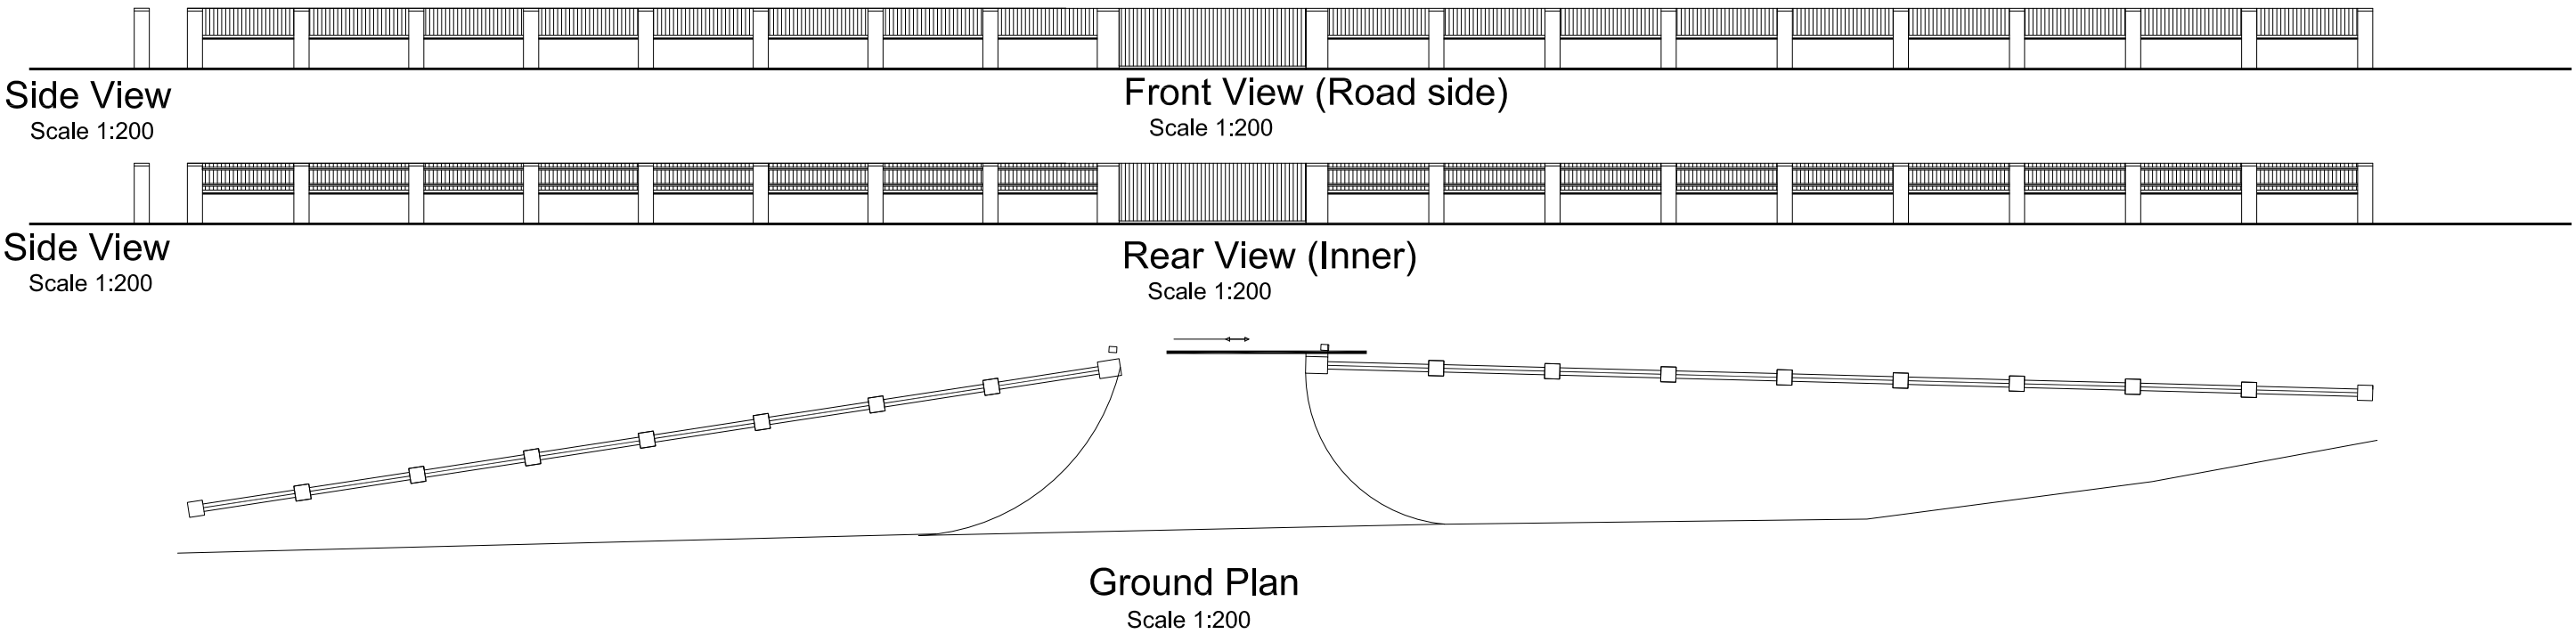

PROPOSED BOUNDARY TREATMENT



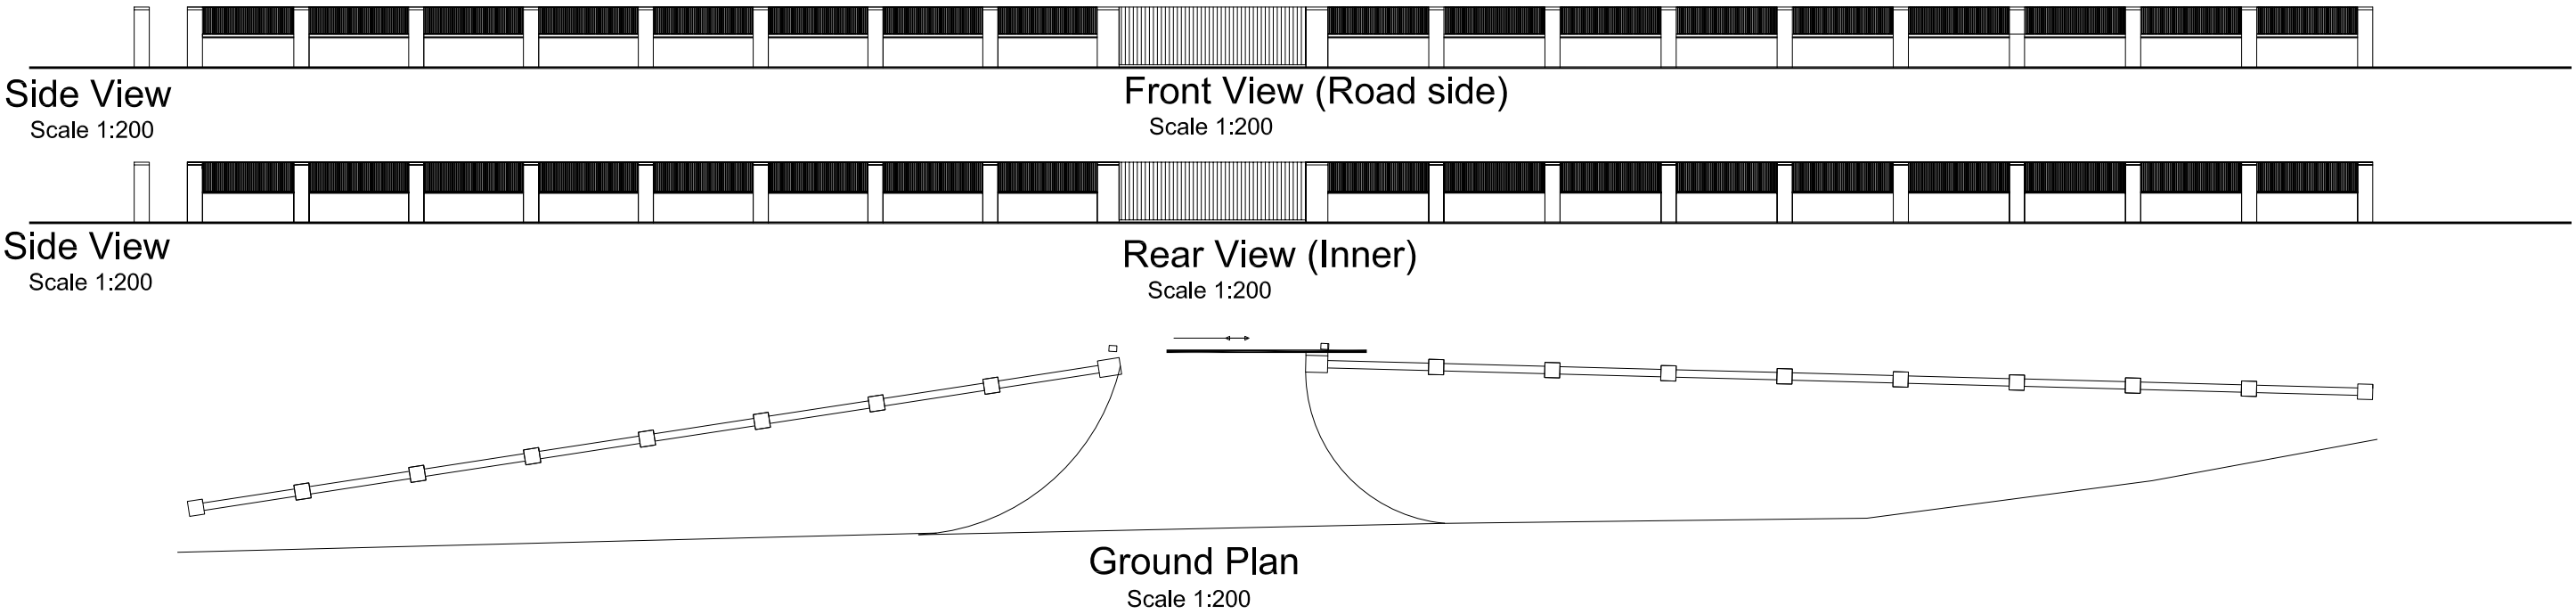


EXISTING BOUNDARY TREATMENT

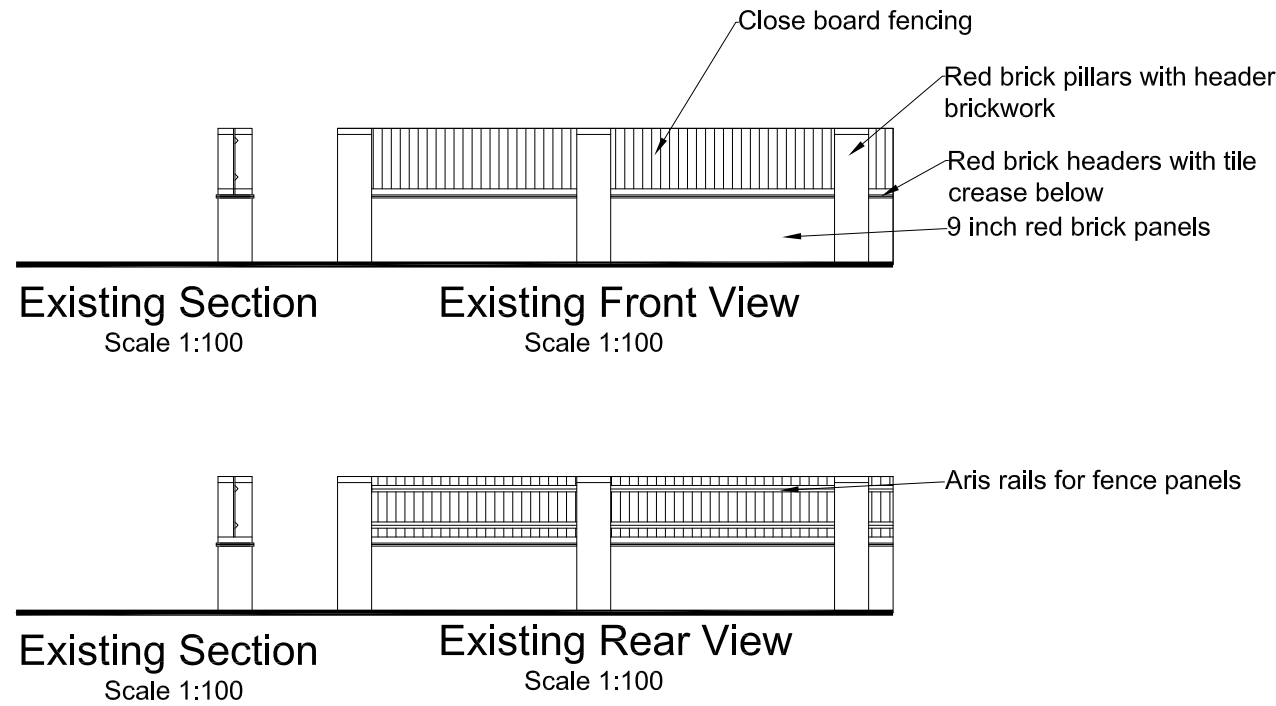

<https://tradewarehouse.co.uk/products/2-5m-composite-slatted-wall-cladding-panels>

PROPOSED BOUNDARY TREATMENT

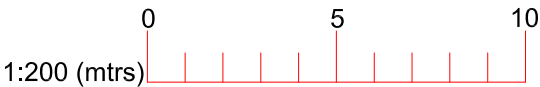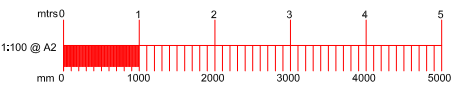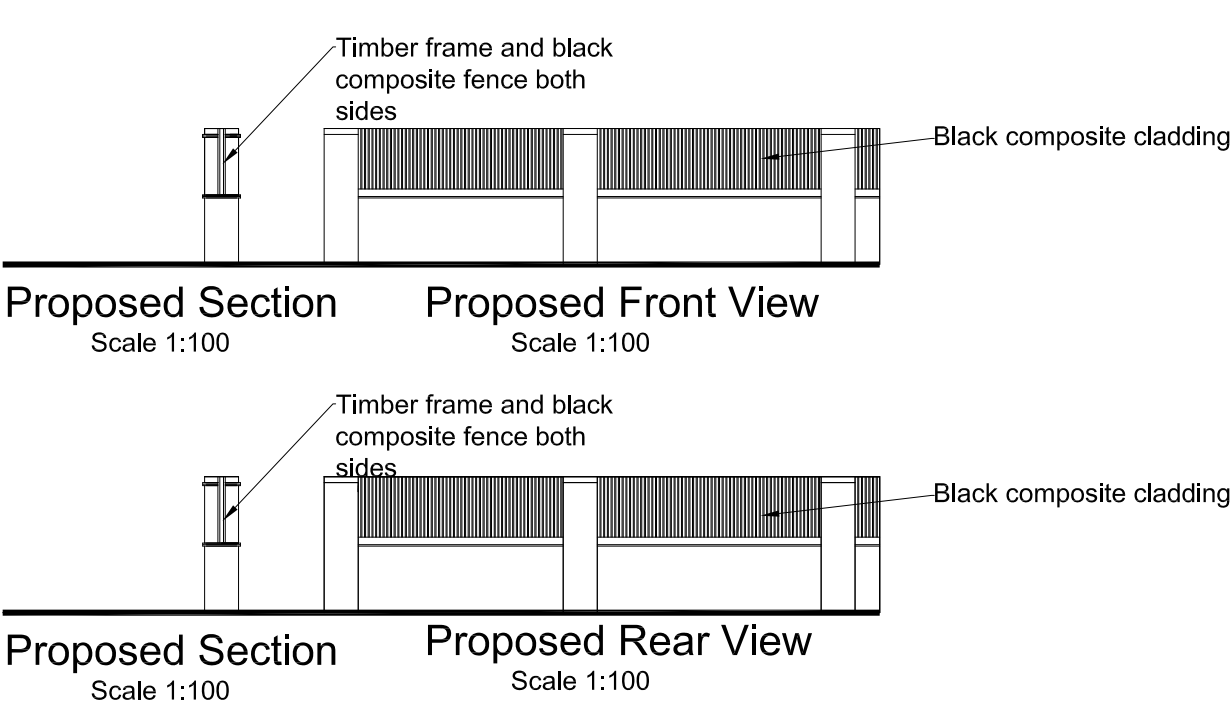

Notes
All dimensions and details to be checked on site by builder prior to commencement of works.
This plan must not be acted upon Until it has been approved by the Local Authority.
Client to conform to party wall act of 1996 if required.



Black composite cladding



Section of Black composite cladding

B		
A	13/12/2023	Materials Revision
	Date	Revisions

Drawing Title.
Existing & Proposed Front Boundary

SITE ADDRESS Woodland View Winchester Road Fair Oak Eastleigh SO50 7HD	CLIENT ADDRESS
---	----------------

Scale.	as noted	PAPER SIZE A2
Date.	October 2023	Drawn by. <i>R.N.S.</i>

Sanders Design Services Ltd

95 Cedar Road
Hythe
Southampton
SO45 3PX

www.sandersdesignservices.co.uk
info@sandersdesignservices.co.uk

023 8020 7195

Drawing No	col sht 1	Revision
		A