




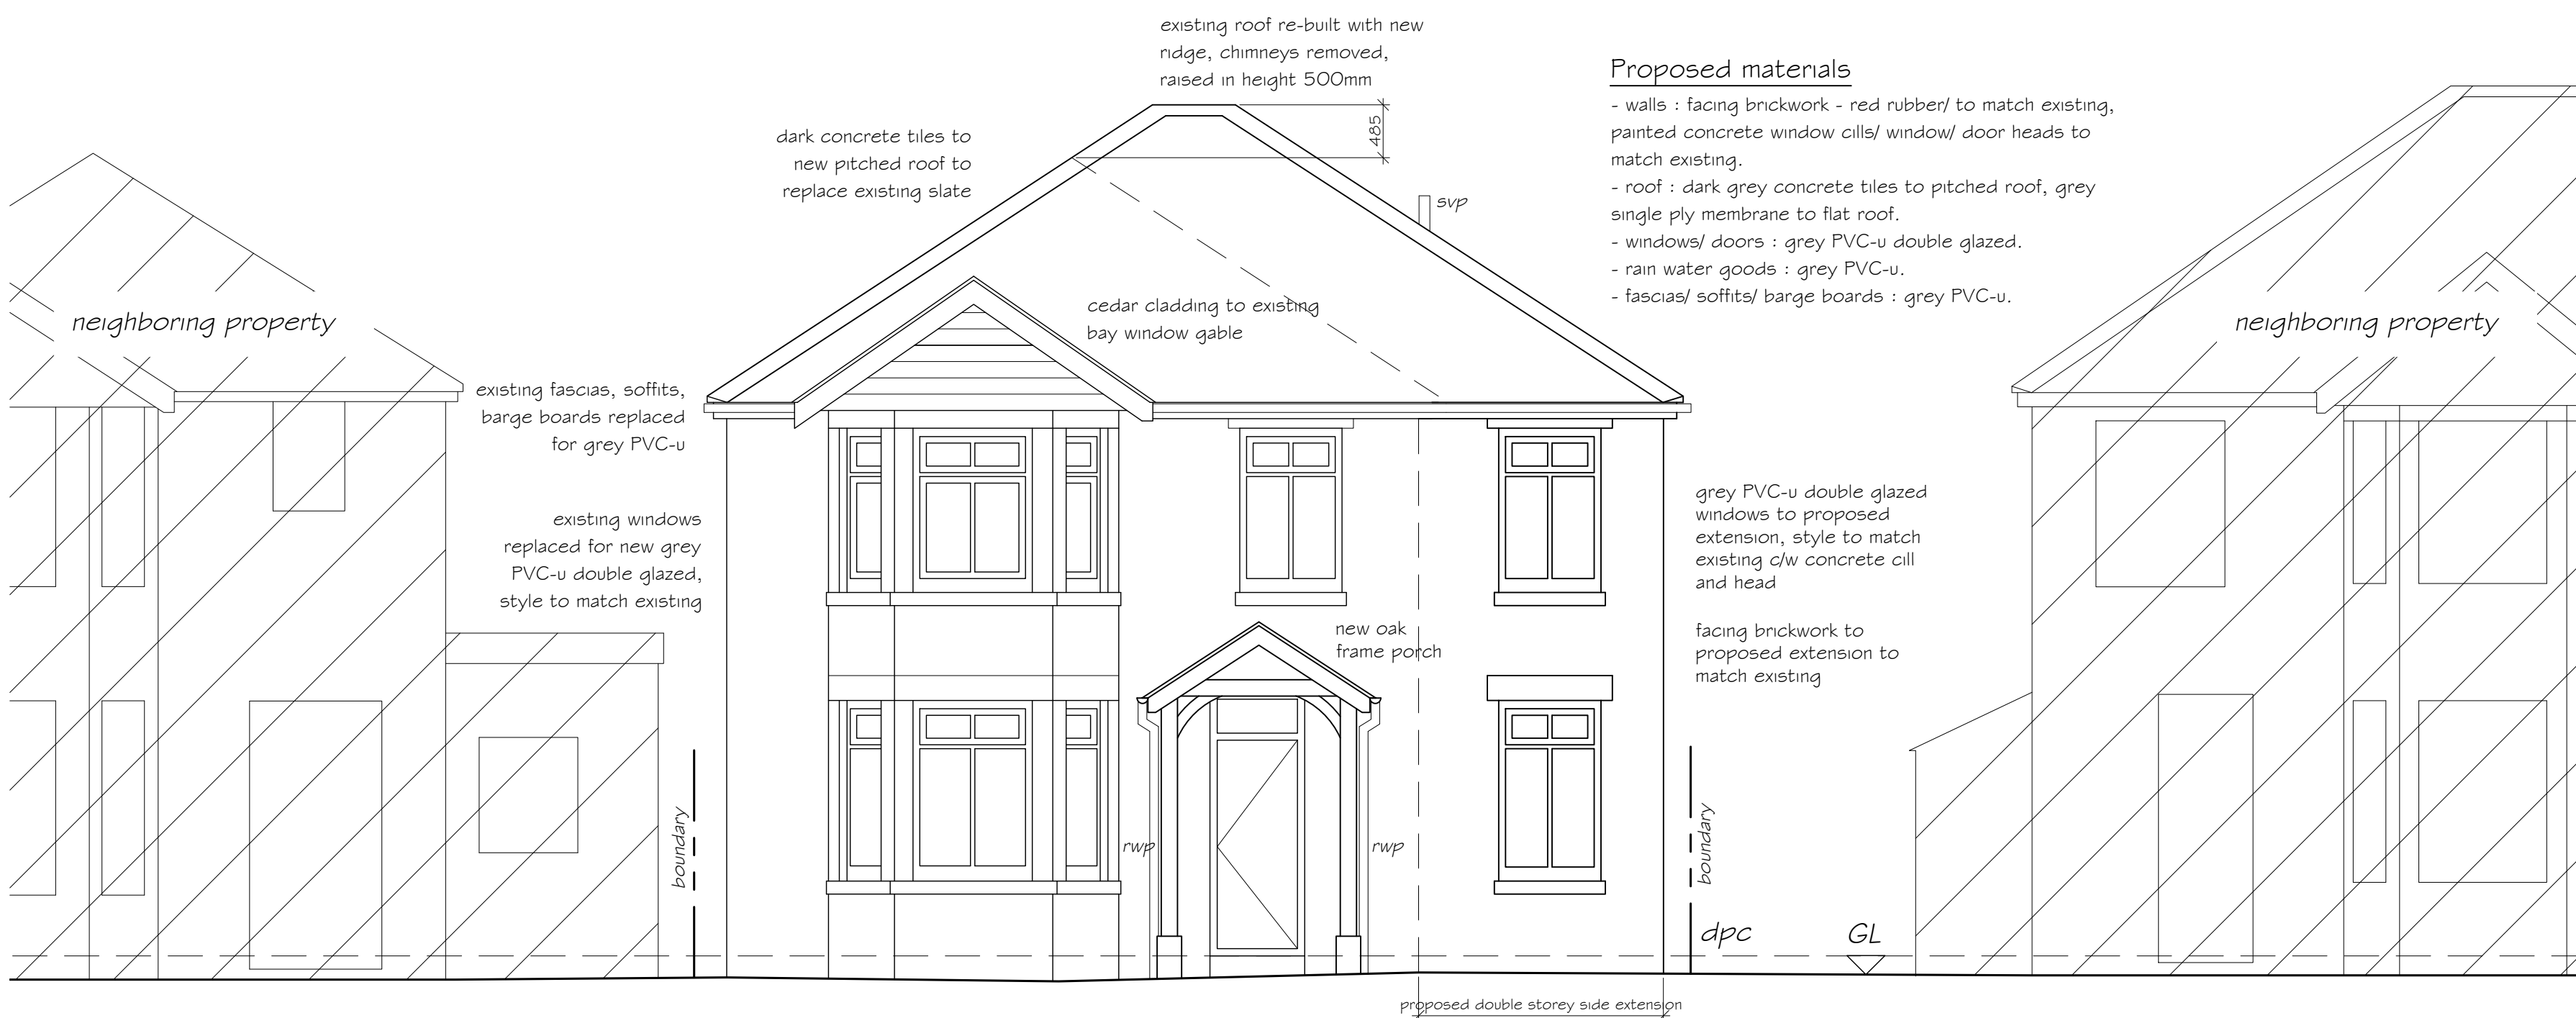


North East (front) Elevation 1:50

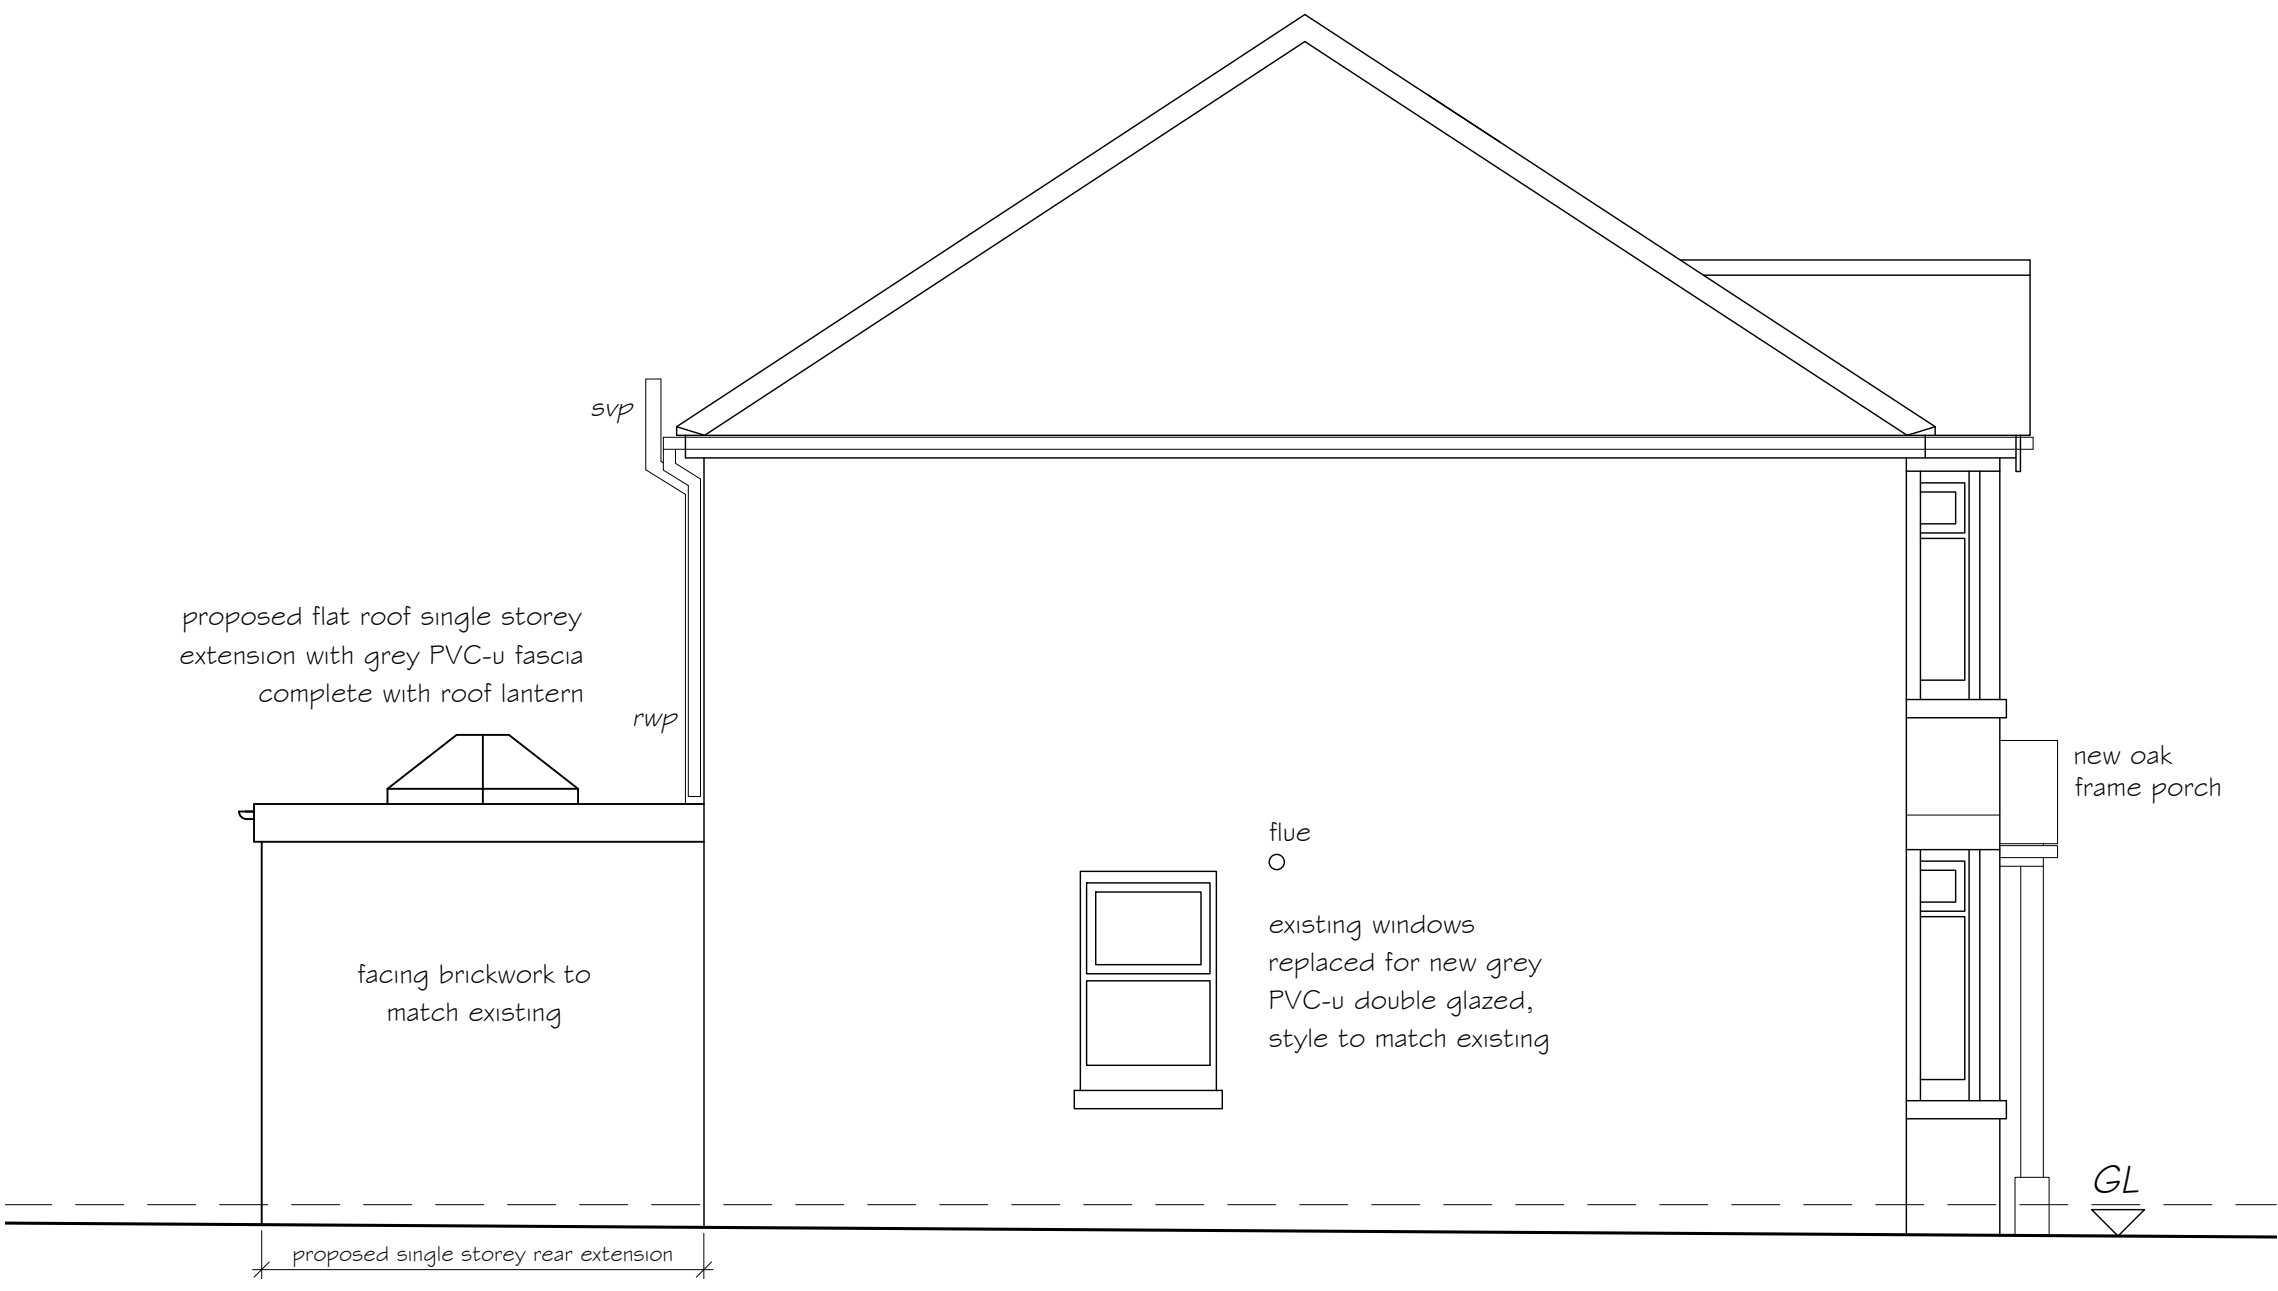


South East (side) Elevation 1:50

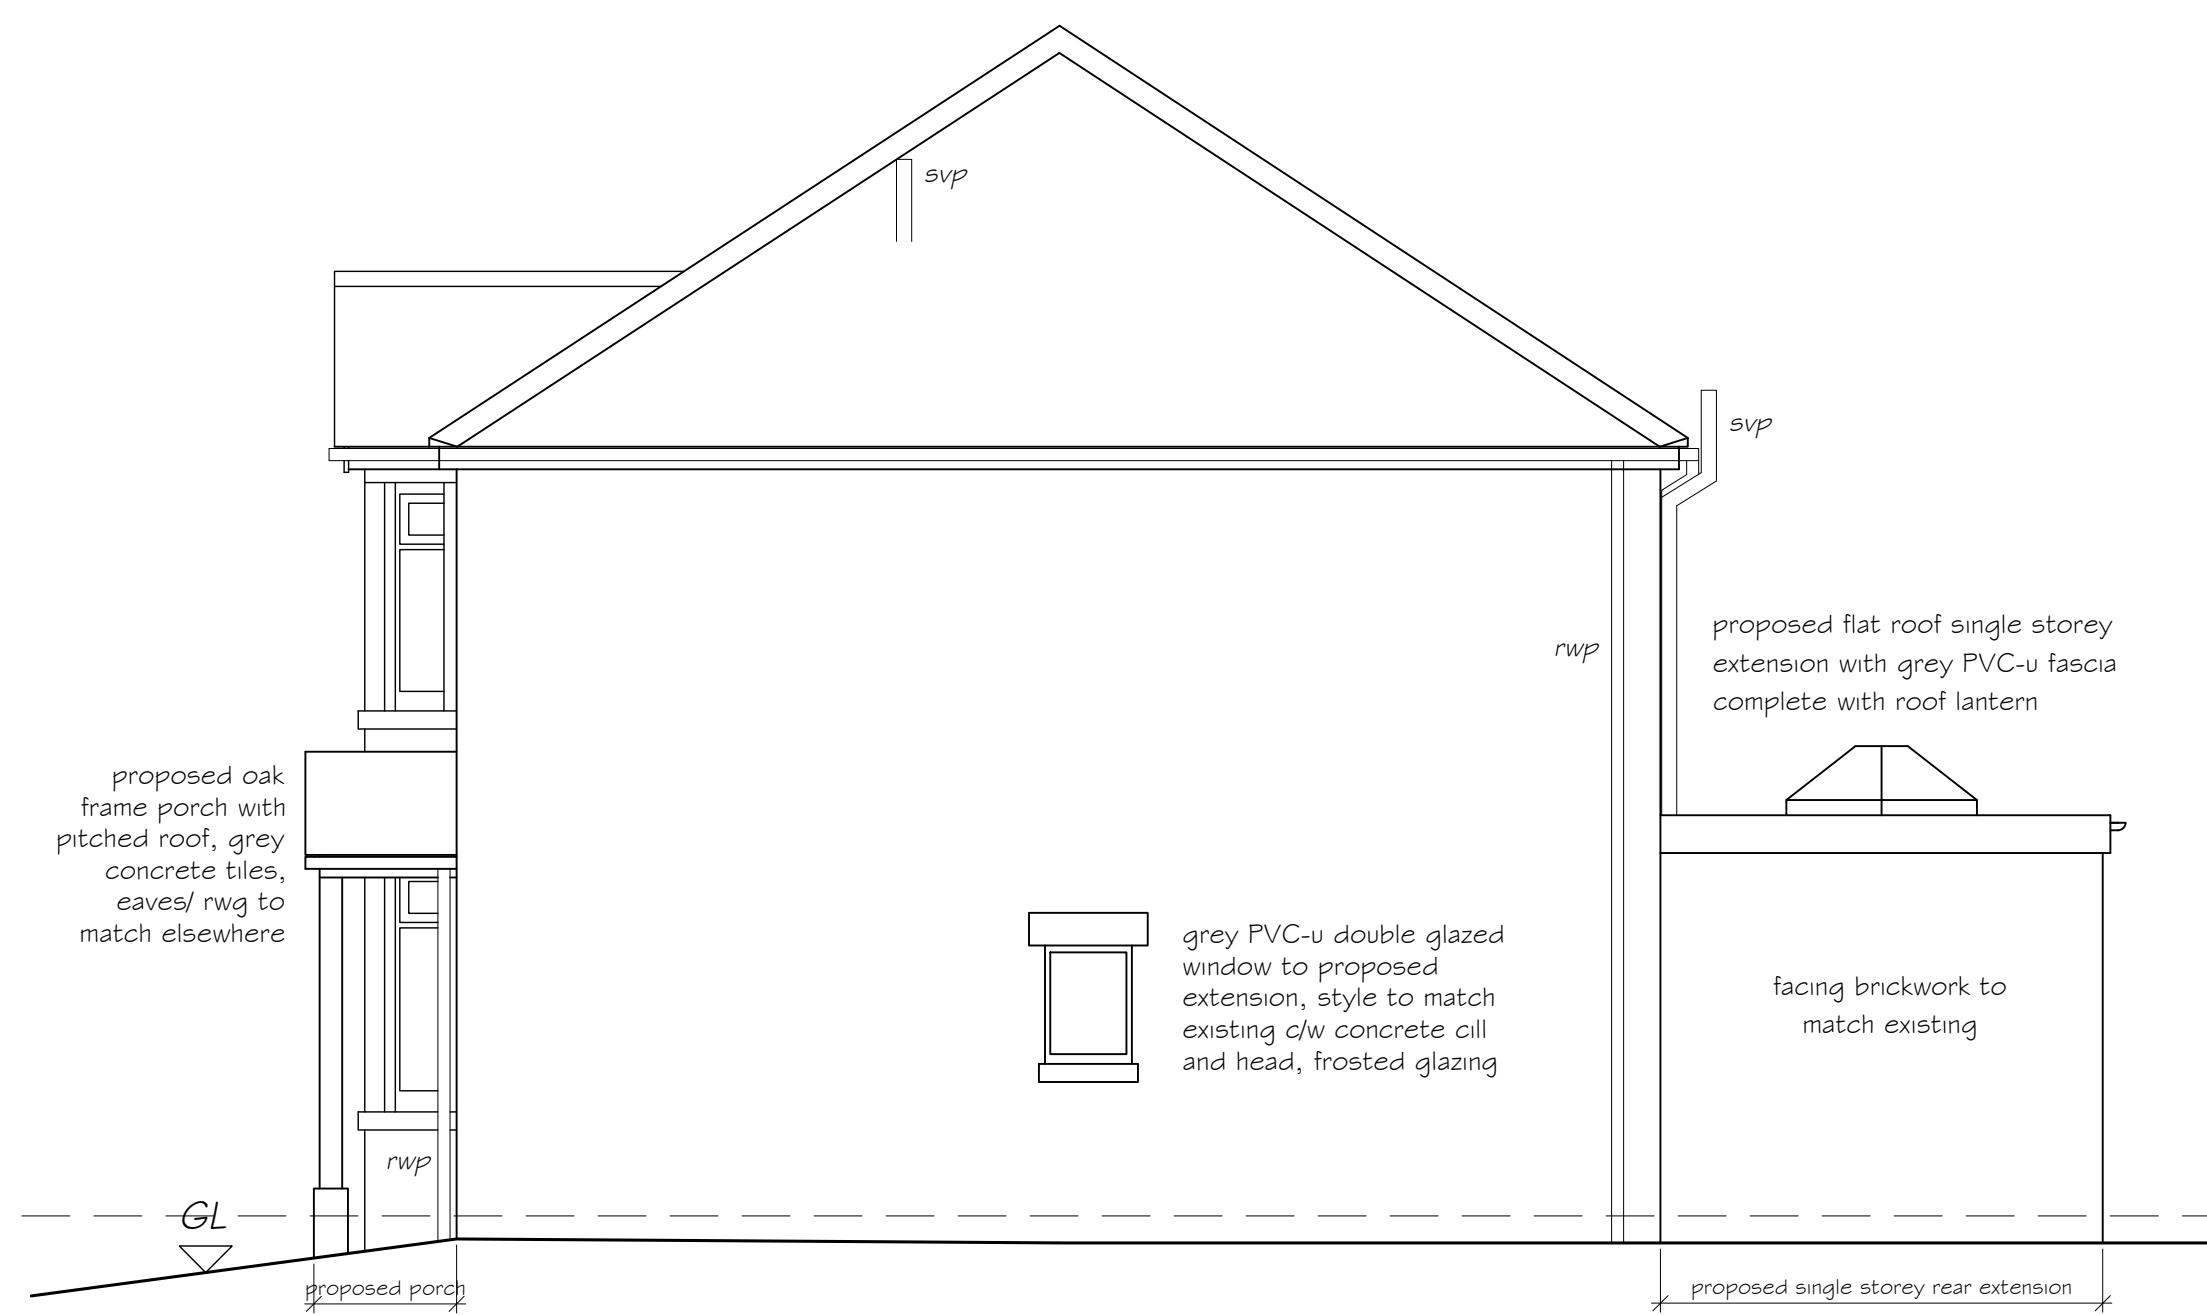


North West (side) Elevation 1:50

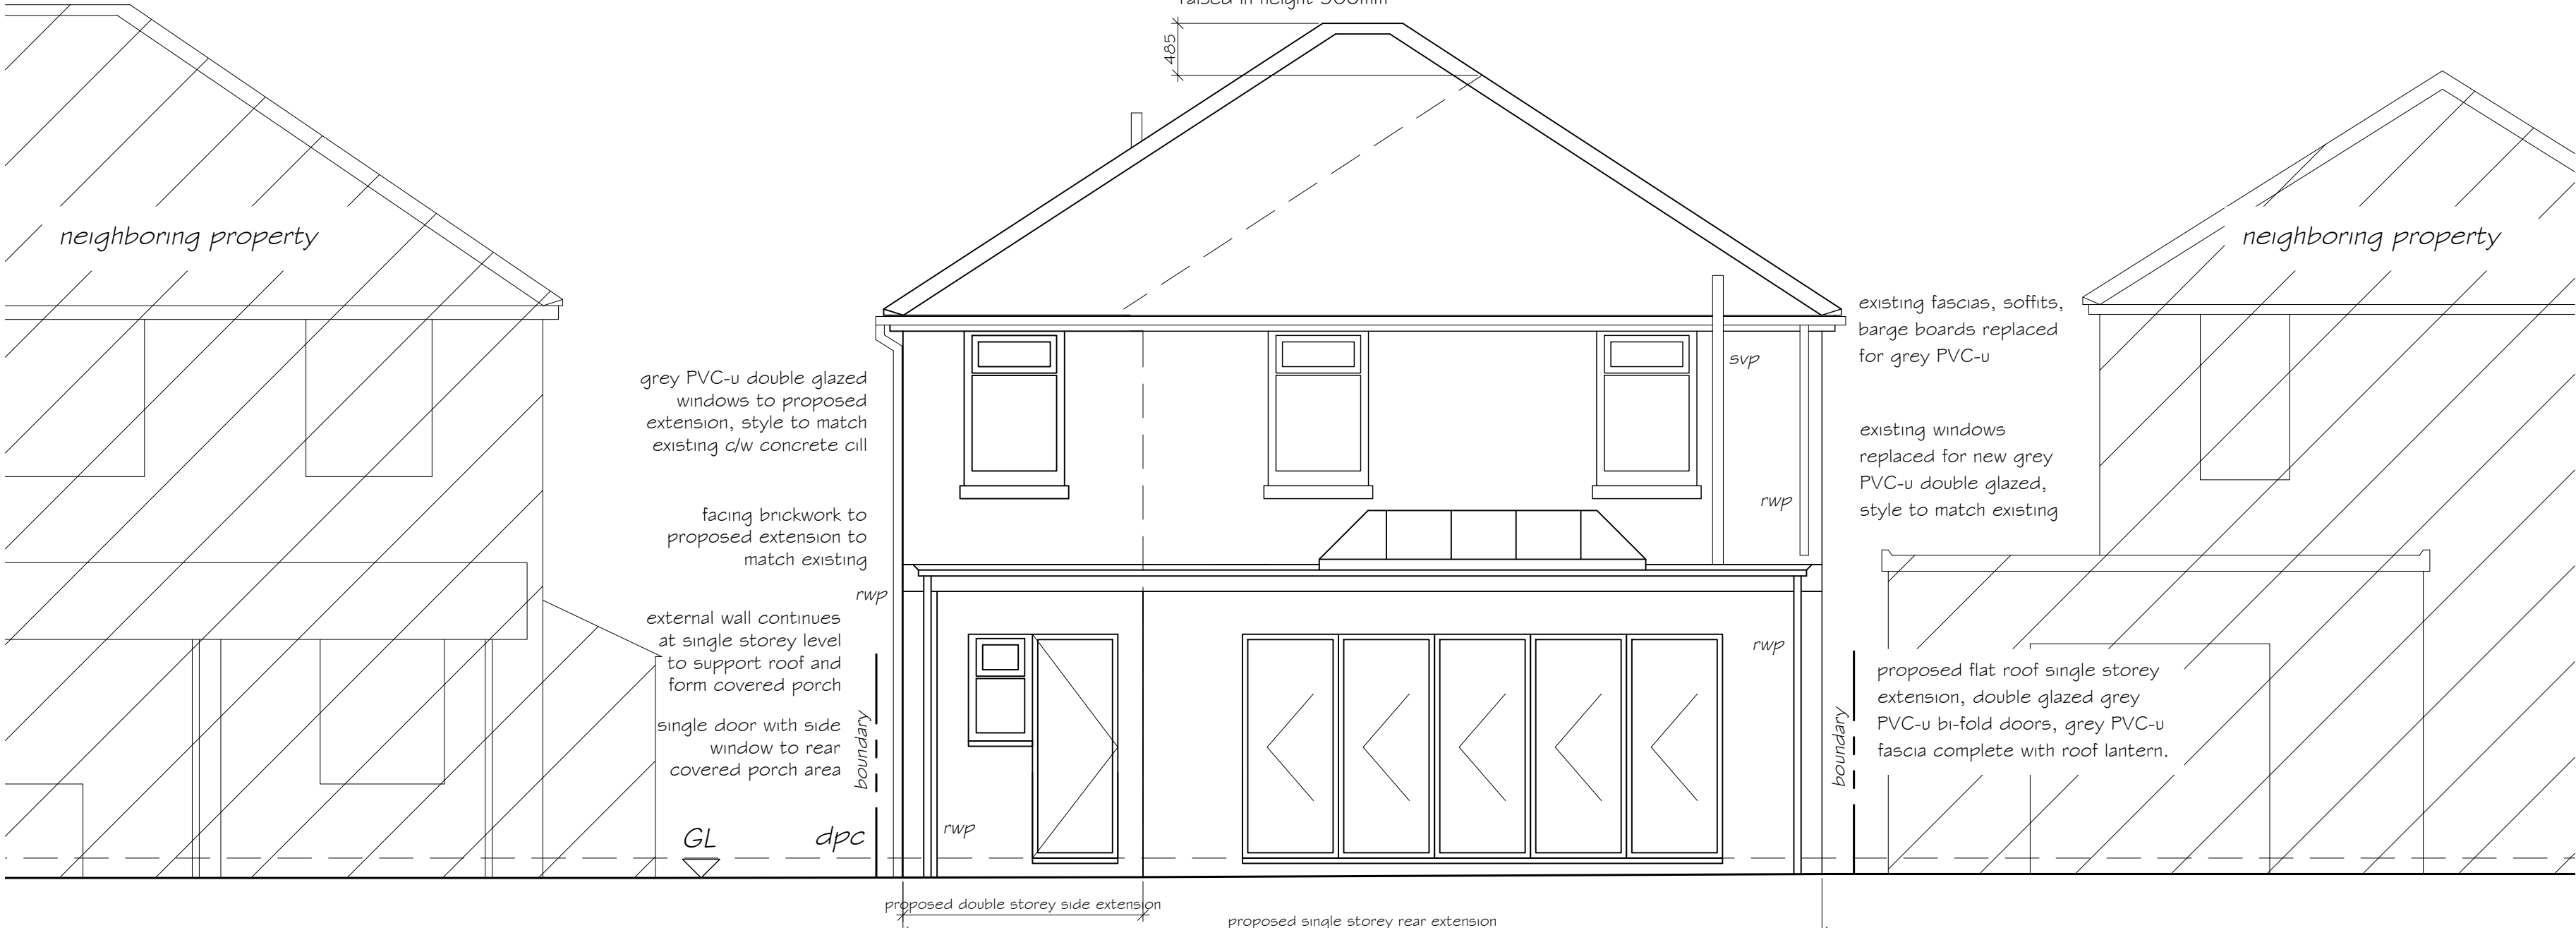

South West (rear) Elevation 1:50

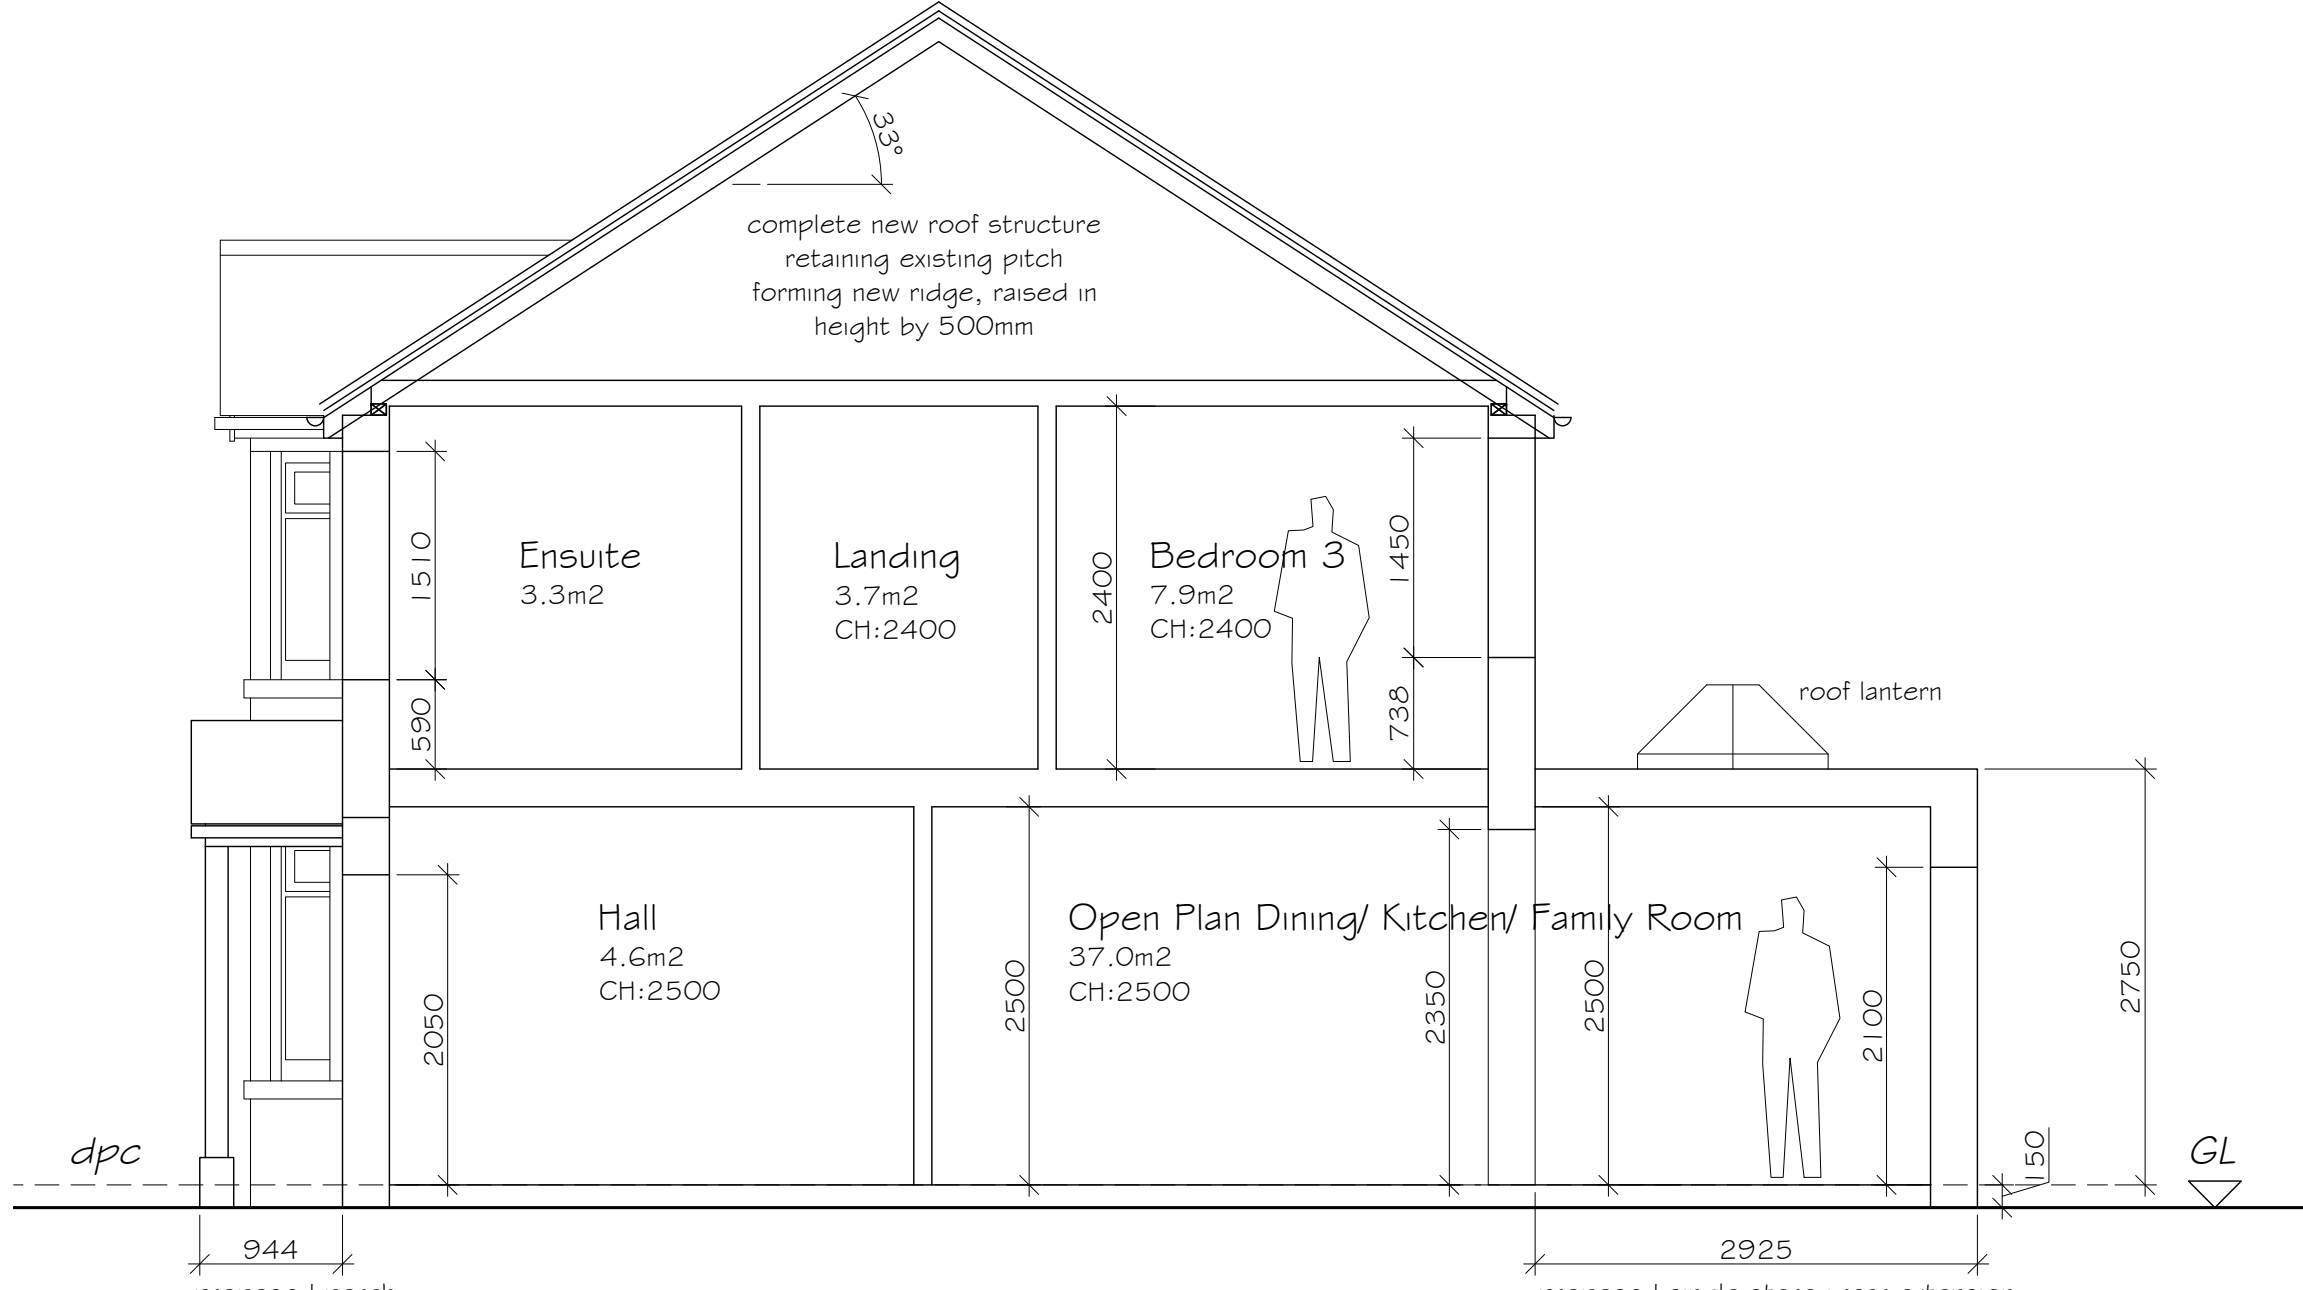

Section A-A 1:50

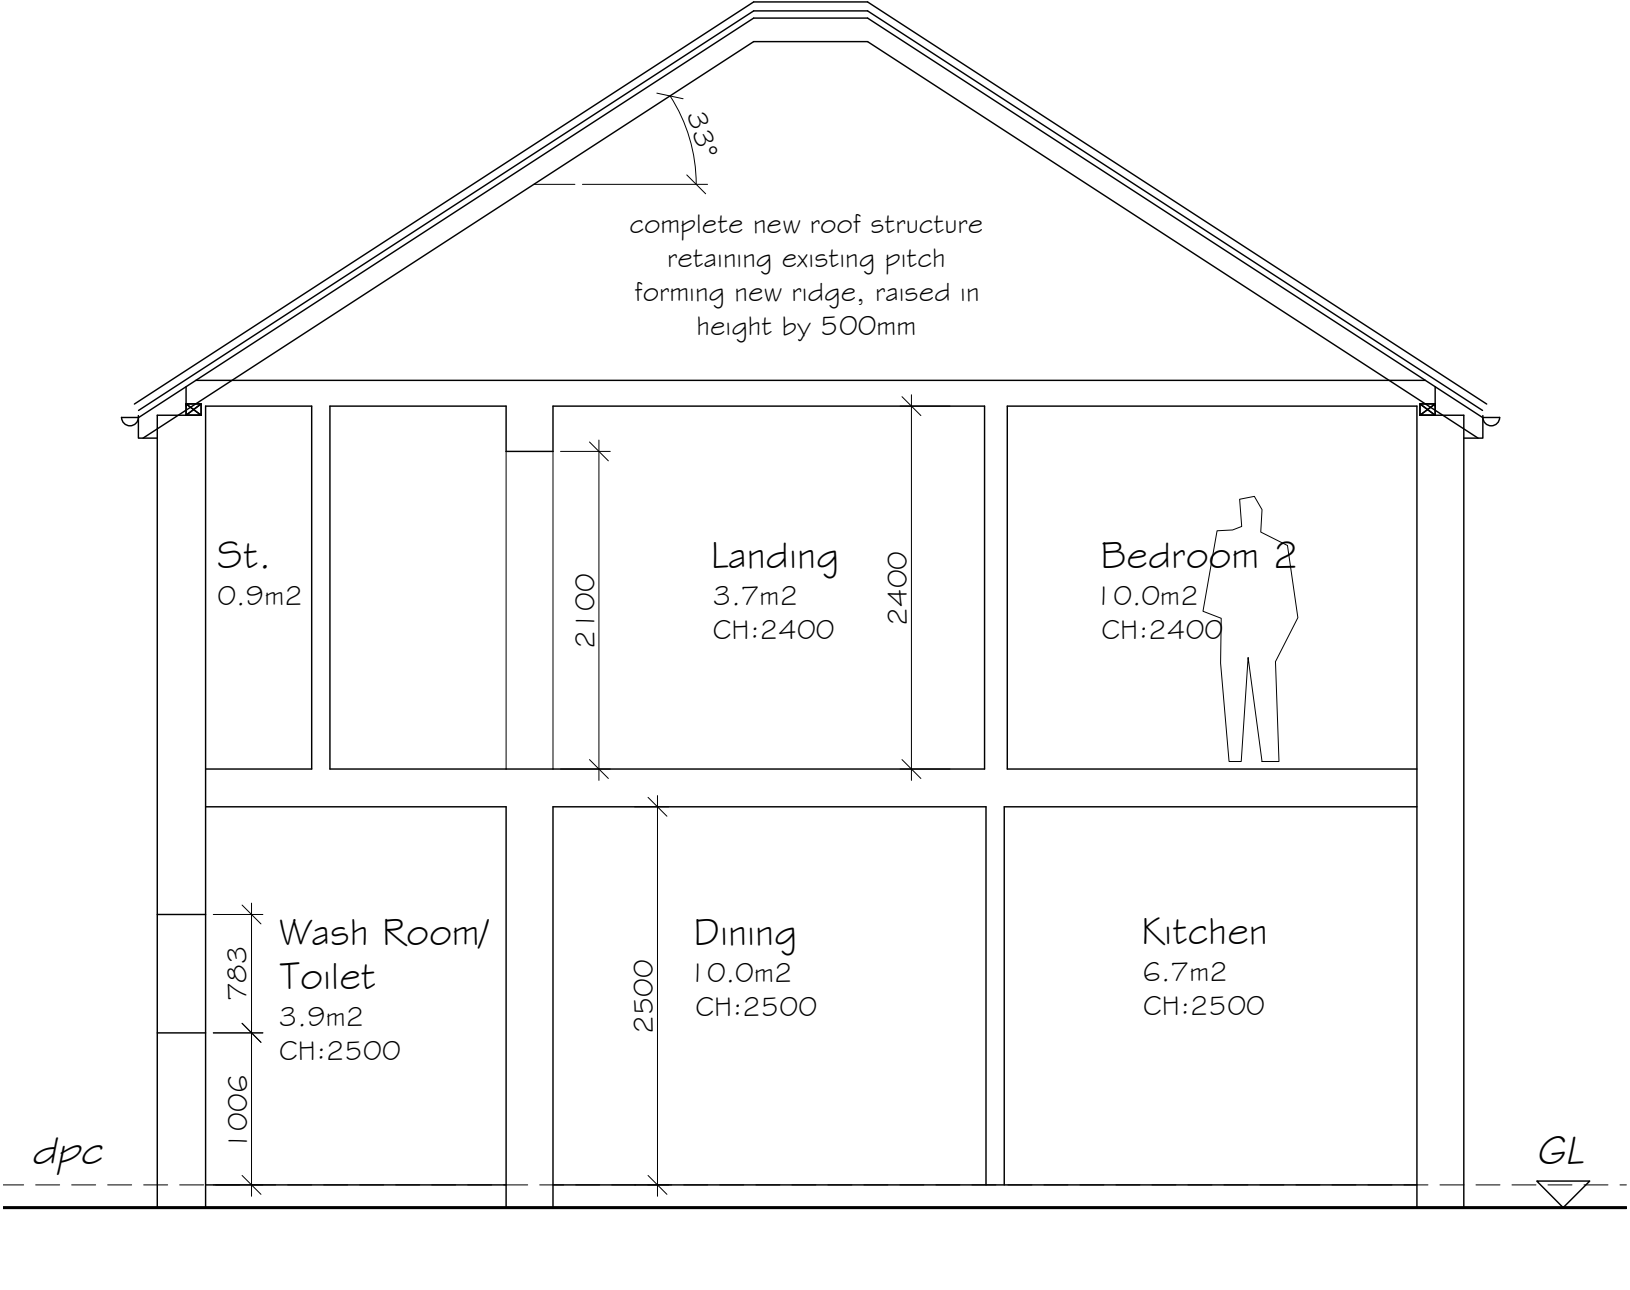

Section B-B 1:50

PLANNING

client Mr Tim Harmer

project 149 Leigh Road
Eastleigh, Hampshire, SO50 9DW

title PROPOSED ELEVATIONS &
SECTIONS

date Dec '23
scale/paper size As shown @ A1

job no. 23-02
dwg. no. 04
rev. no. P1

file 149 Leigh Road - Planning_July23

