


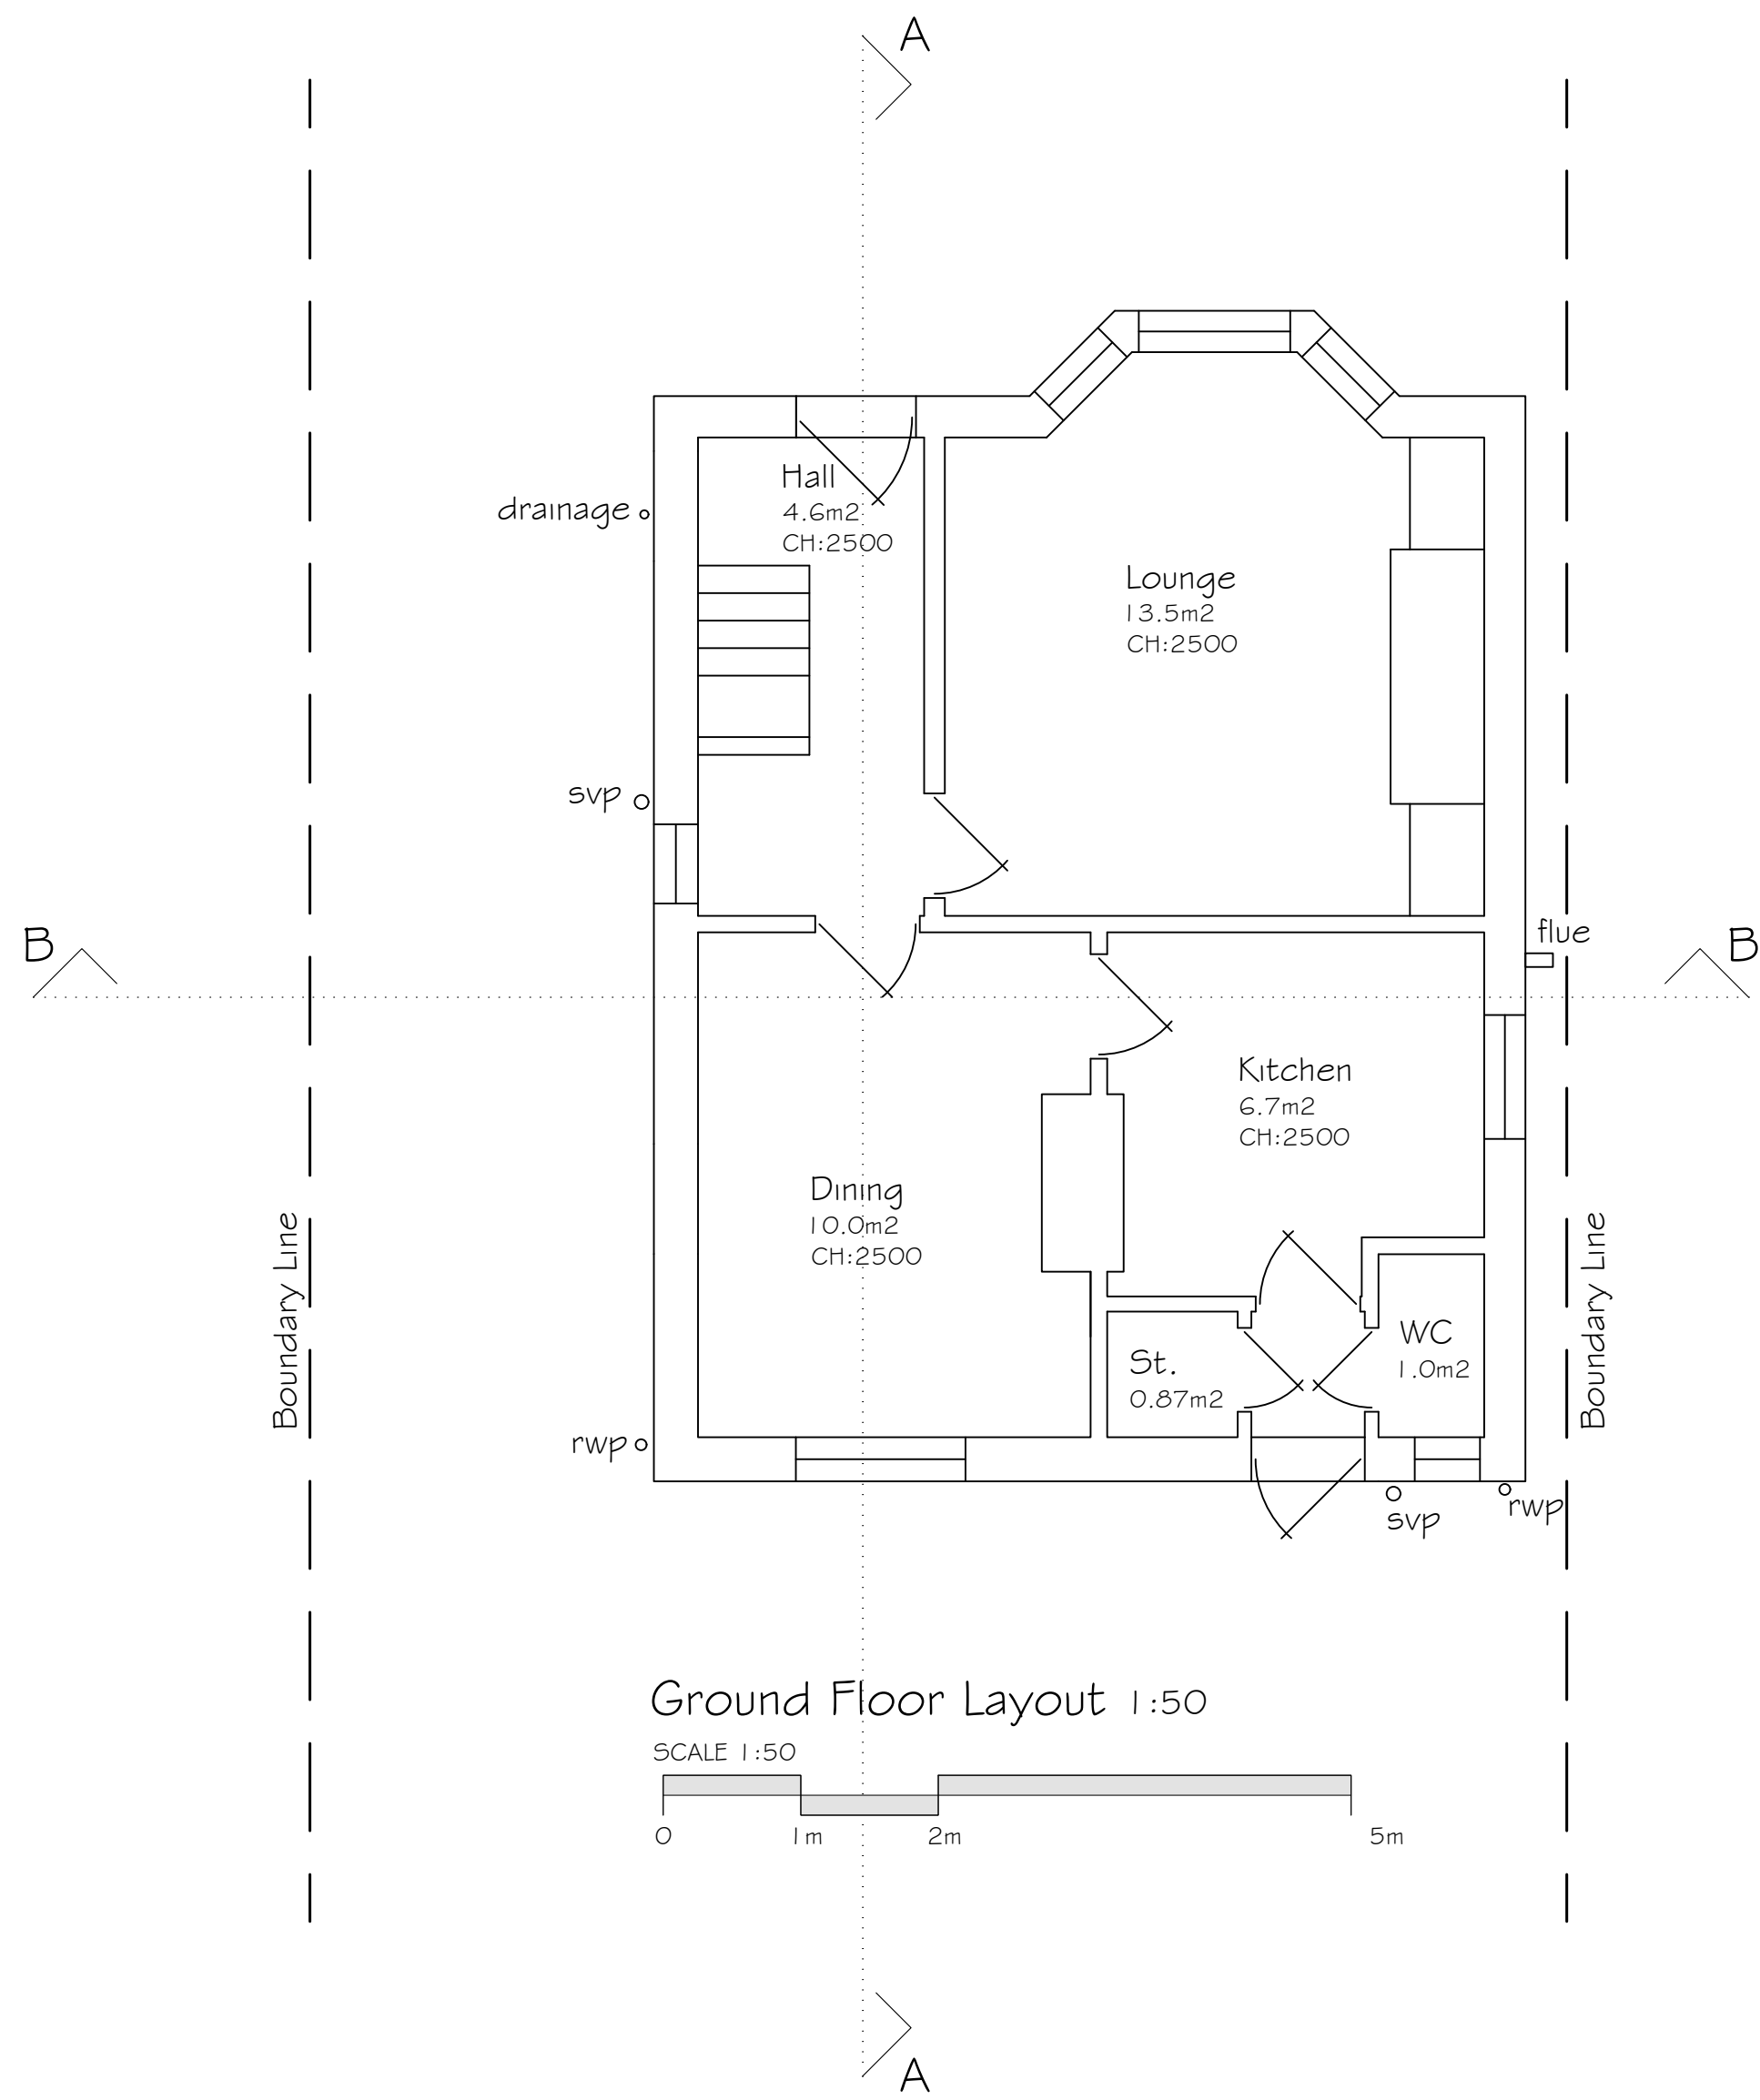


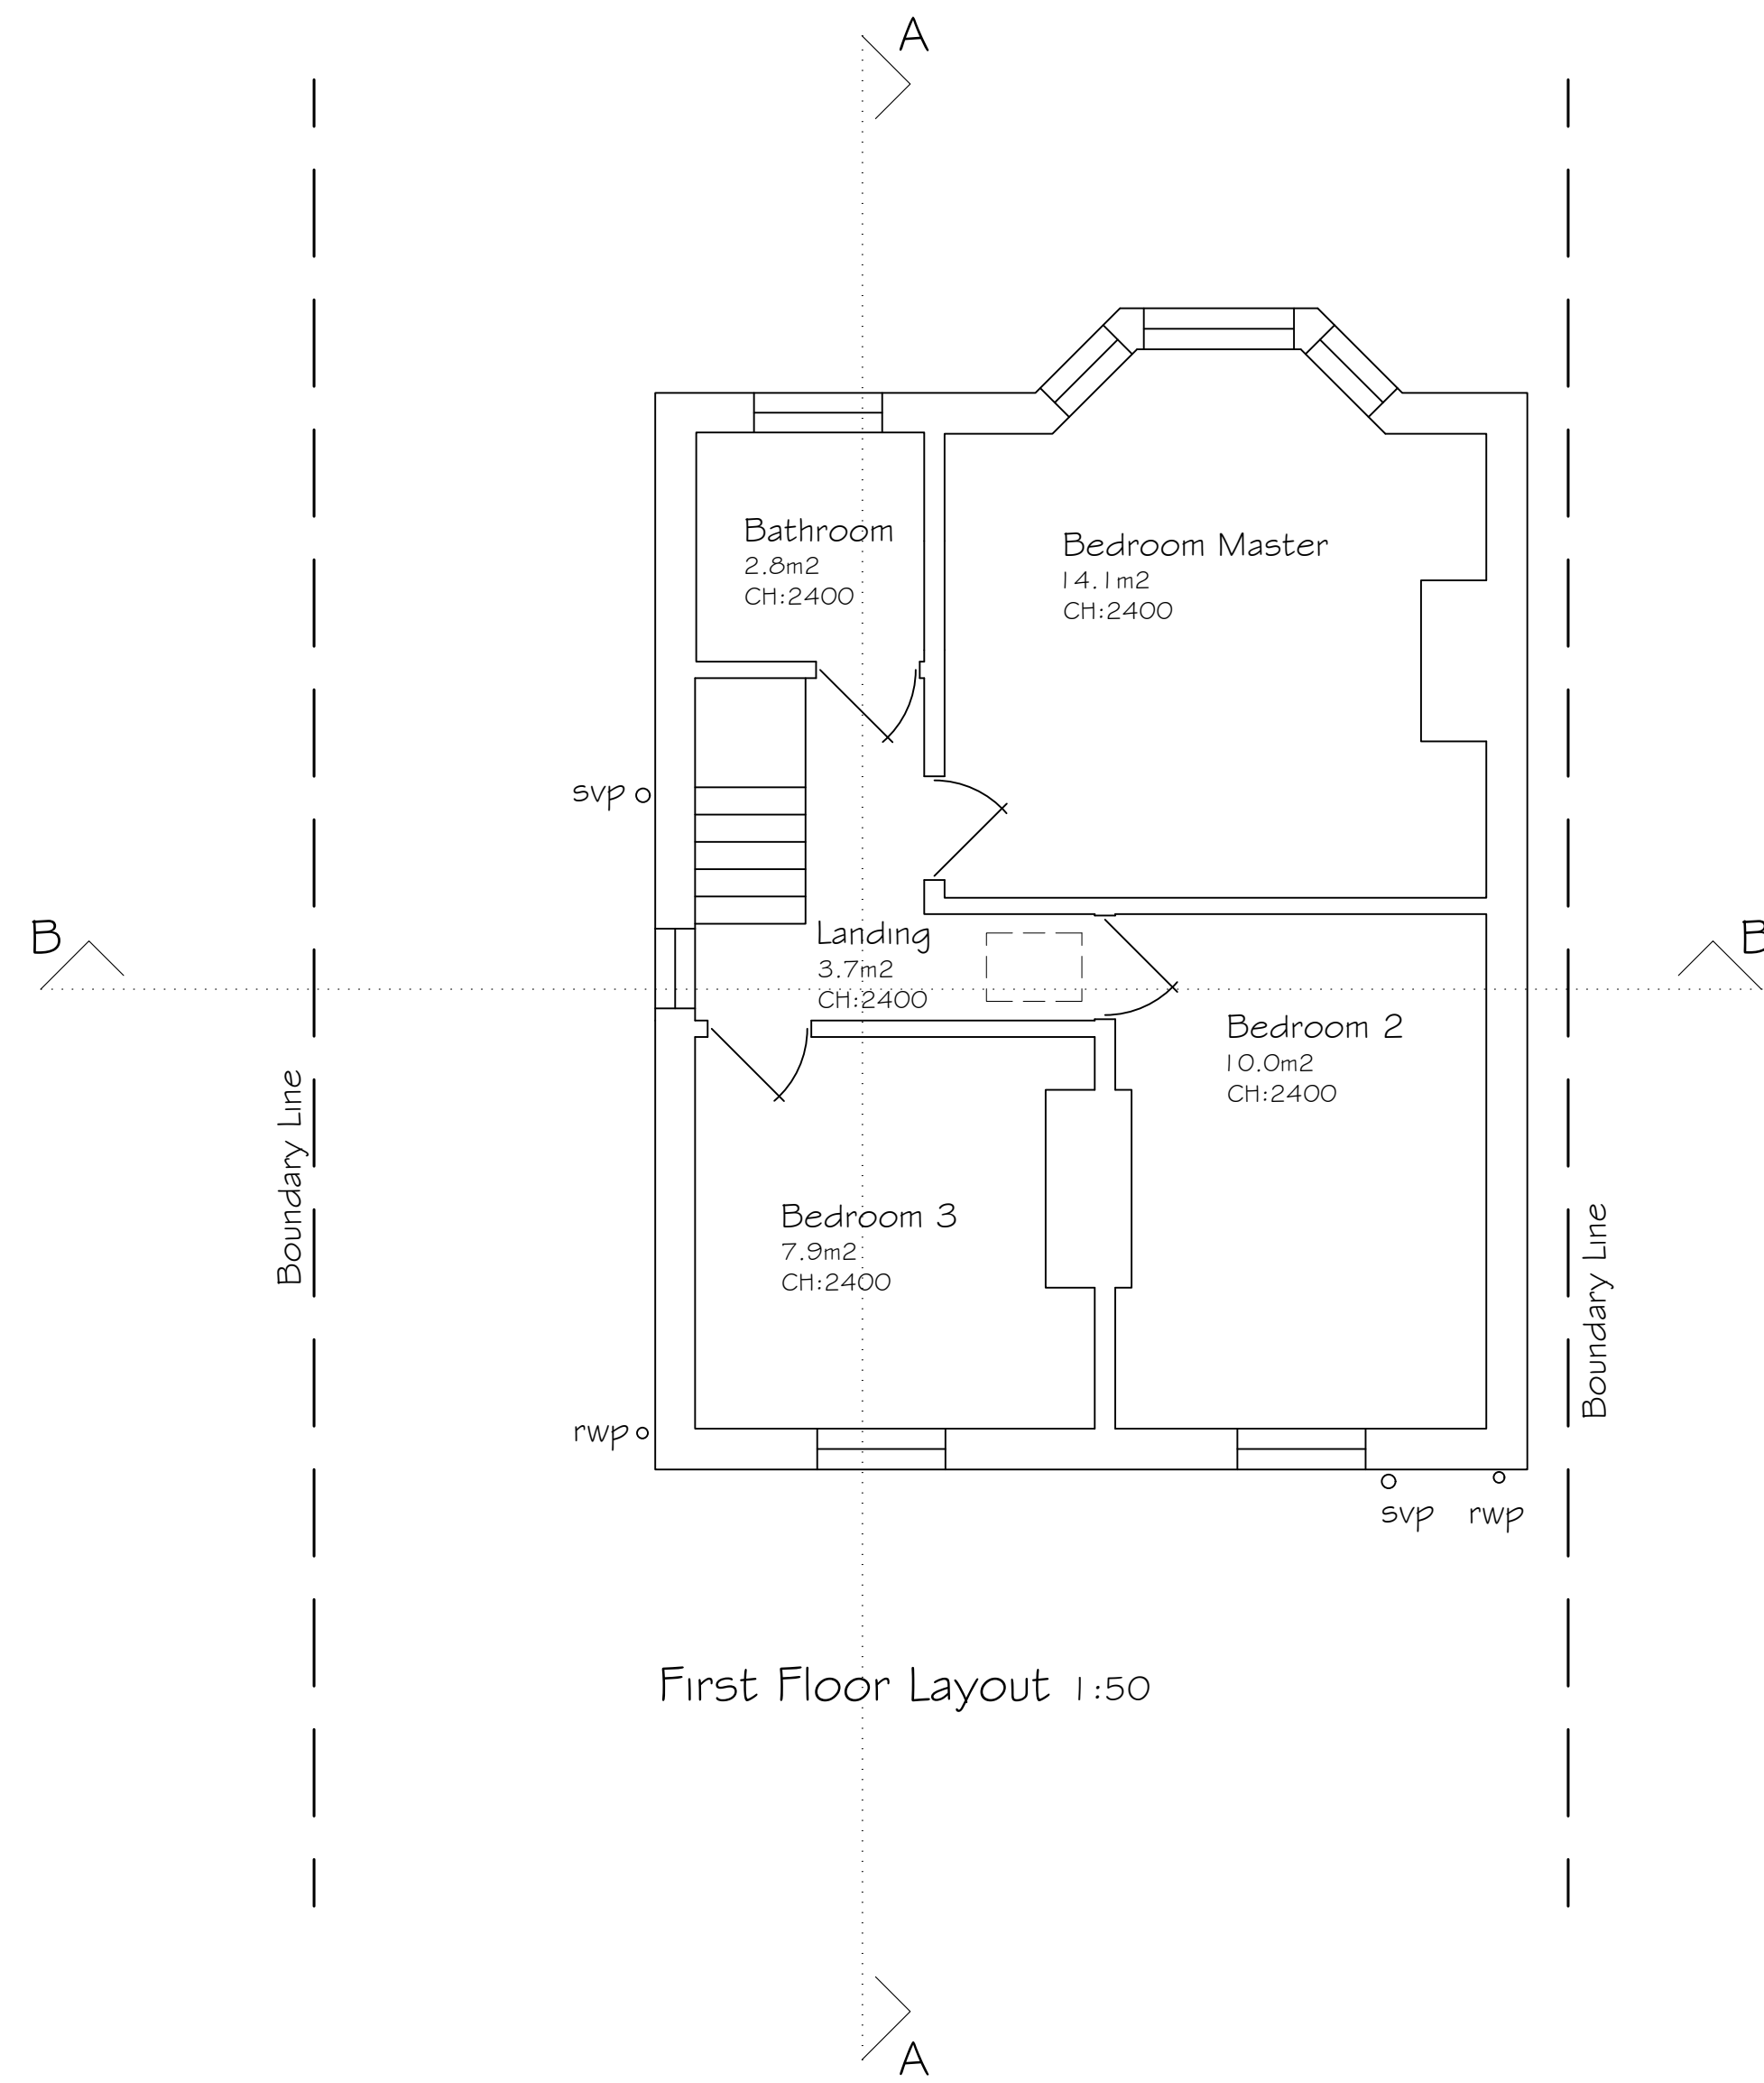


Ground Floor Layout 1:50

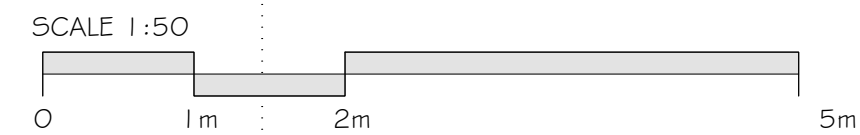

First Floor Layout 1:50

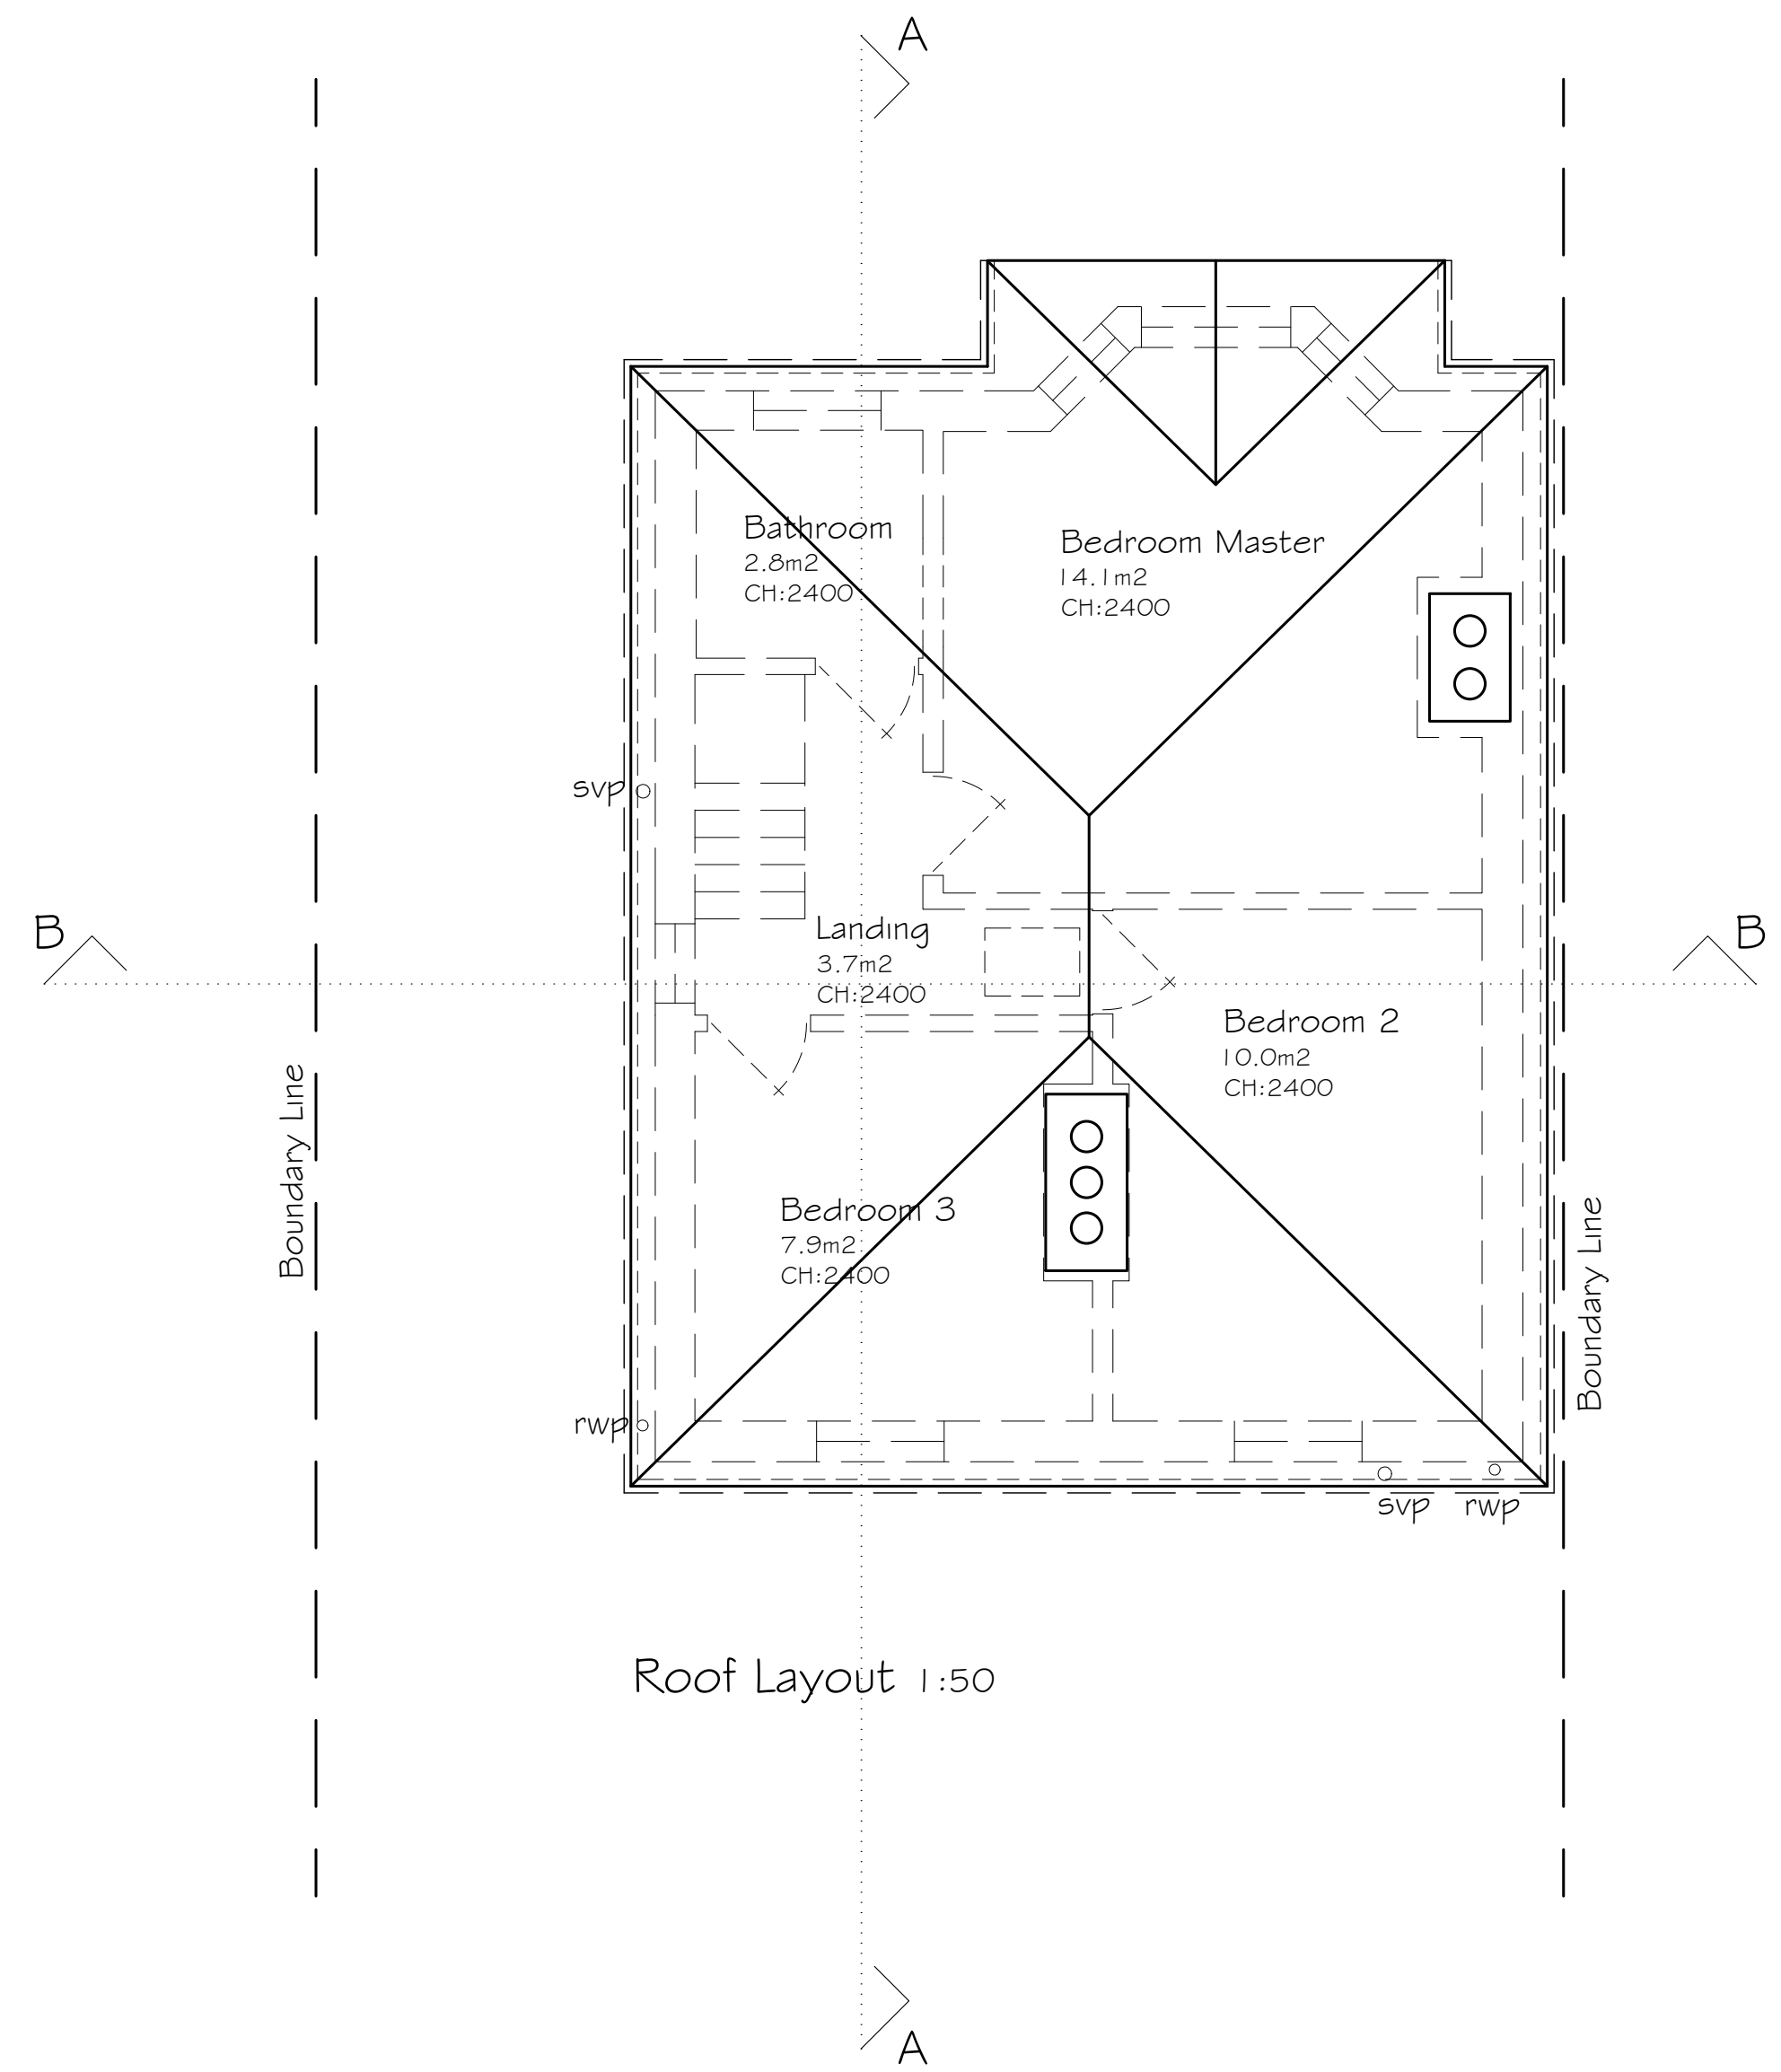


Roof Layout 1:50

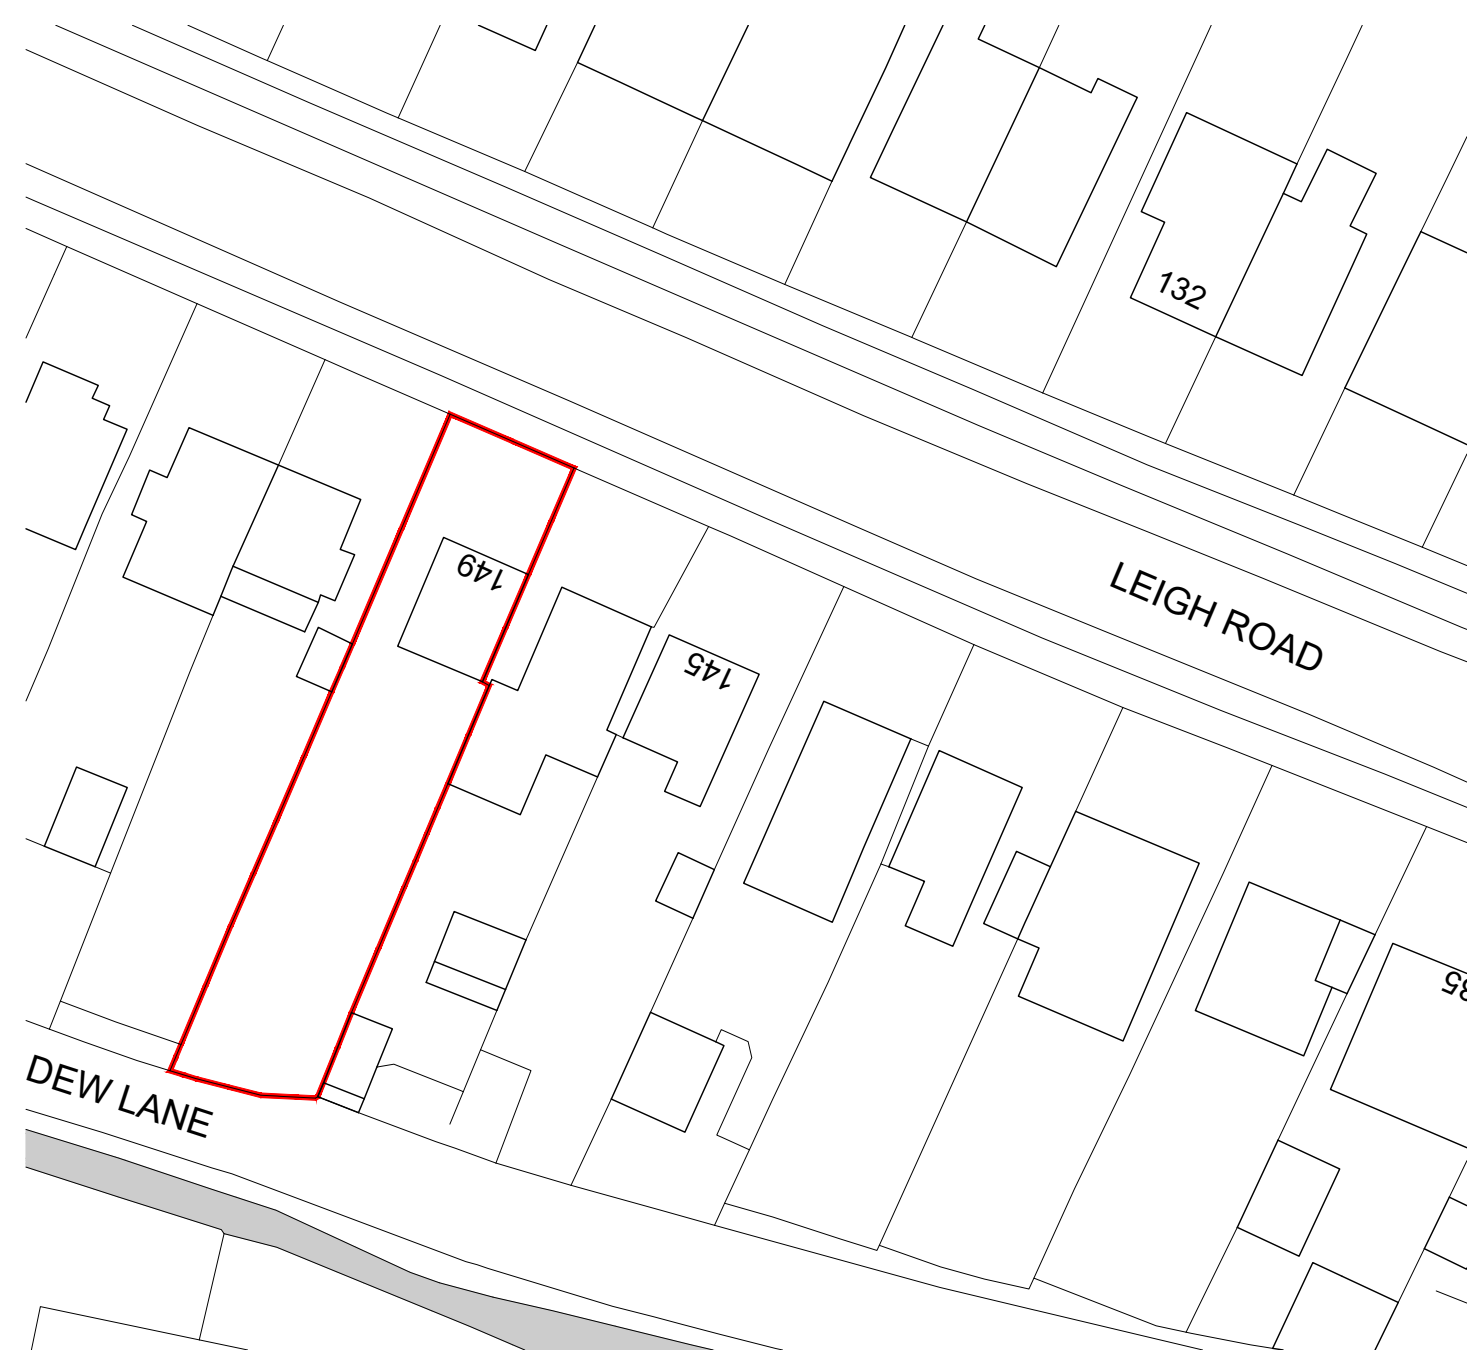


Block Plan 1:500

Ordnance Survey (c) Crown Copyright 2015. All rights reserved.
Licence number 100022432

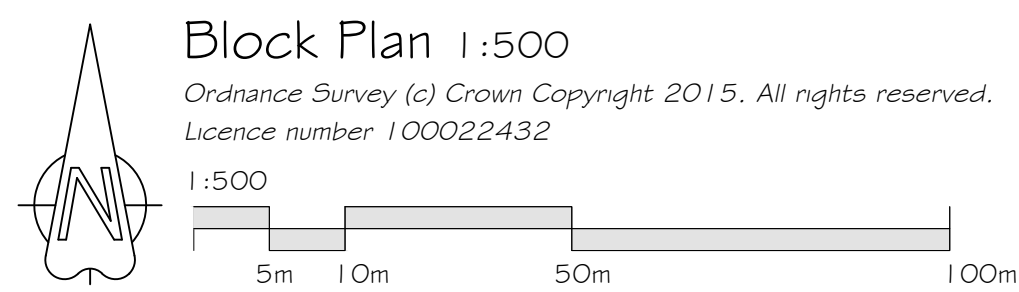

Location Plan 1:1250

Ordnance Survey (c) Crown Copyright 2015. All rights reserved.
Licence number 100022432

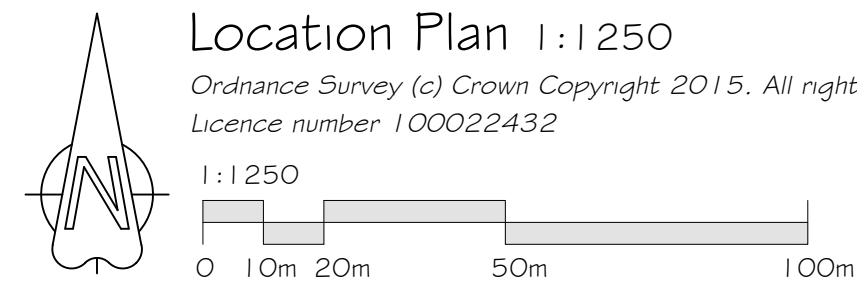

Block Plan 1:250
showing foul drainage



PLANNING

client Mr Tim Harmer

project 149 Leigh Road
Eastleigh, Hampshire, SO50 9DW

title EXISTING PLANS

date Dec '23
scale/paper size As shown @ A1

job no. 23-01
dwg. no. 01
rev. no. P1

file 149 Leigh Road - Planning_July23