





North East (front) Elevation 1:50

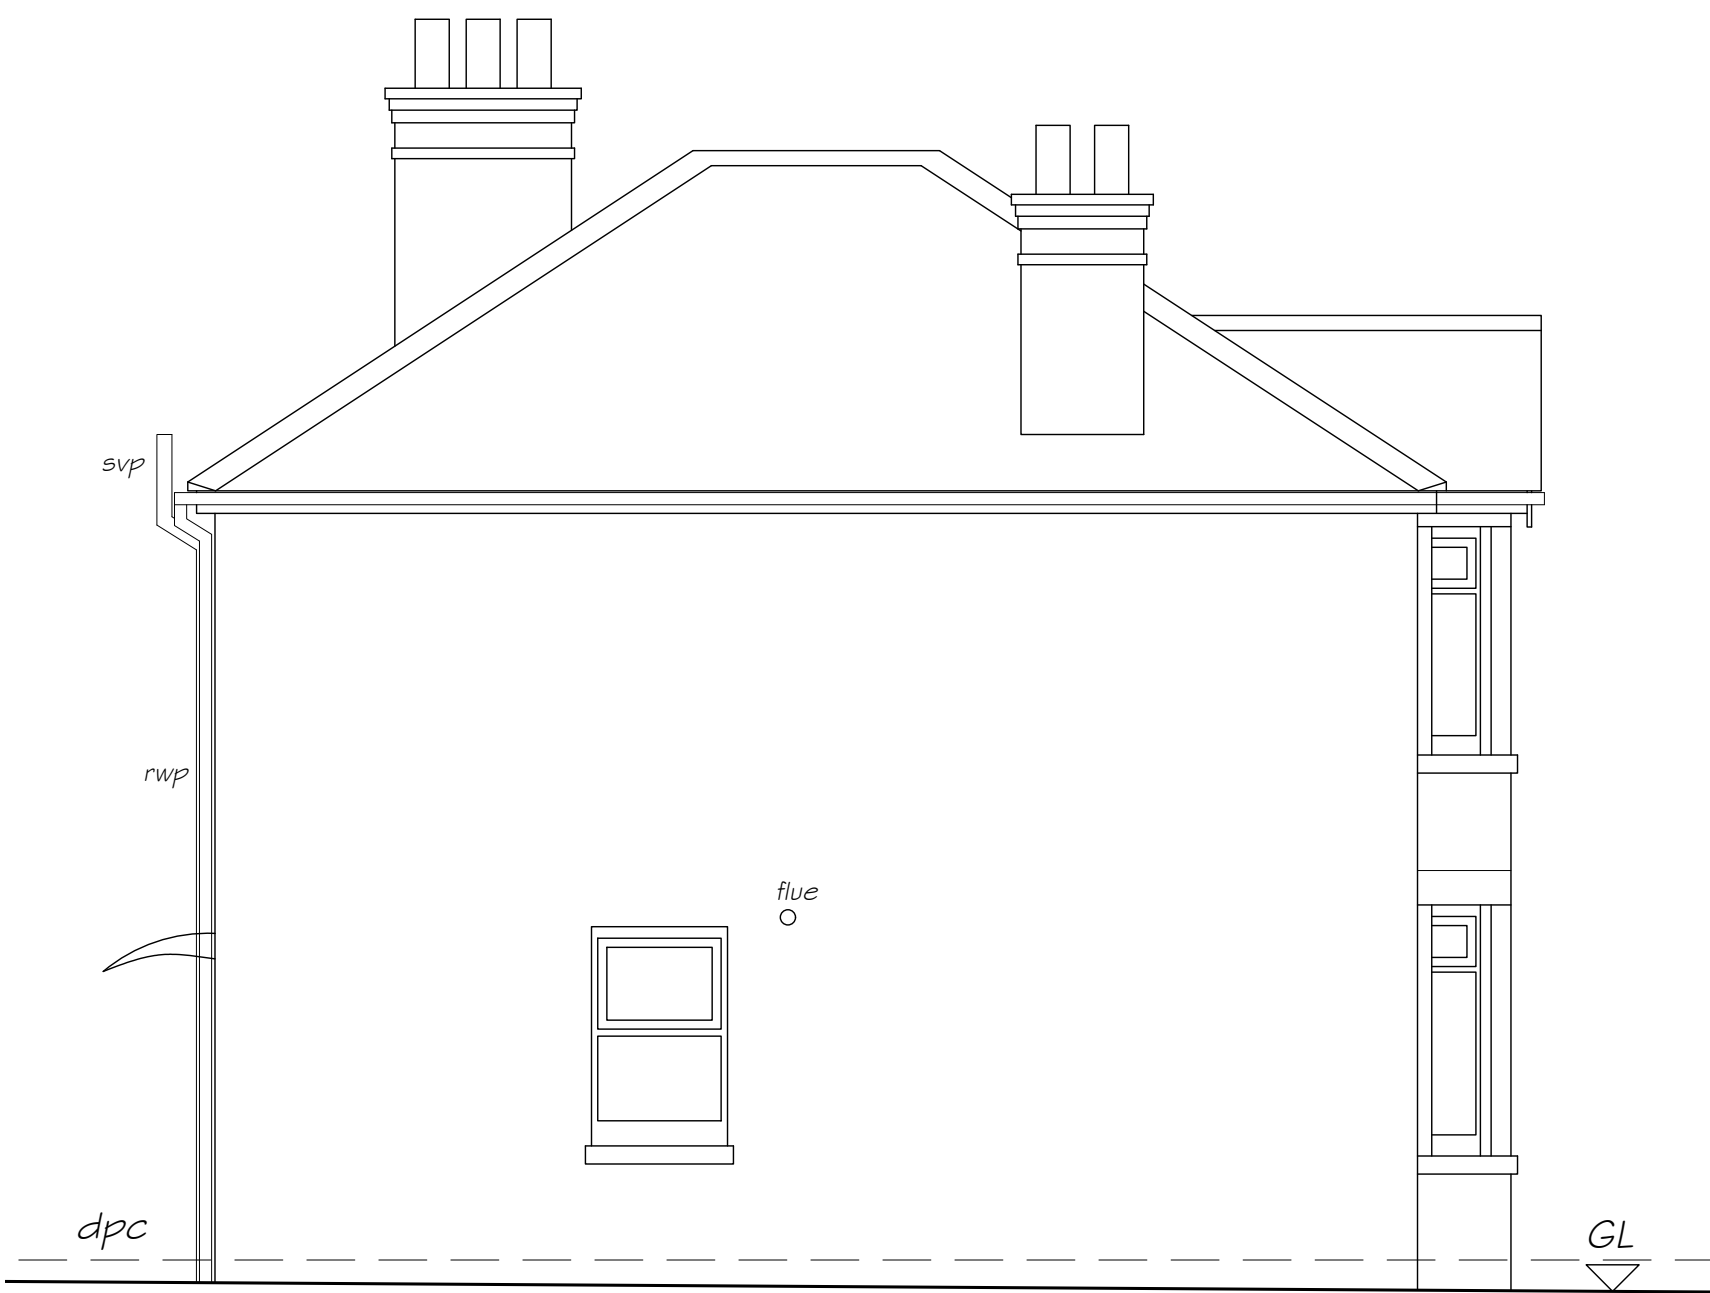


South East (side) Elevation 1:50

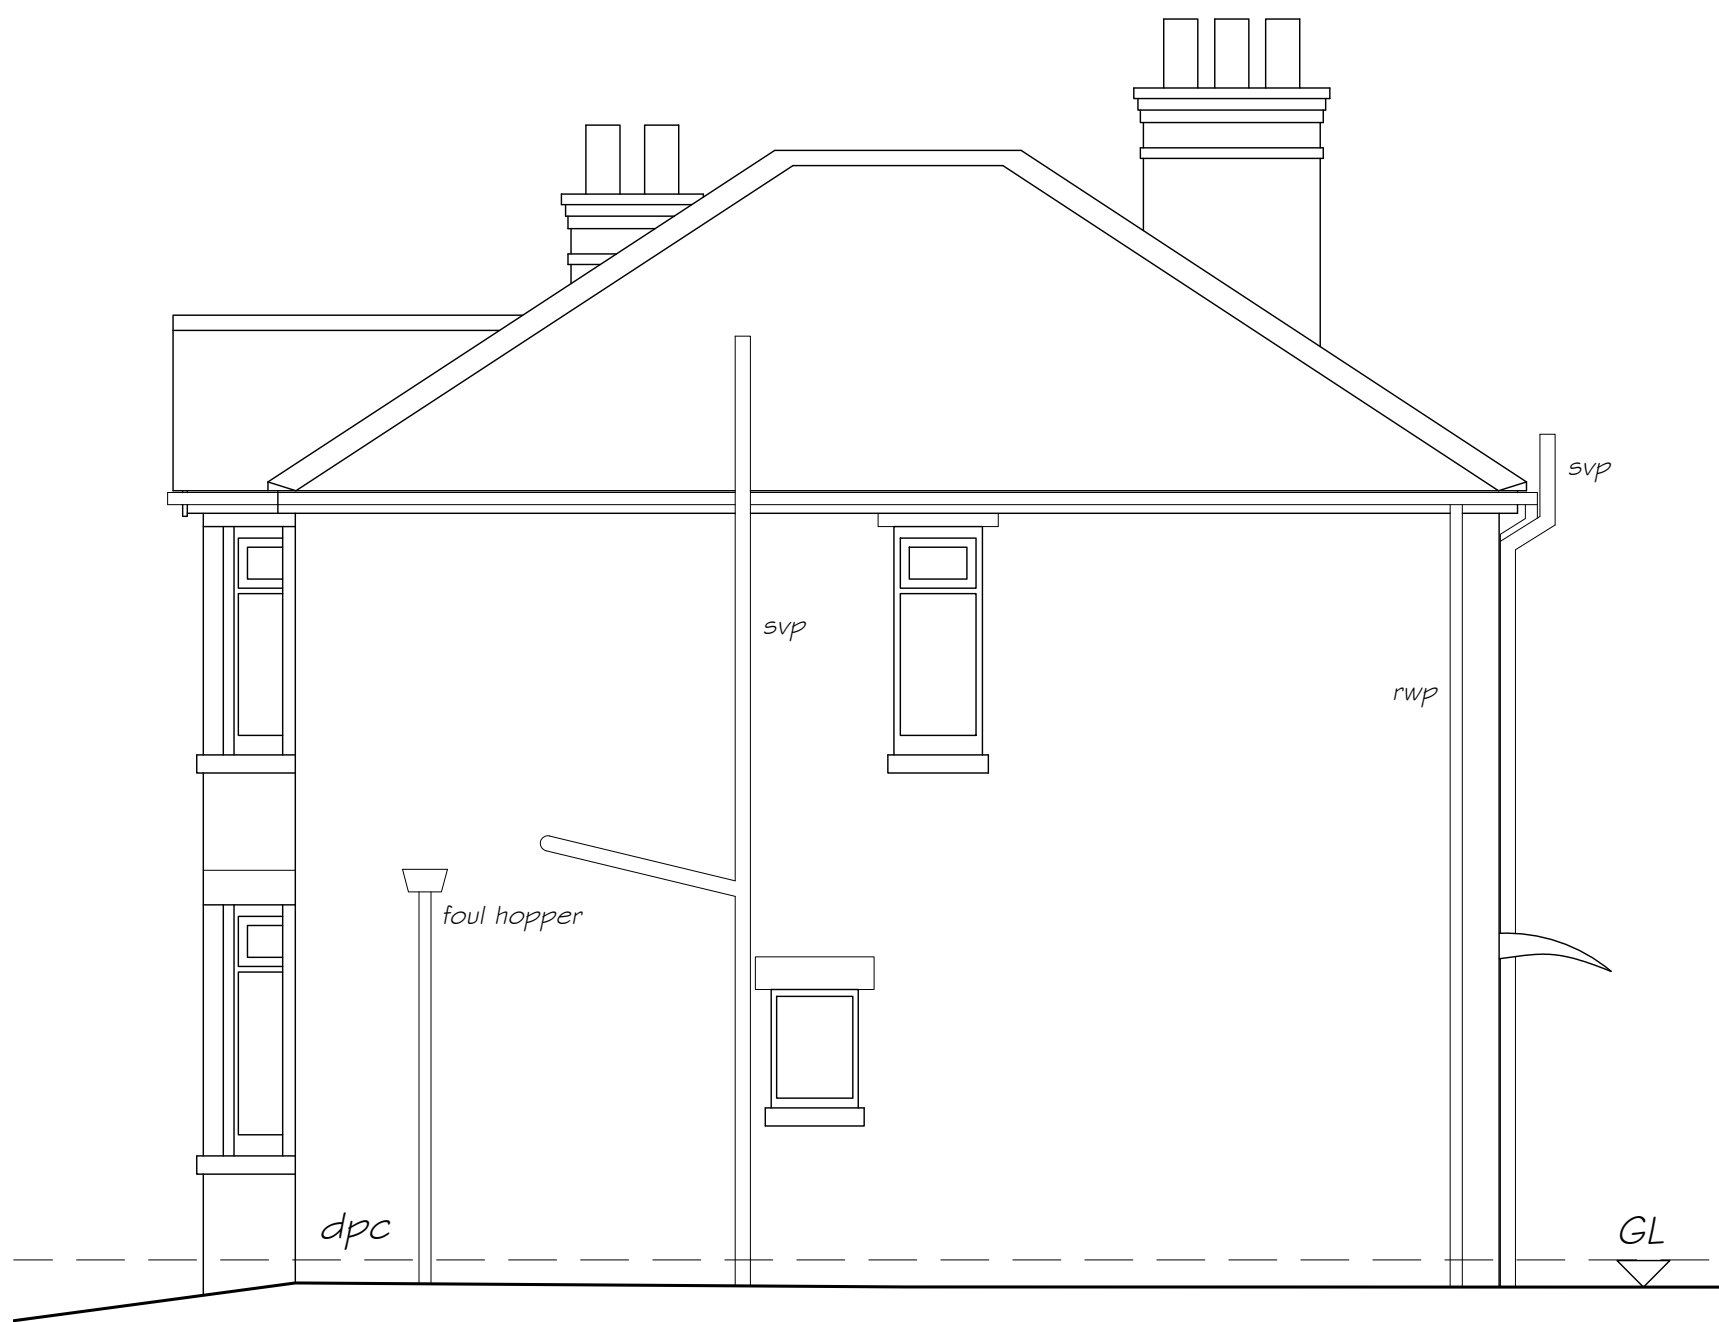


North West (side) Elevation 1:50




South West (rear) Elevation 1:50

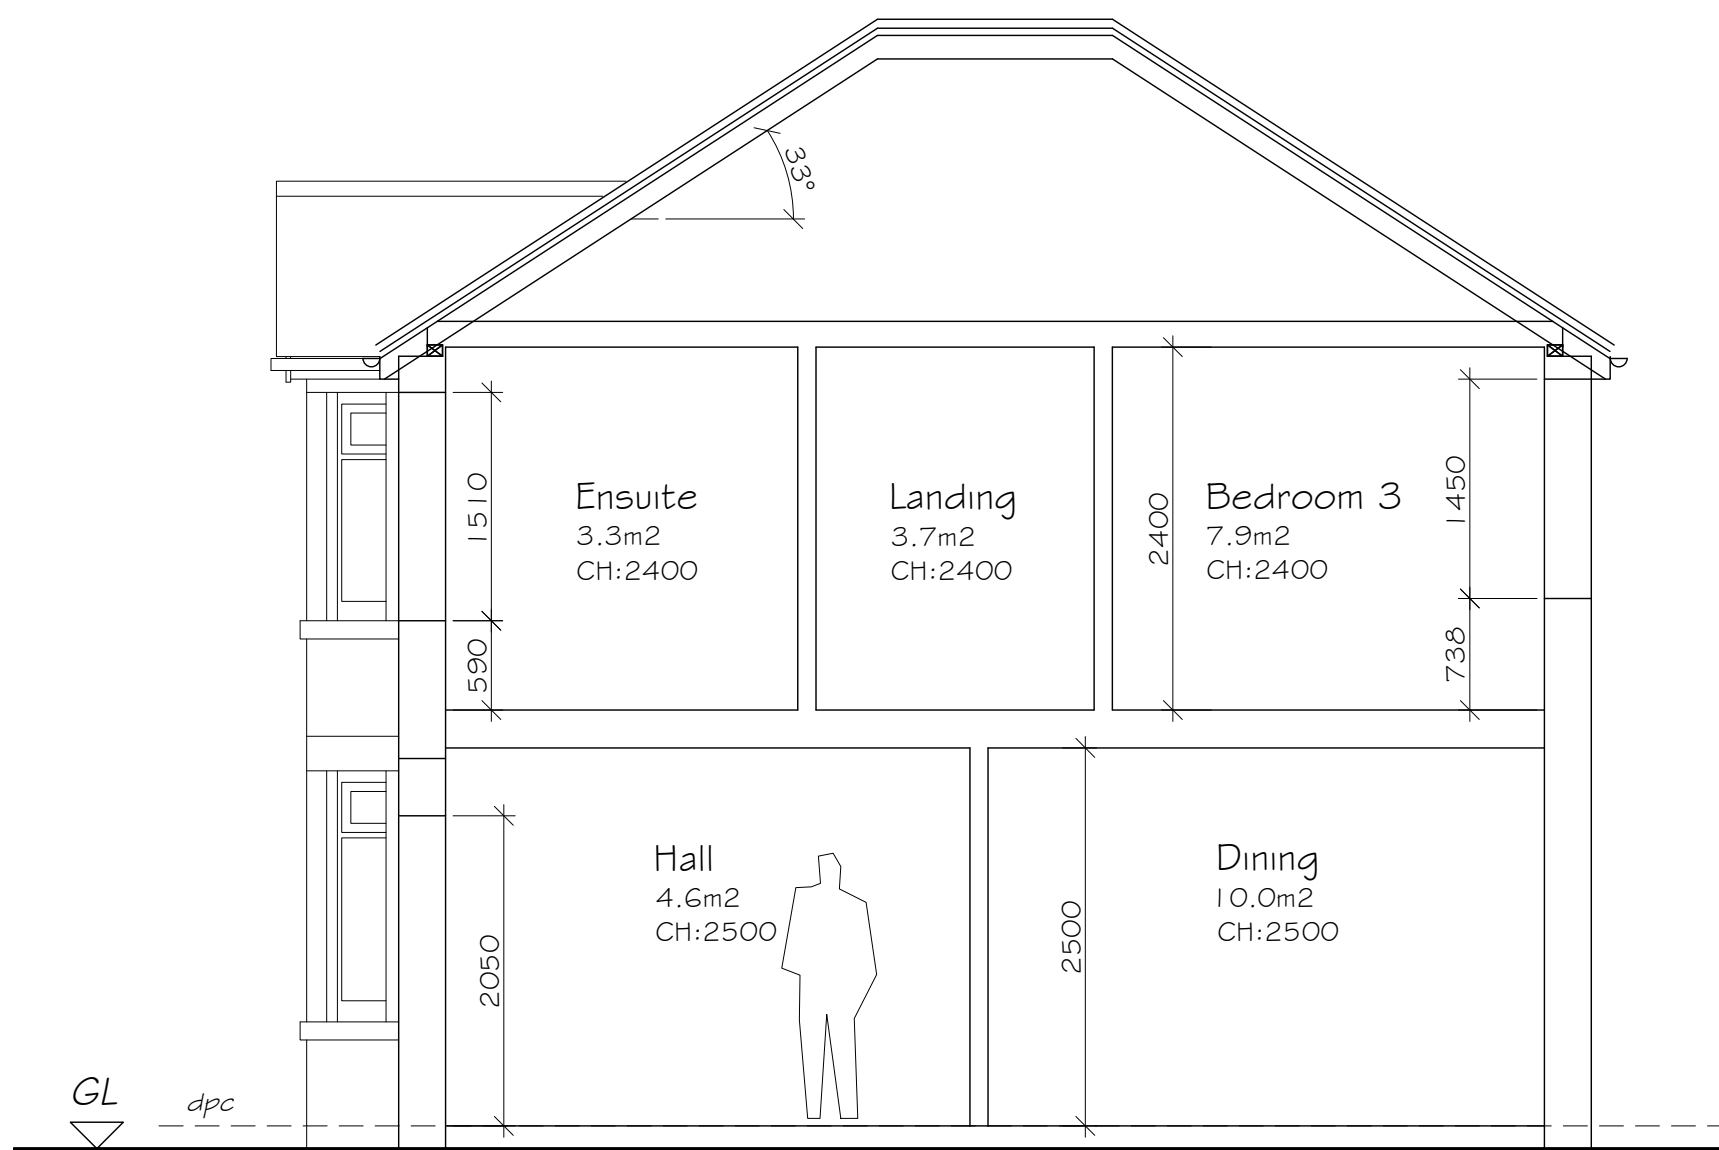

Section A-A 1:50

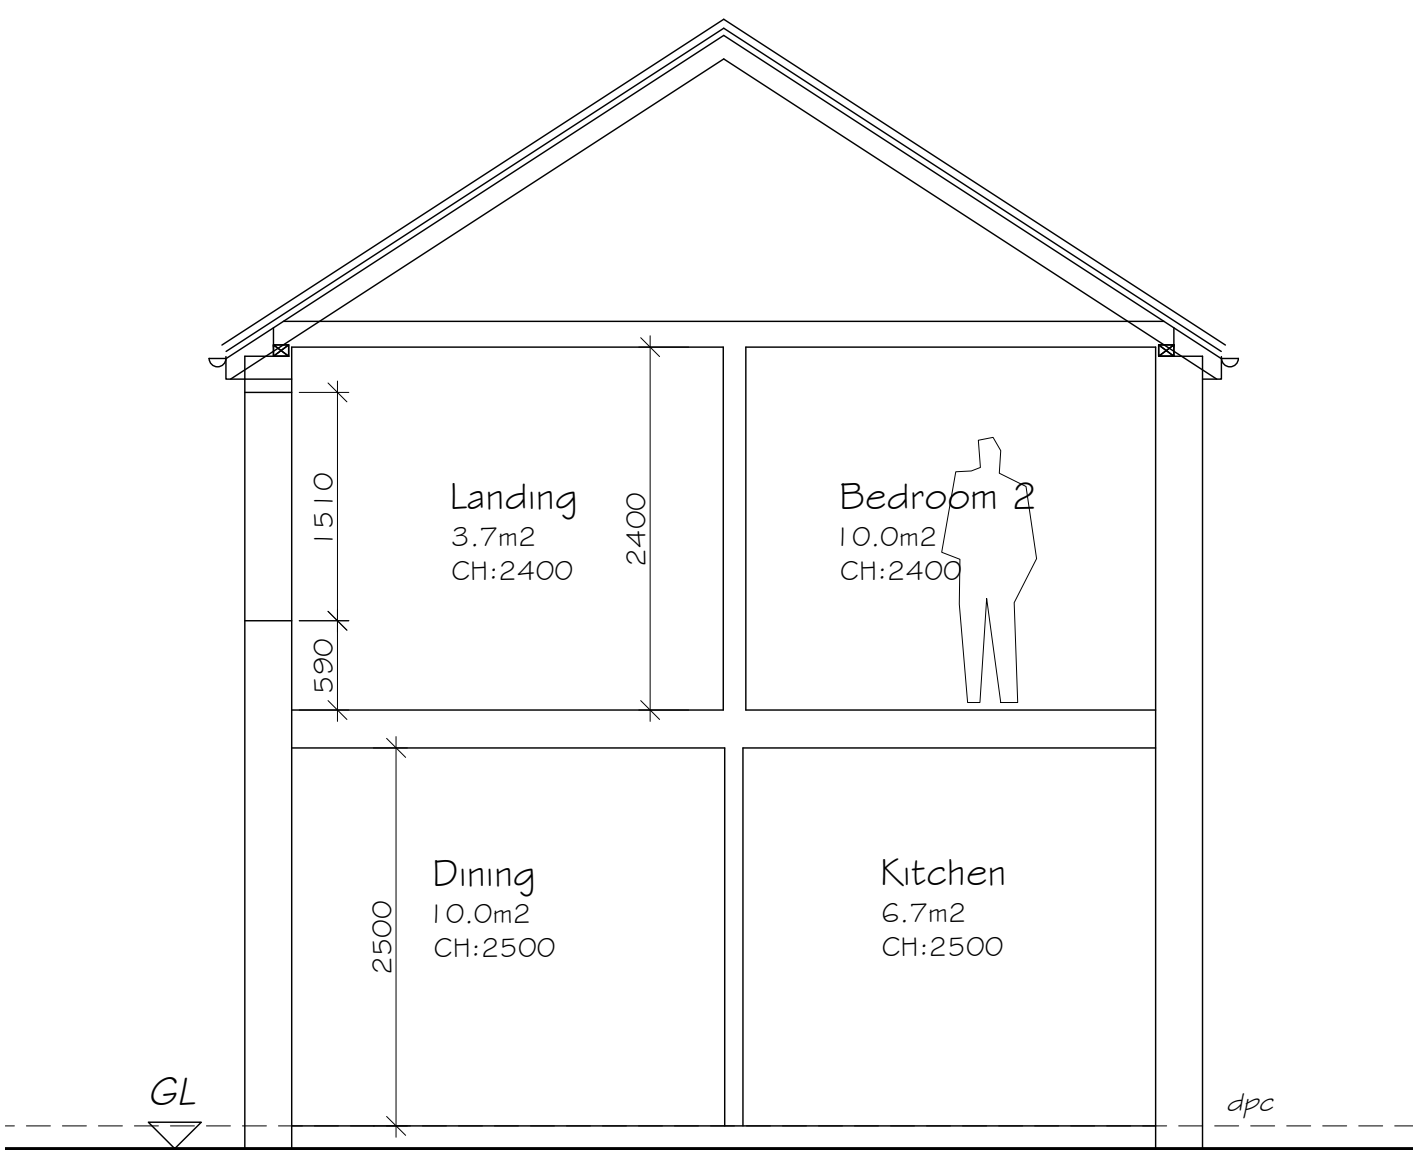

Section B-B 1:50

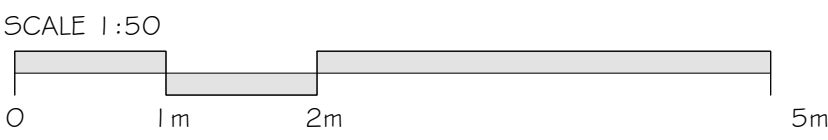

PLANNING

client Mr Tim Harmer

project 149 Leigh Road

Eastleigh, Hampshire, SO50 9DW

title EXISTING ELEVATIONS & SECTIONS

date Dec '23

scale/paper size

As shown @ A1

job no. 23-01

dwg. no. 02

rev. no. P1

file 149 Leigh Road - Planning_July23