


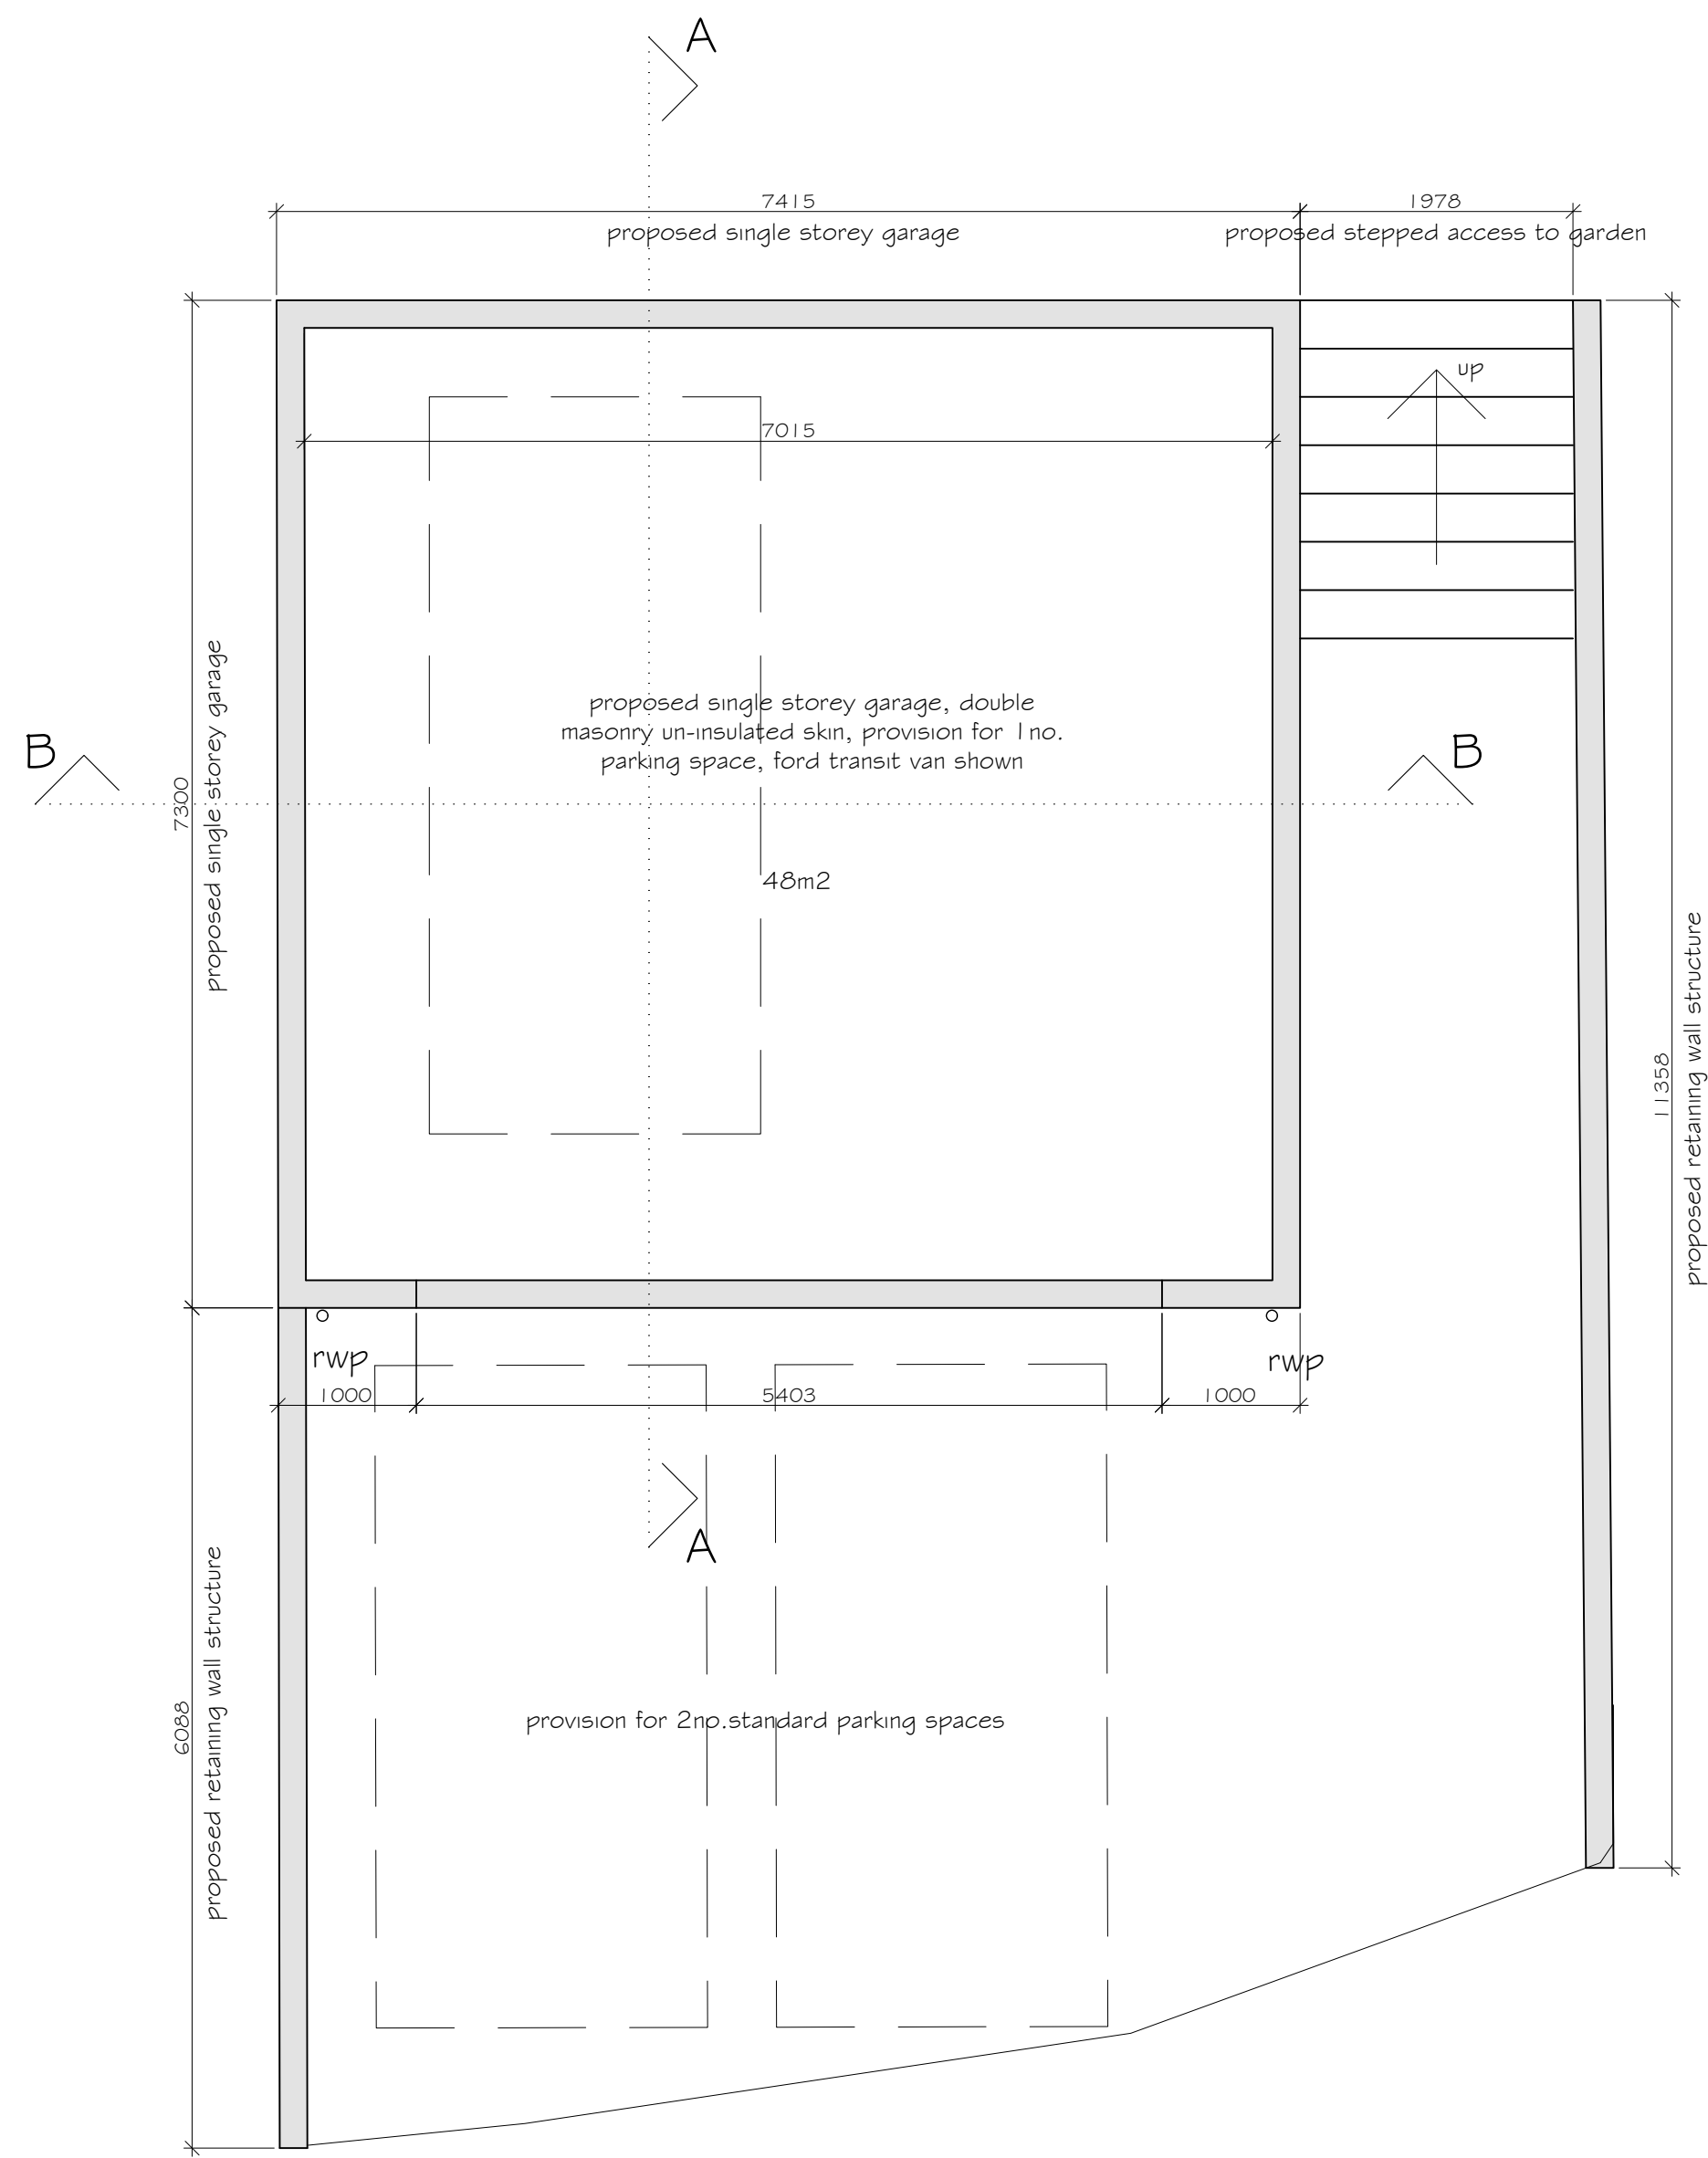


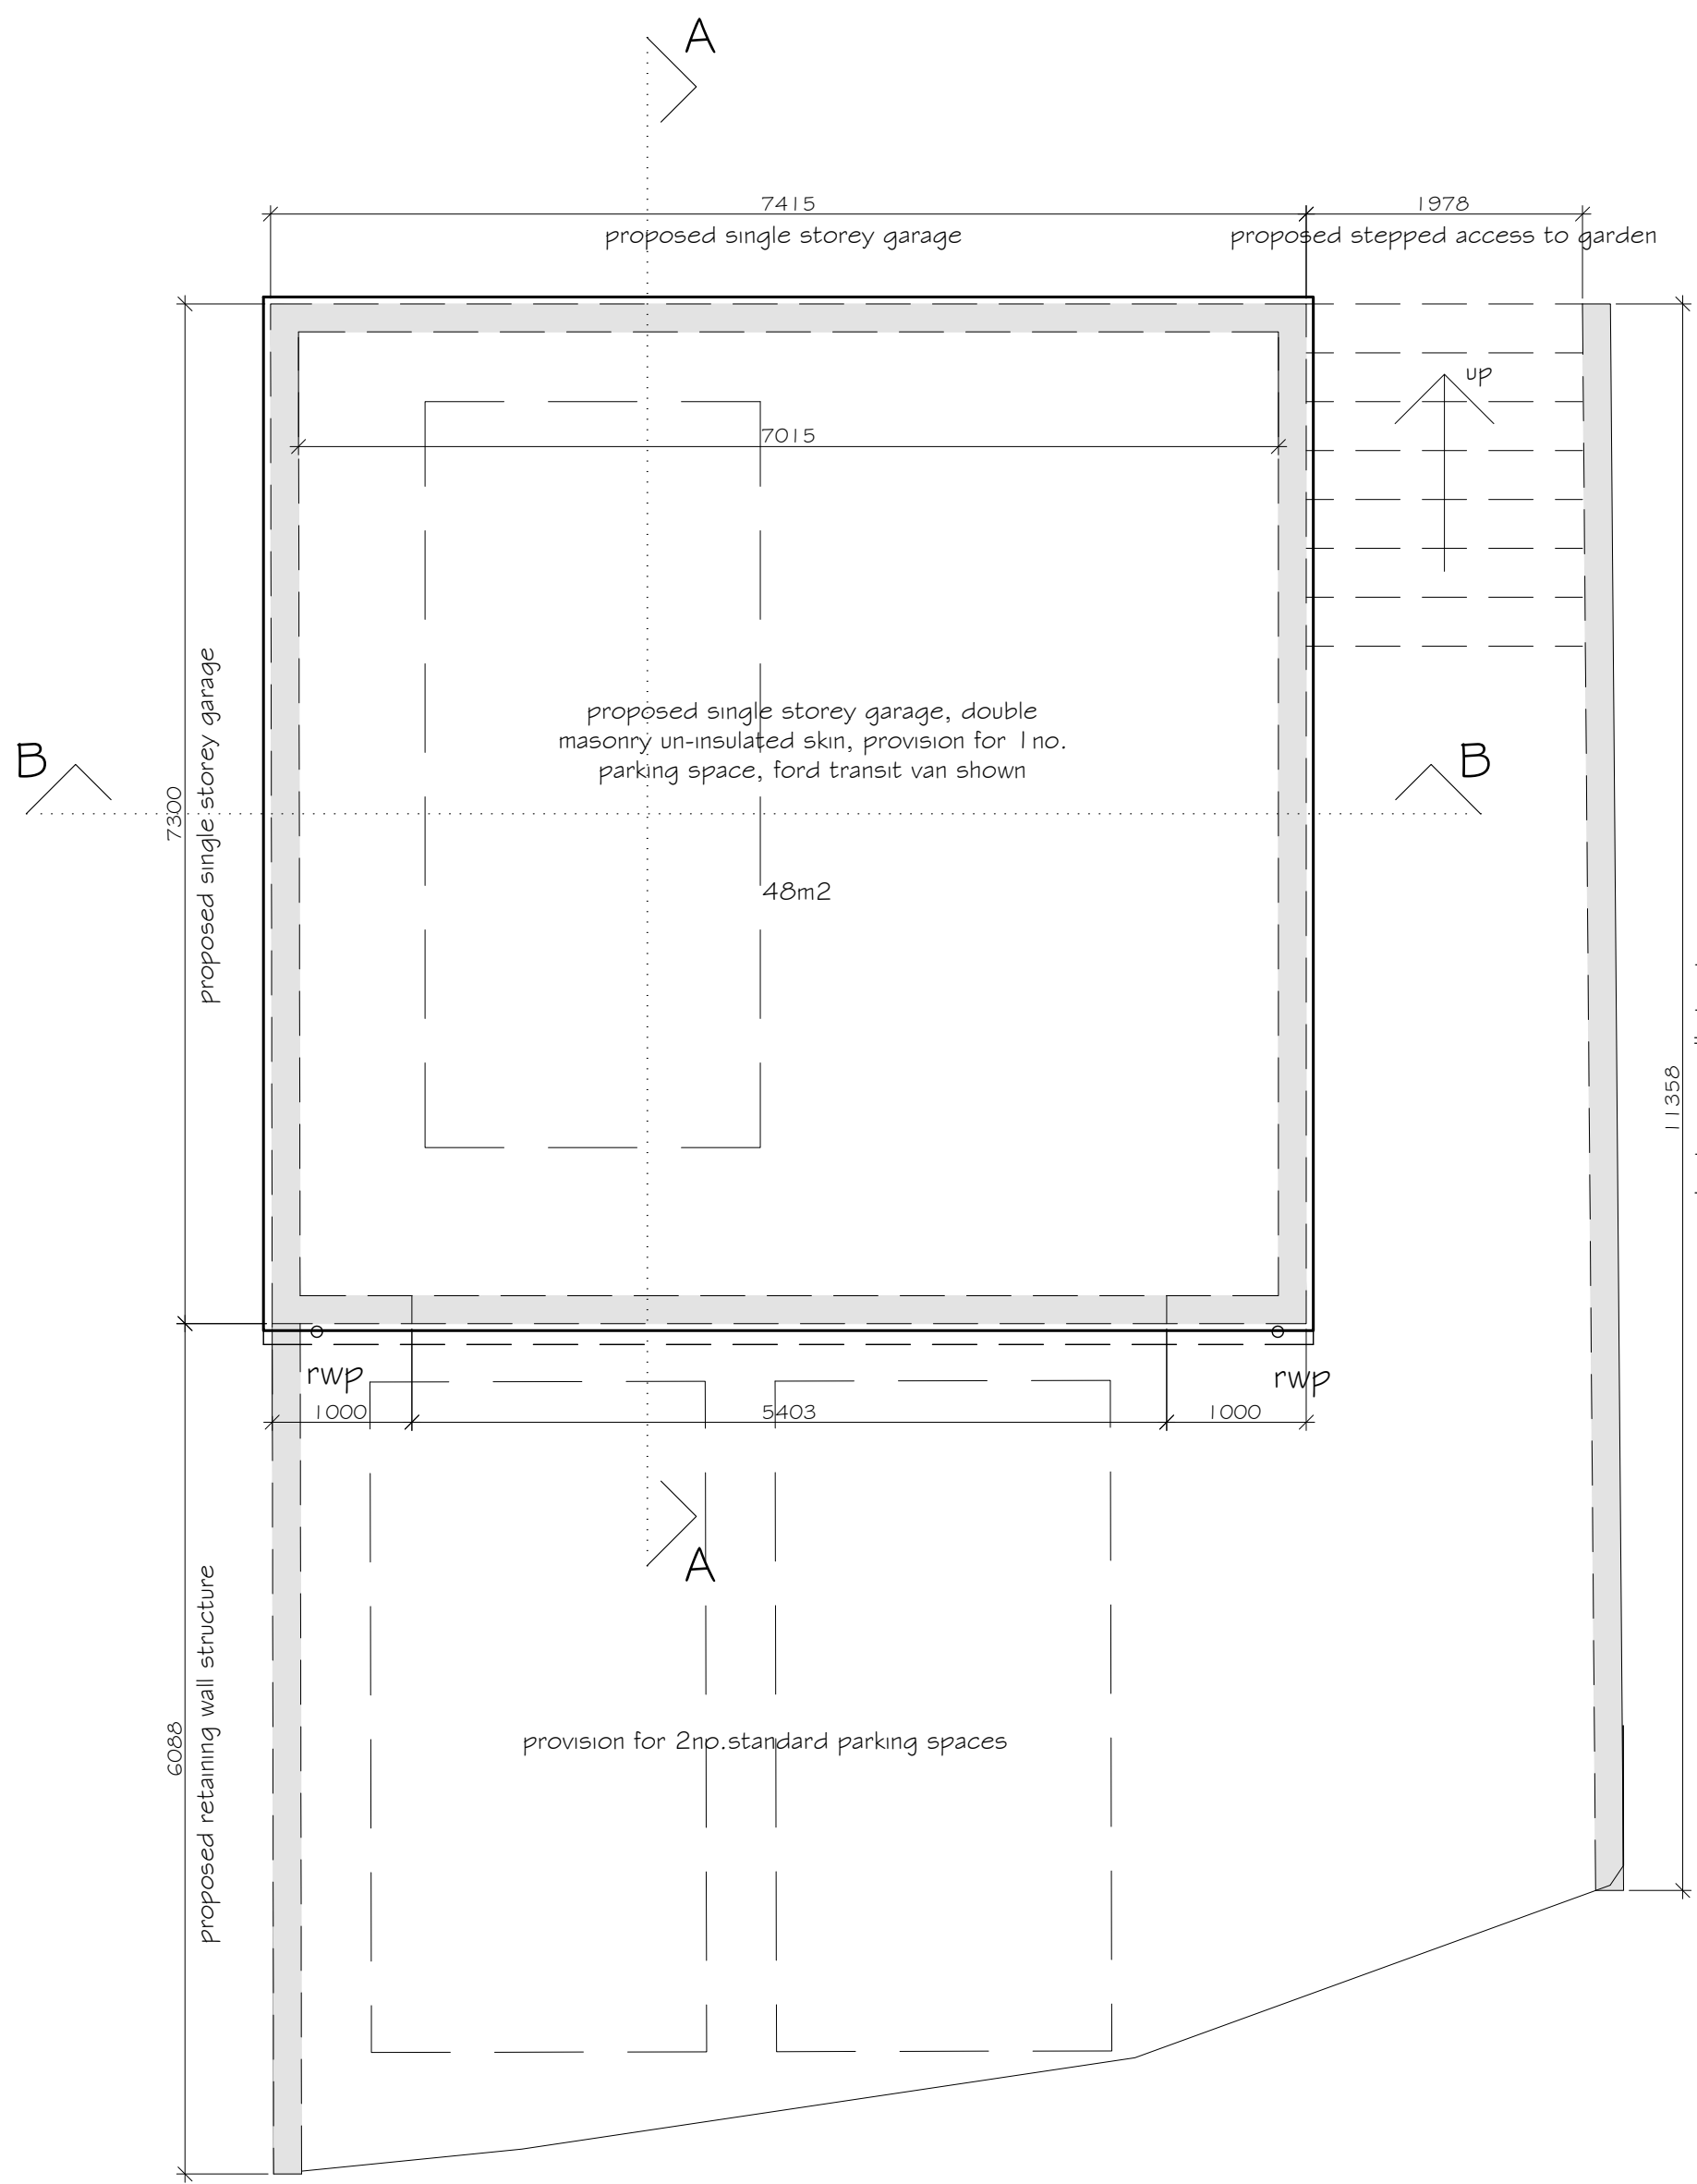


Ground Floor Layout 1:50

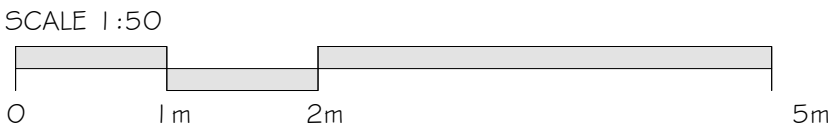

Roof Layout 1:50

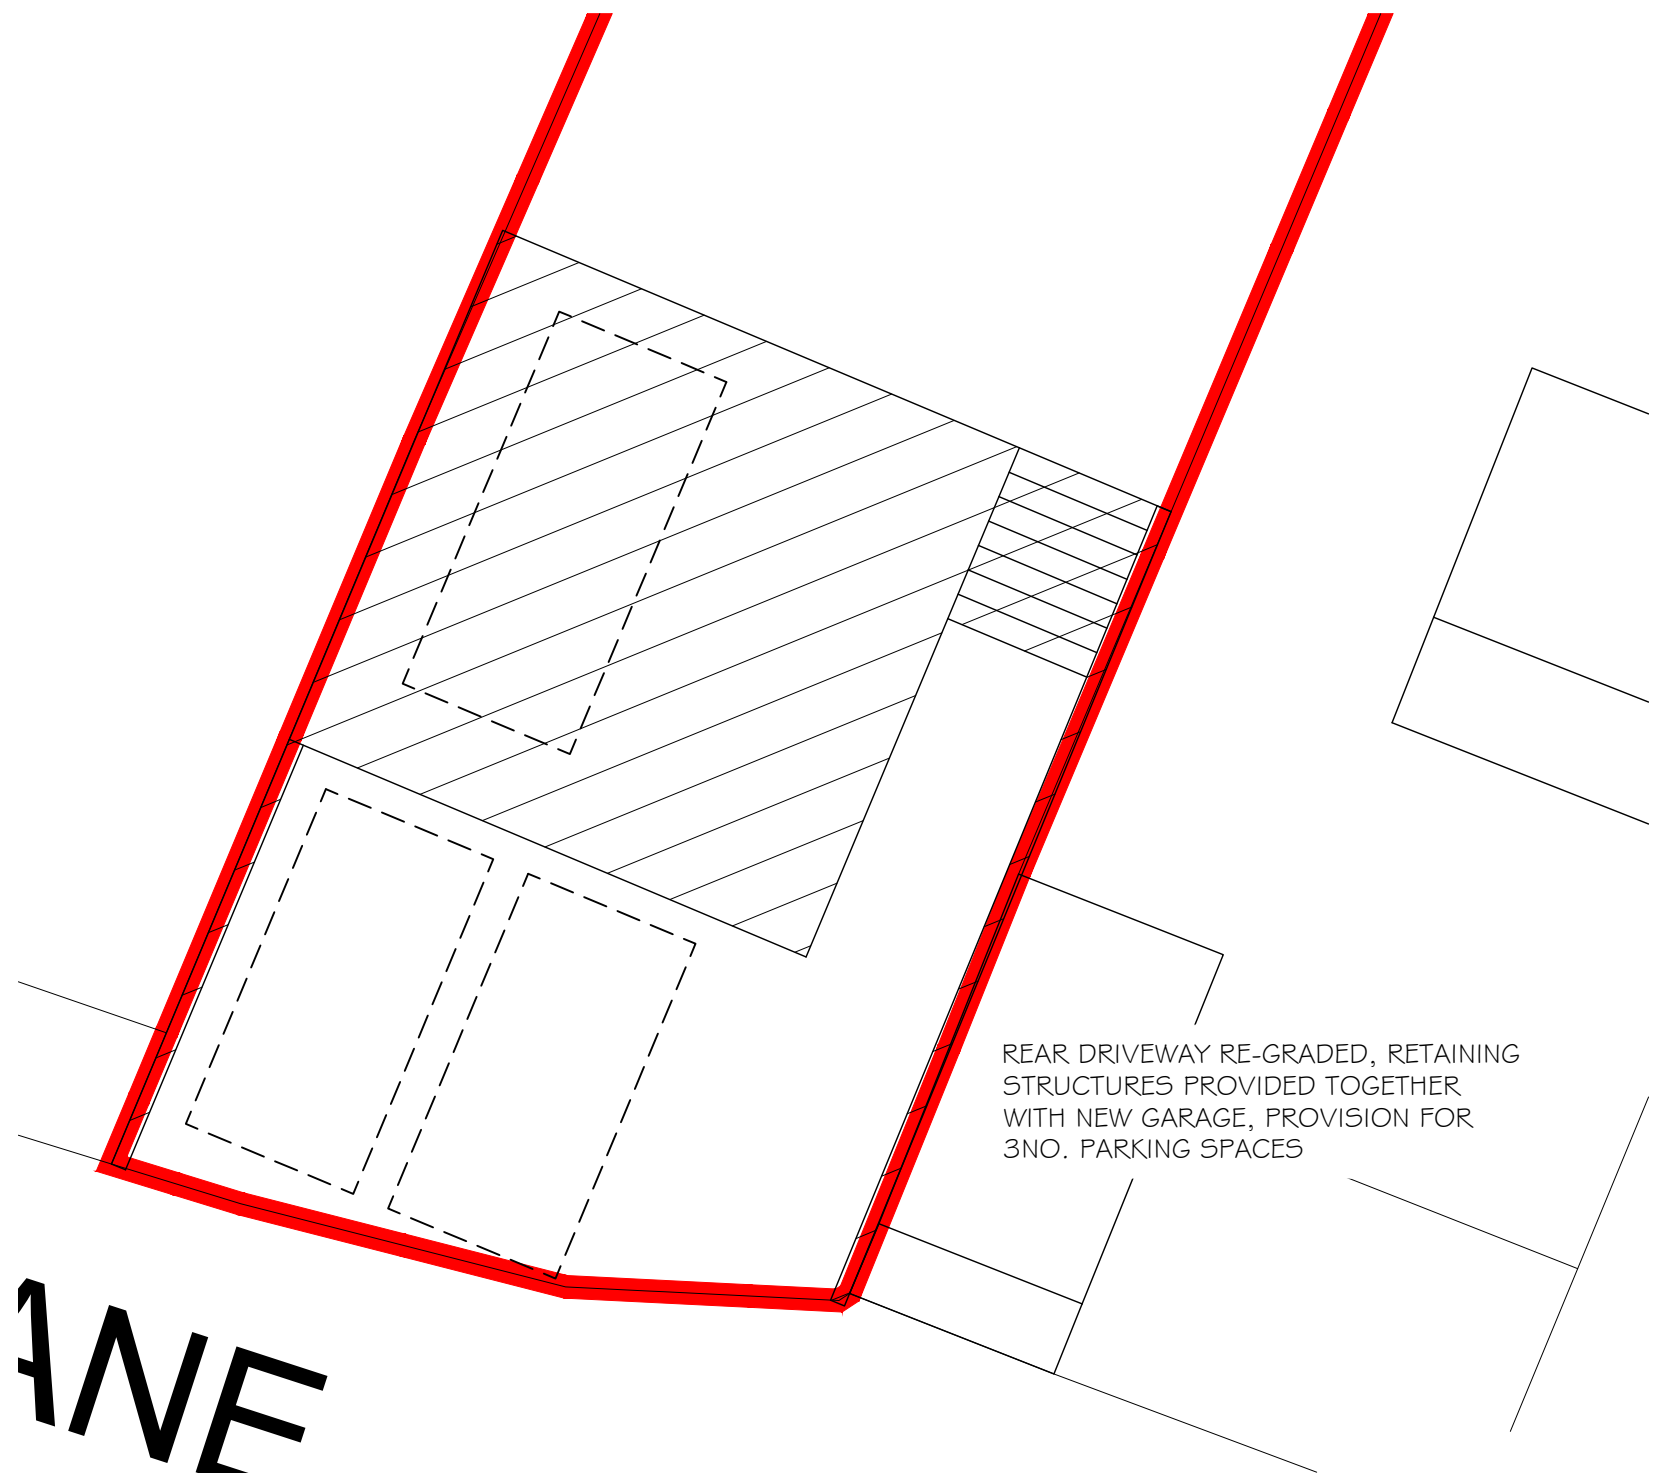


Block Plan 1:100
showing proposed garage & parking provision
to rear of property

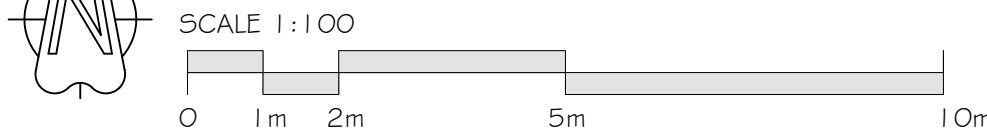


South West (rear) Elevation 1:50

Proposed materials


- walls : render finish, off-white/ cream.
- roof : grey single ply membrane flat roof.
- doors : grey garage roller shutter.
- rain water goods : grey PVC-u.
- fascias/ soffits : grey PVC-u.

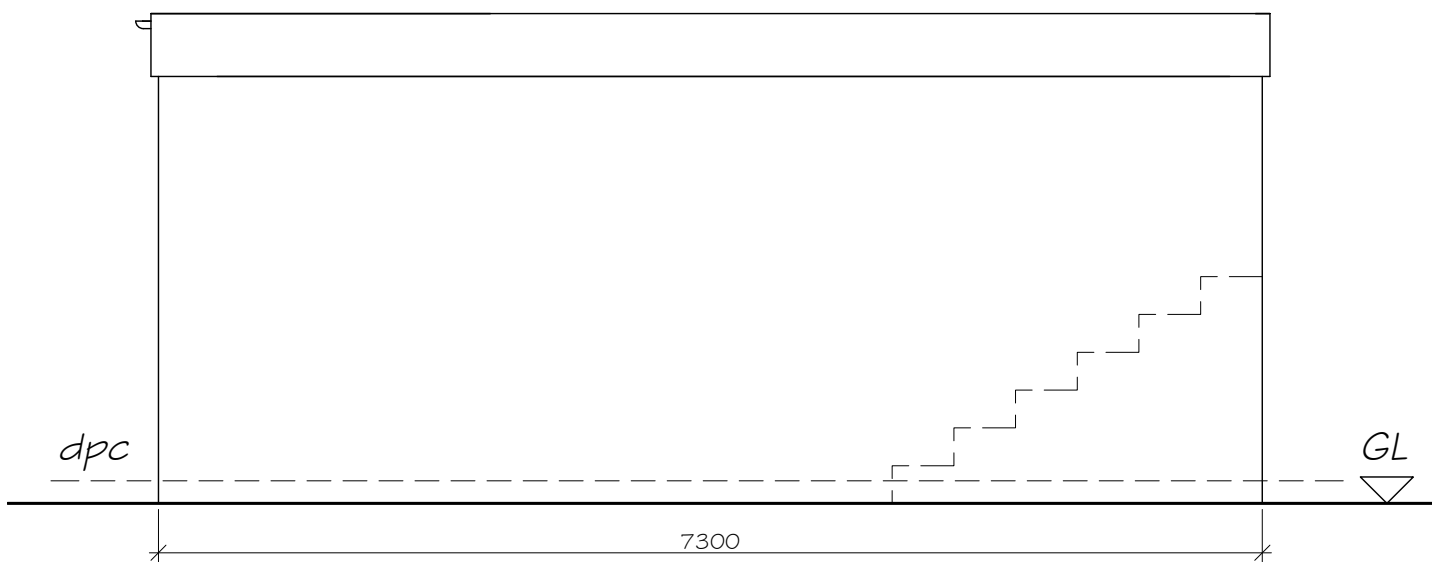

South East (side) Elevation 1:50

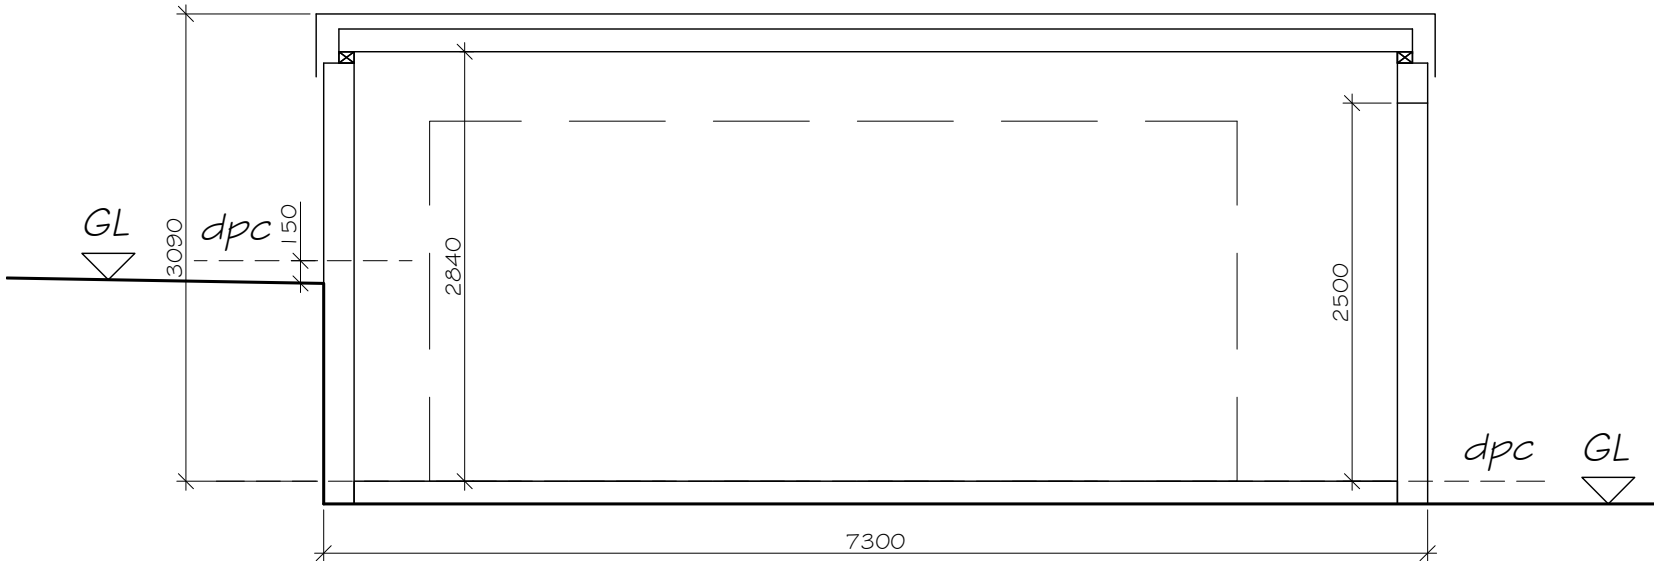

Section A-A 1:50

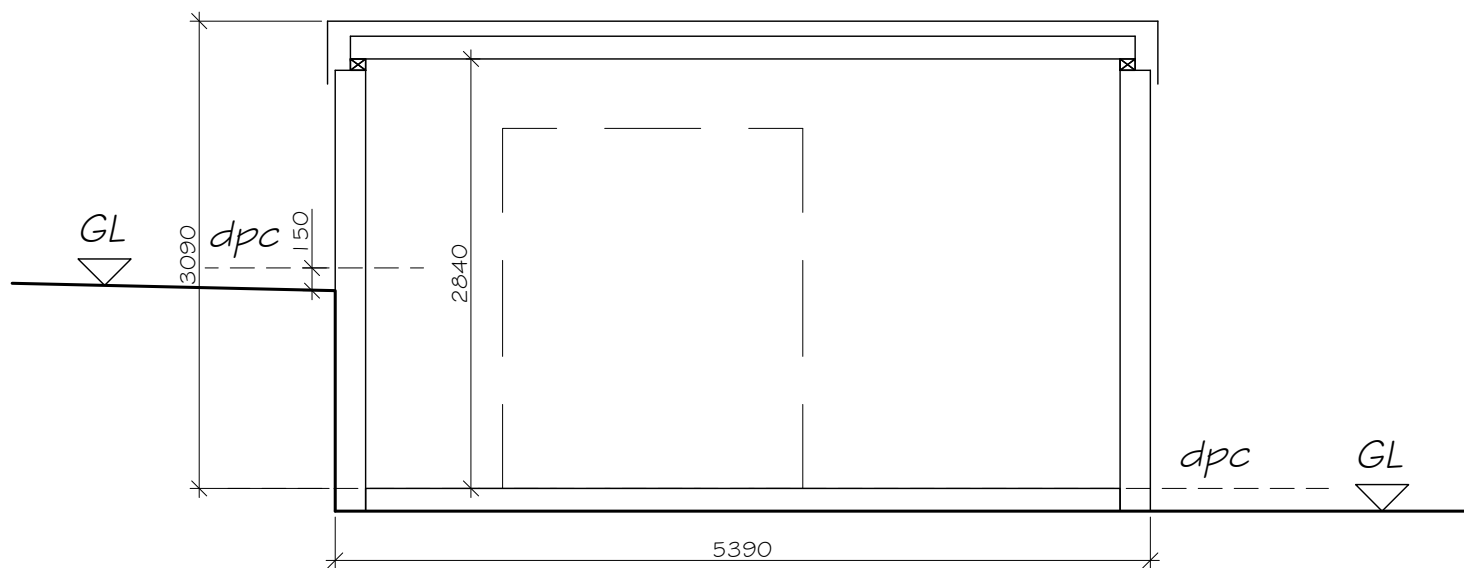

Section B-B 1:50

PLANNING

client Mr Tim Harmer

project 149 Leigh Road
Eastleigh, Hampshire, SO50 9DW

title PROPOSED GRARAGE
PLANS, ELEVATIONS & SECTIONS

date Dec '23

scale/paper size As shown @ A1

job no. 23-02
dwg. no. 05
rev. no. P1

file 149 Leigh Road - Planning_July23