


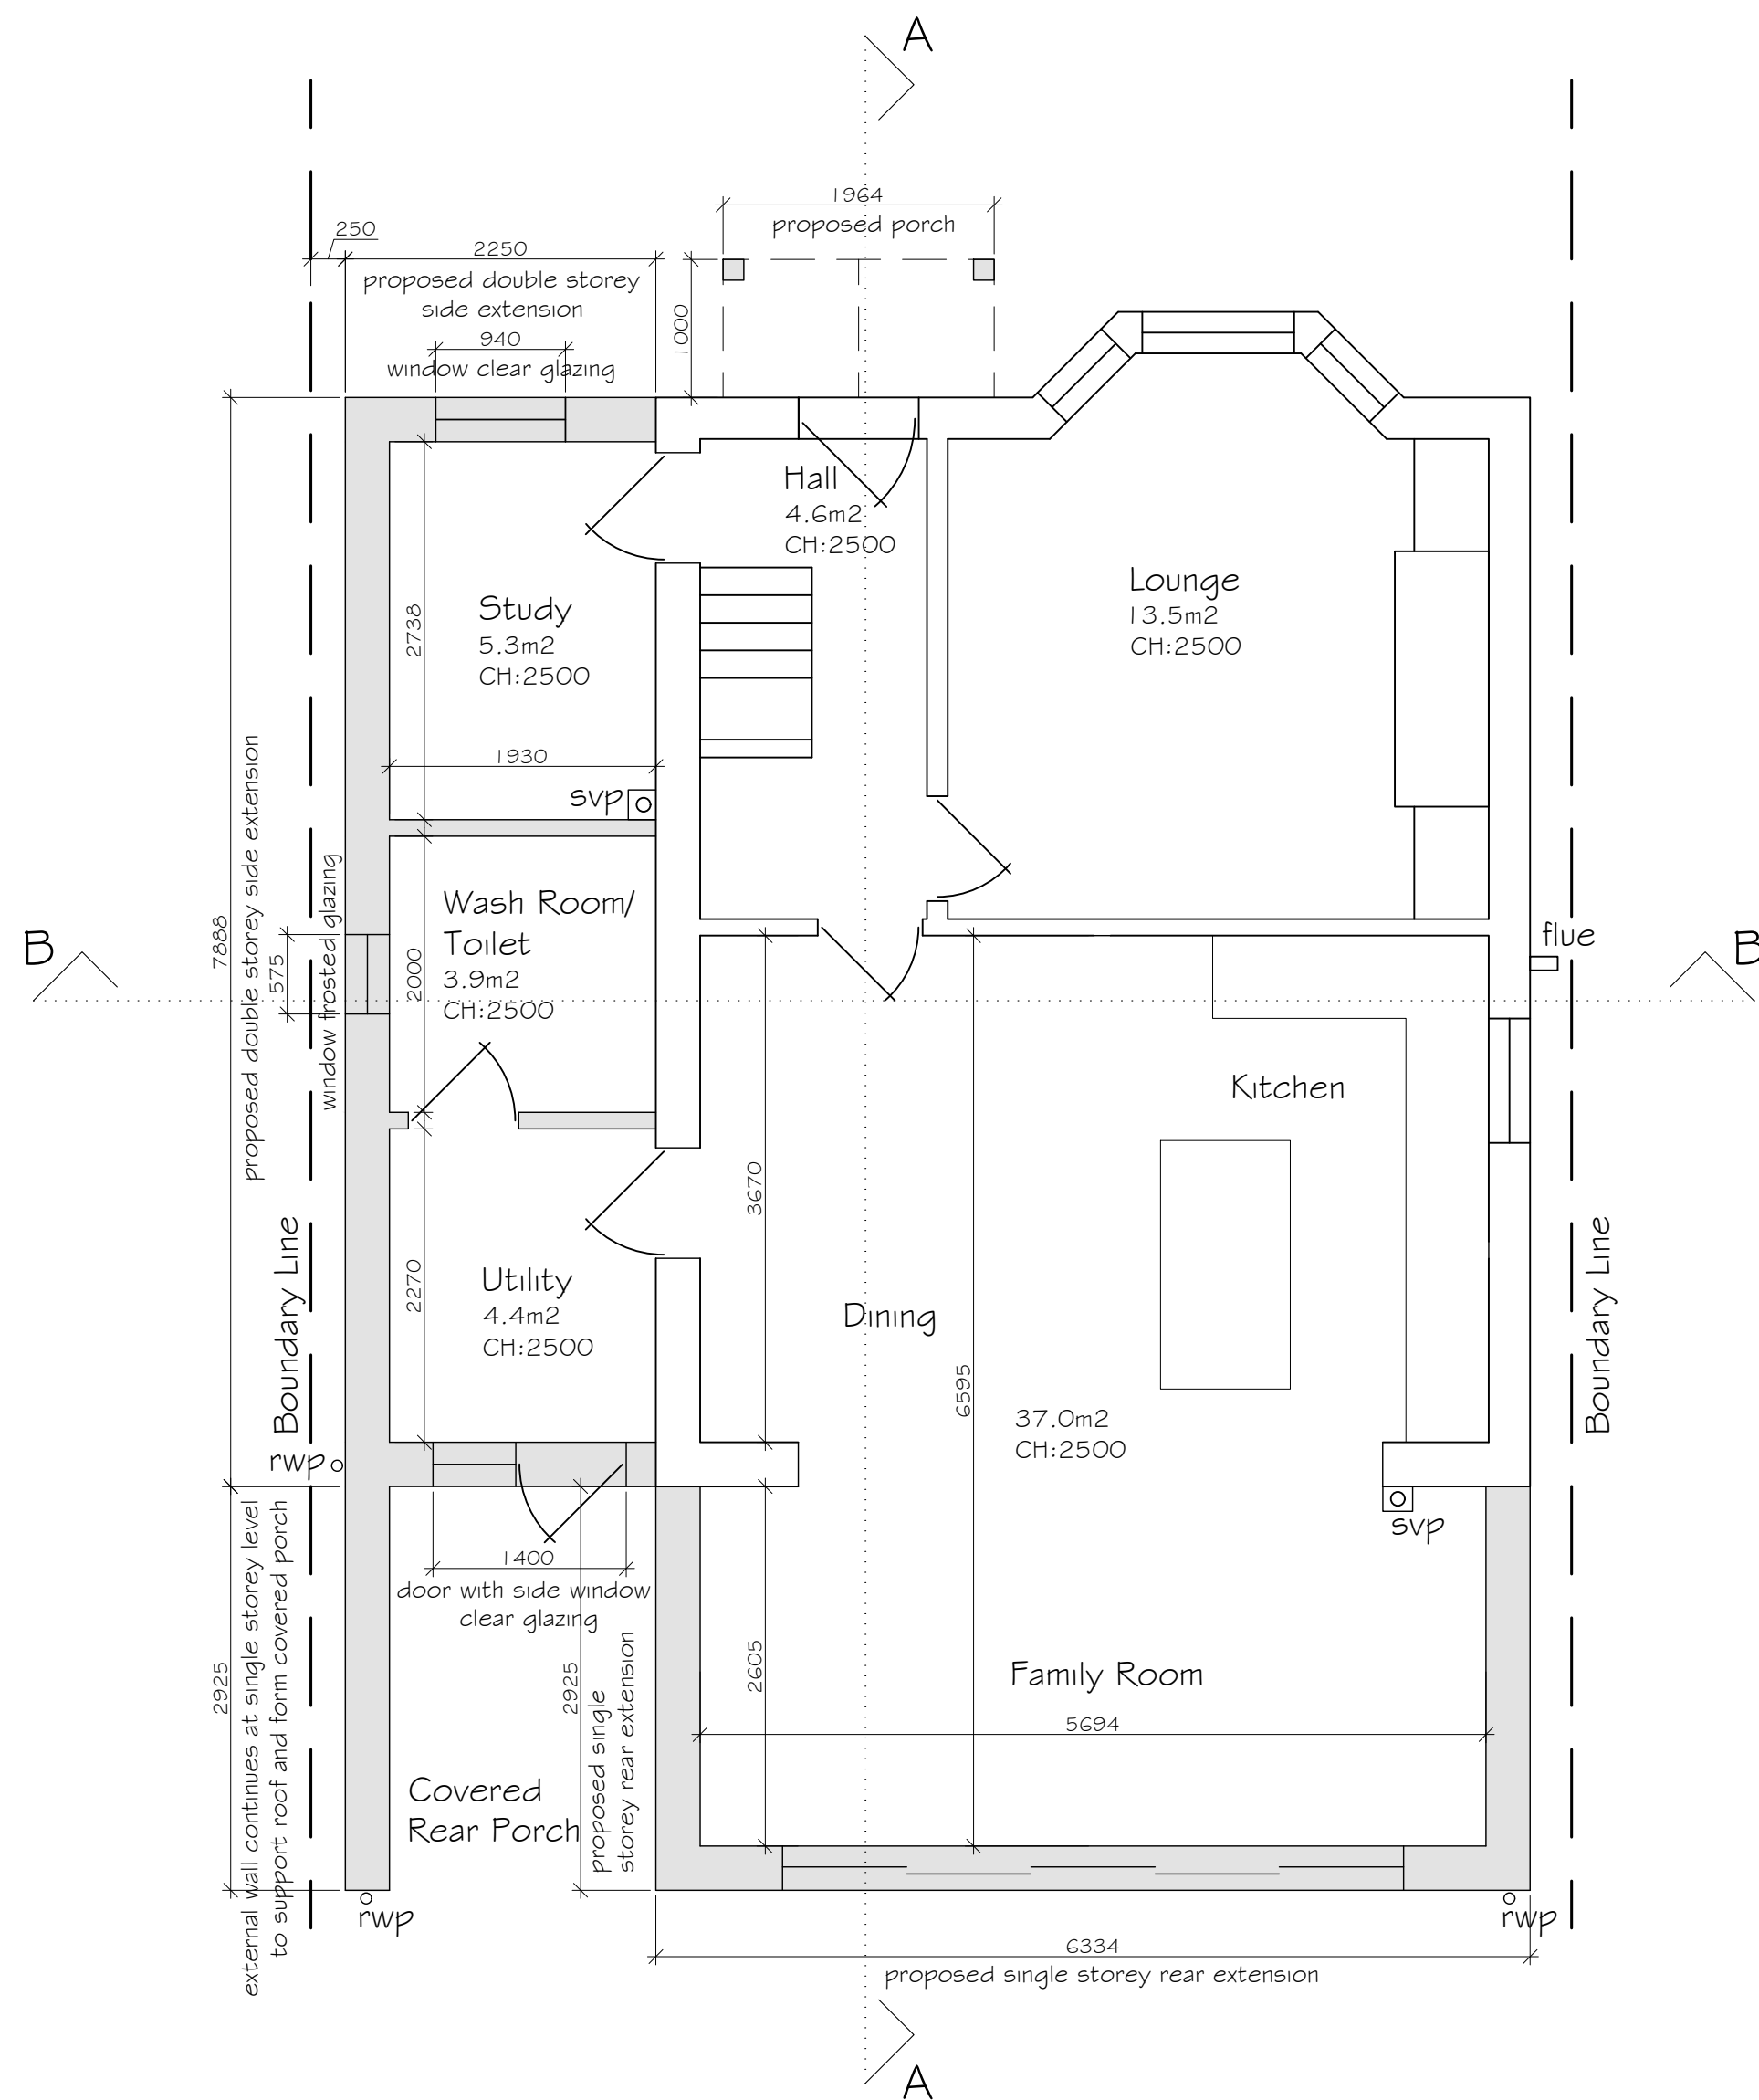


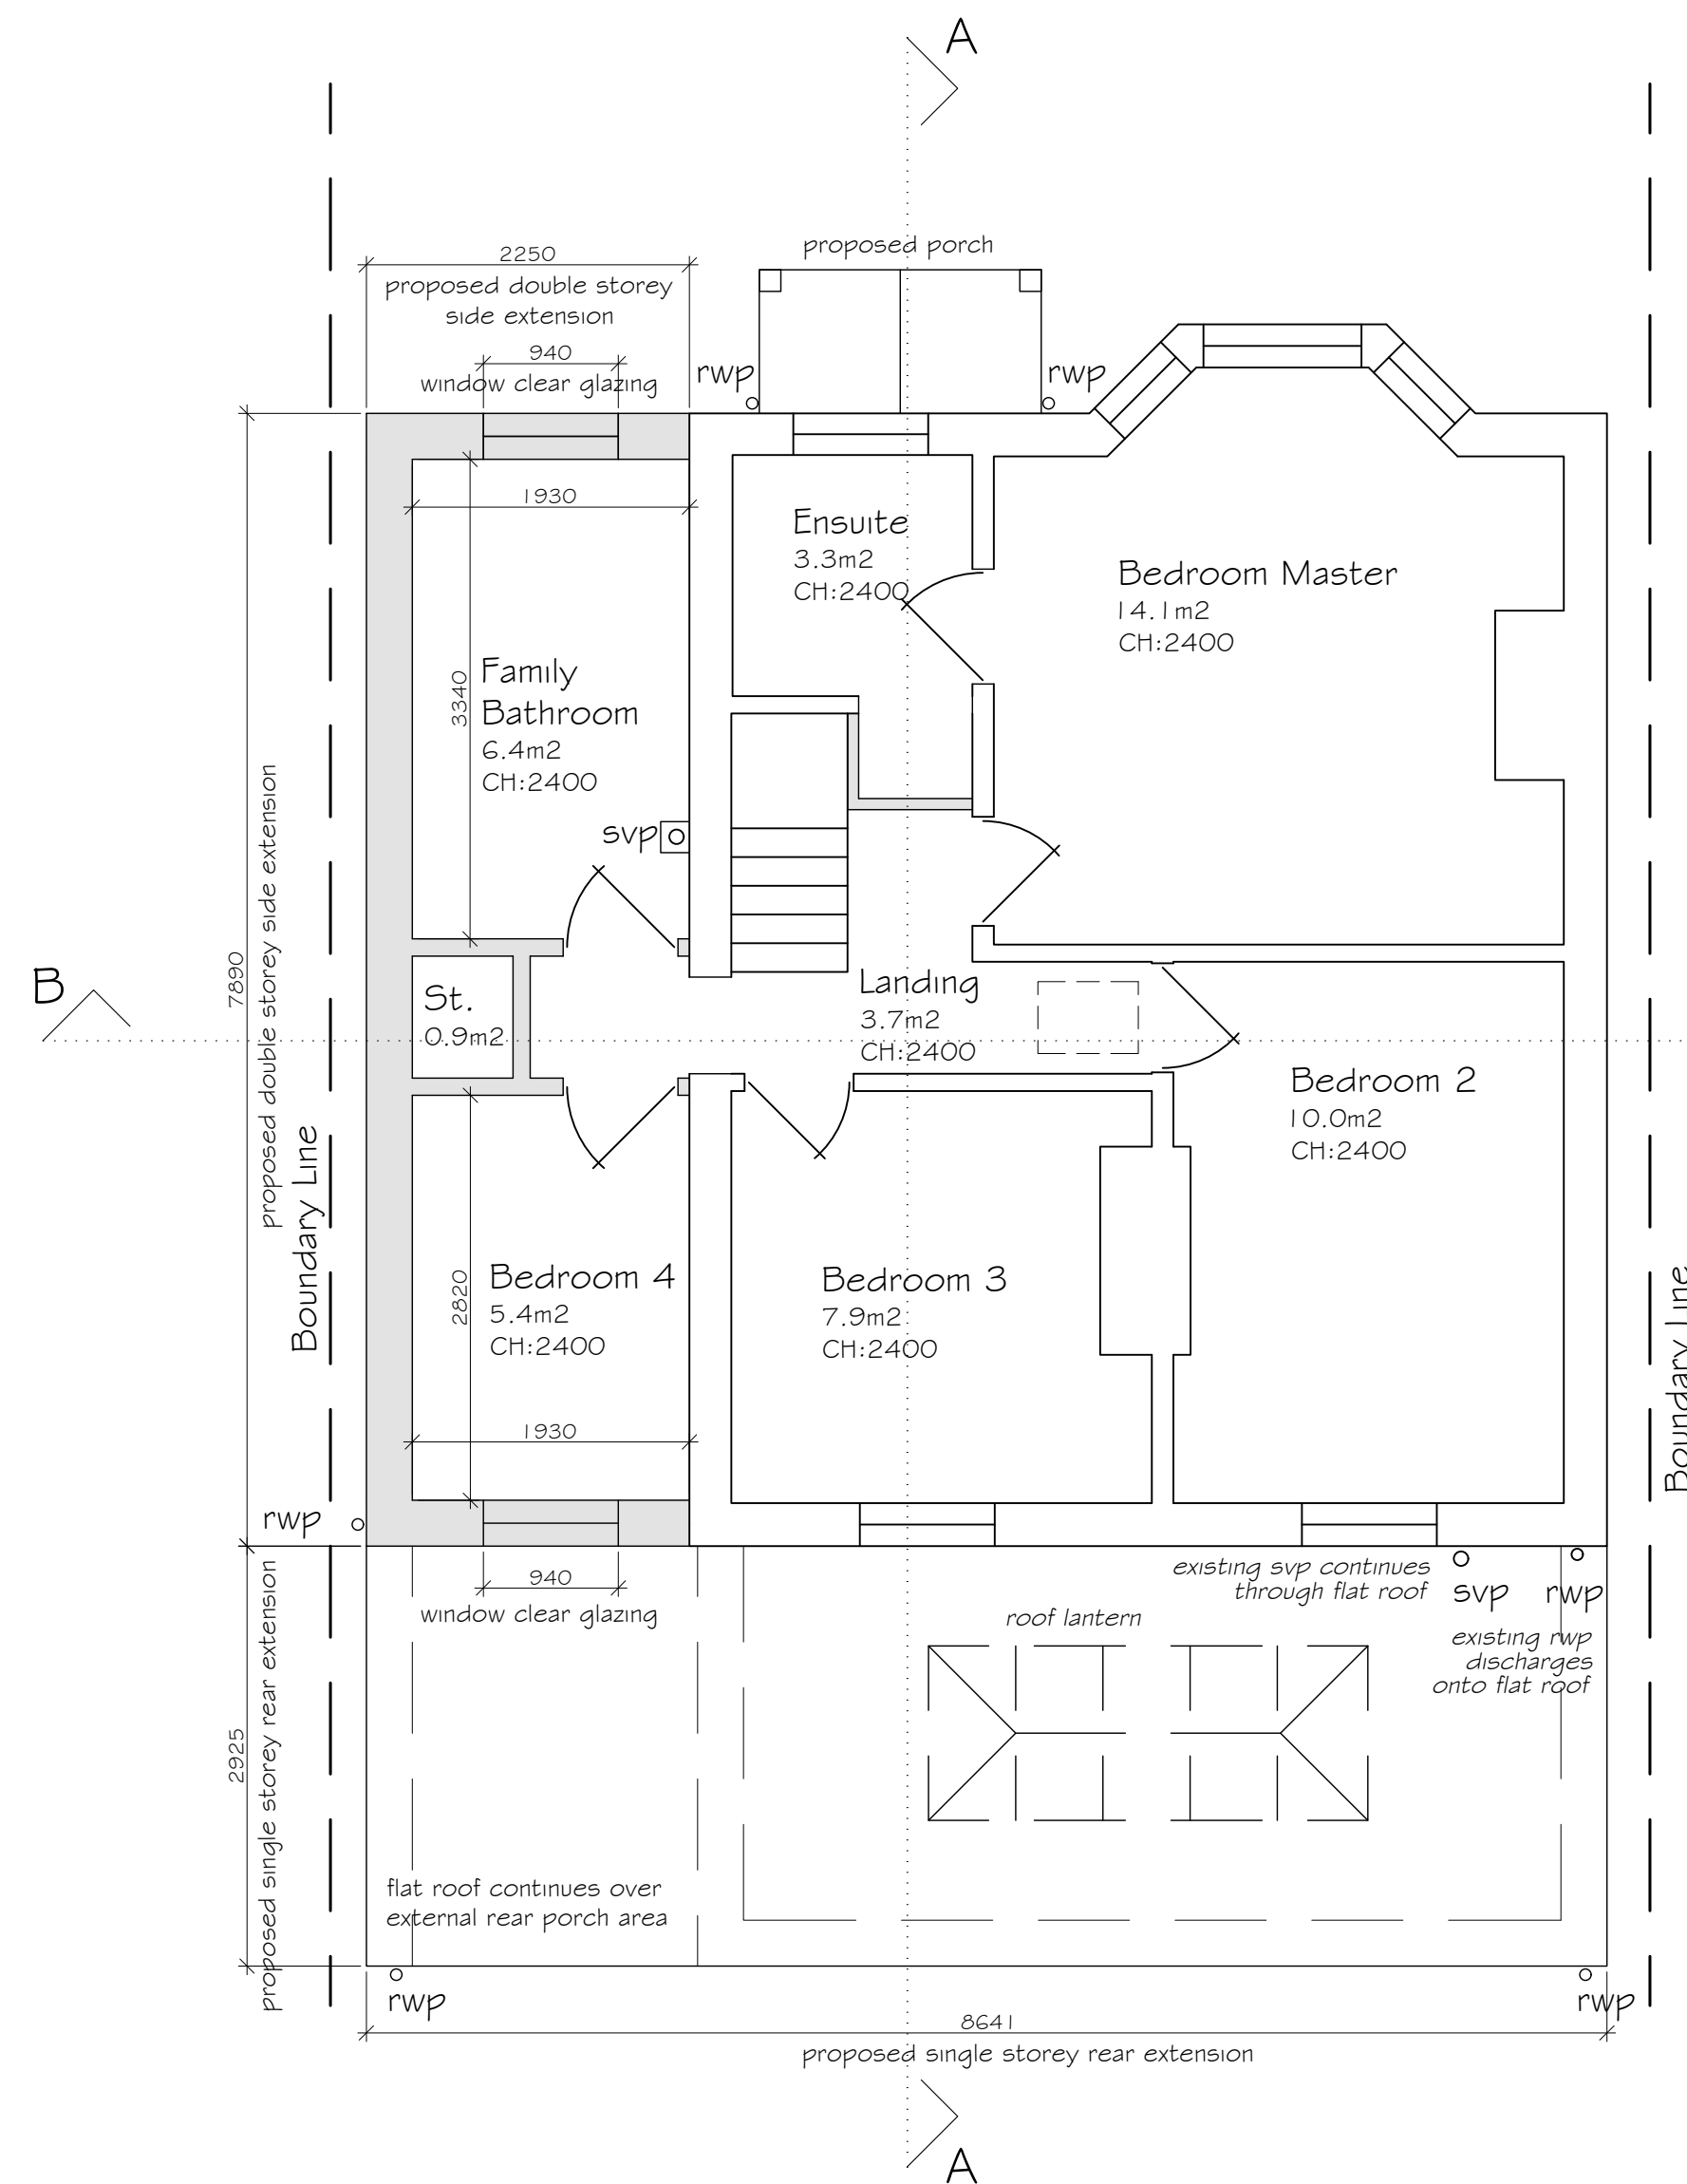

Ground Floor Layout 1:50

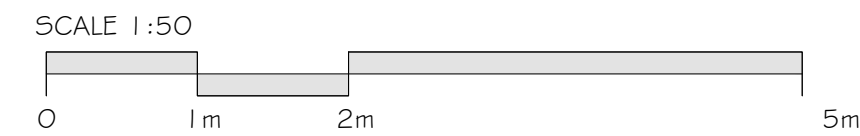

First Floor Layout 1:50

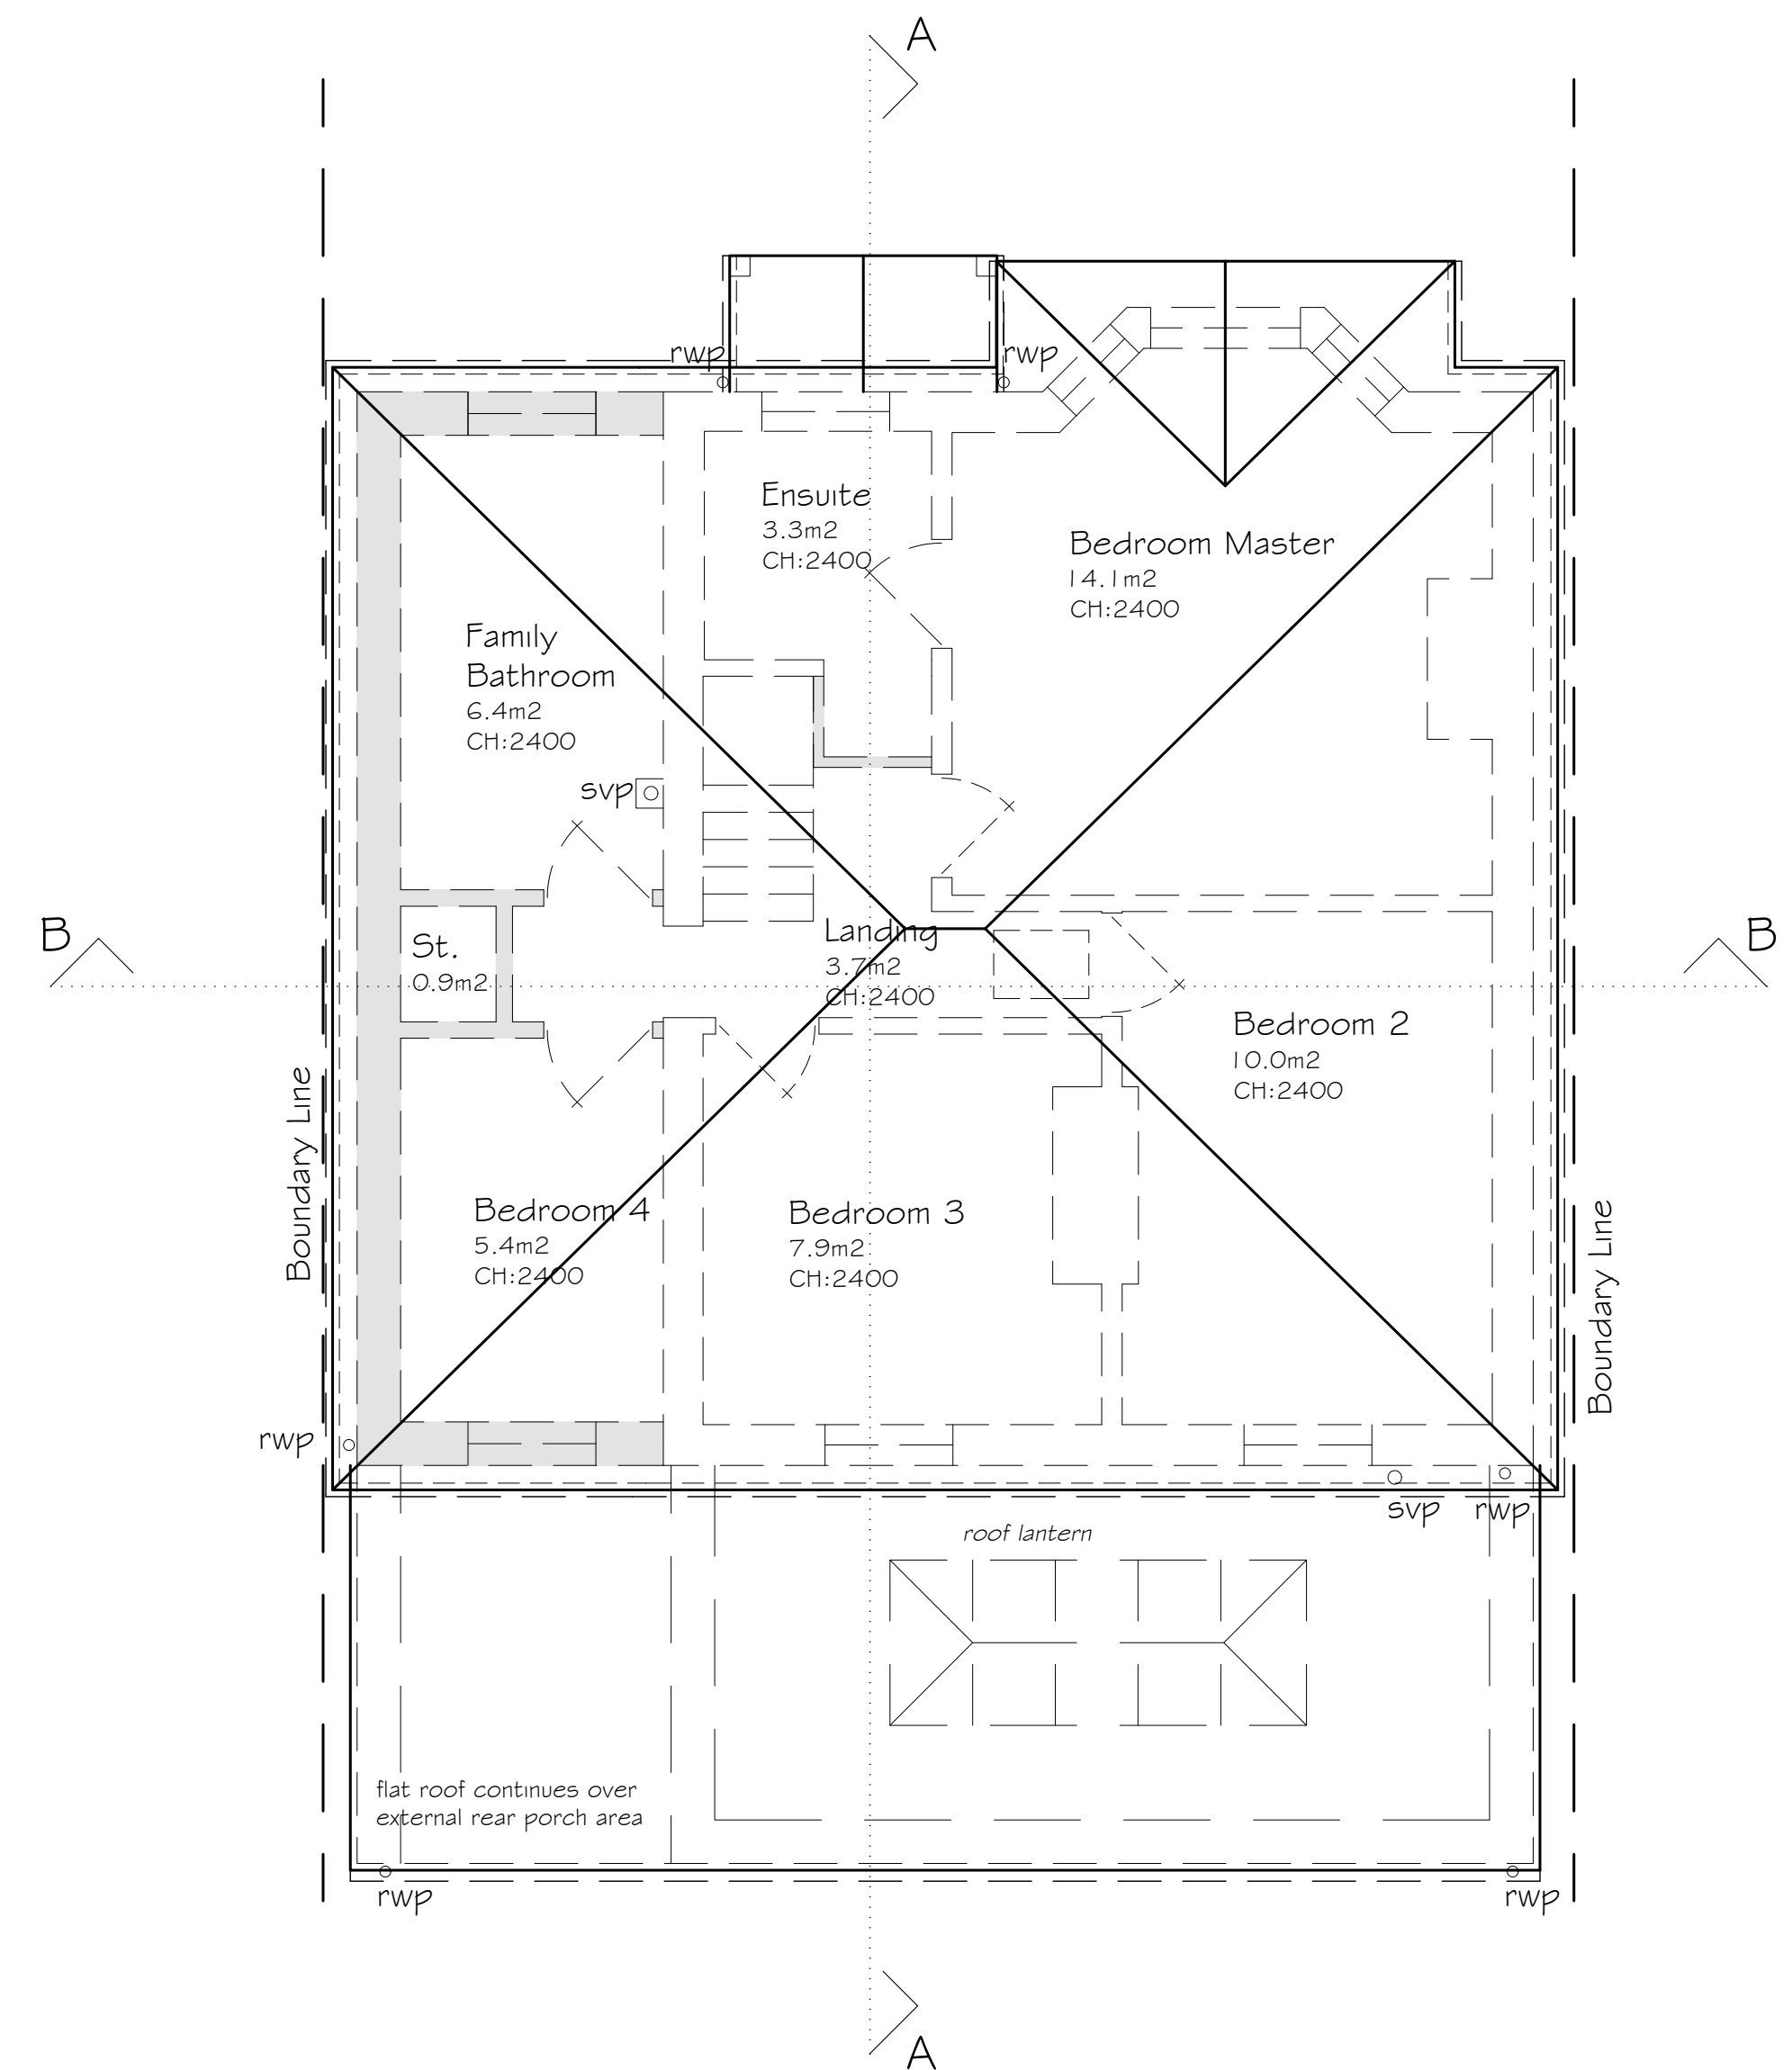


Roof Layout 1:50





Block Plan 1:500

Ordnance Survey (c) Crown Copyright 2015. All rights reserved.
Licence number 100022432

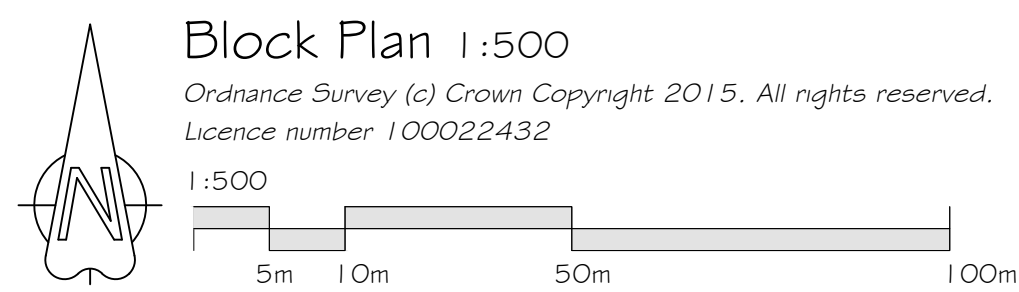


Location Plan 1:1250

Ordnance Survey (c) Crown Copyright 2015. All rights reserved.
Licence number 100022432

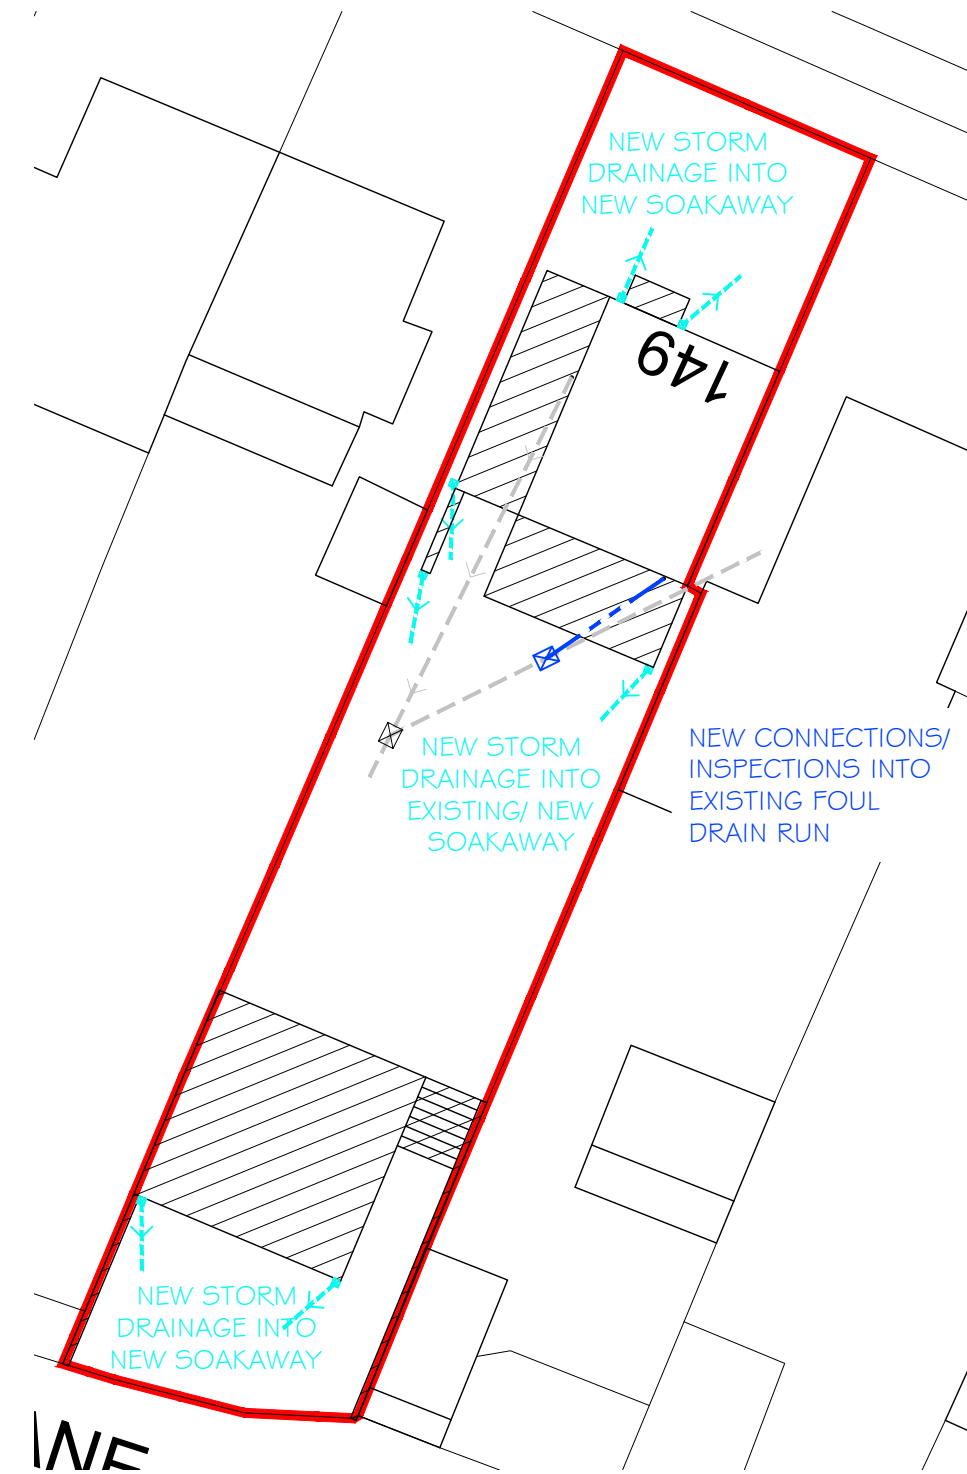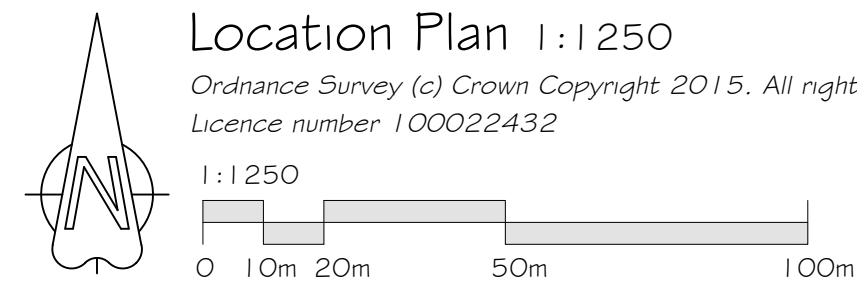

Block Plan 1:250
showing foul & storm drainage

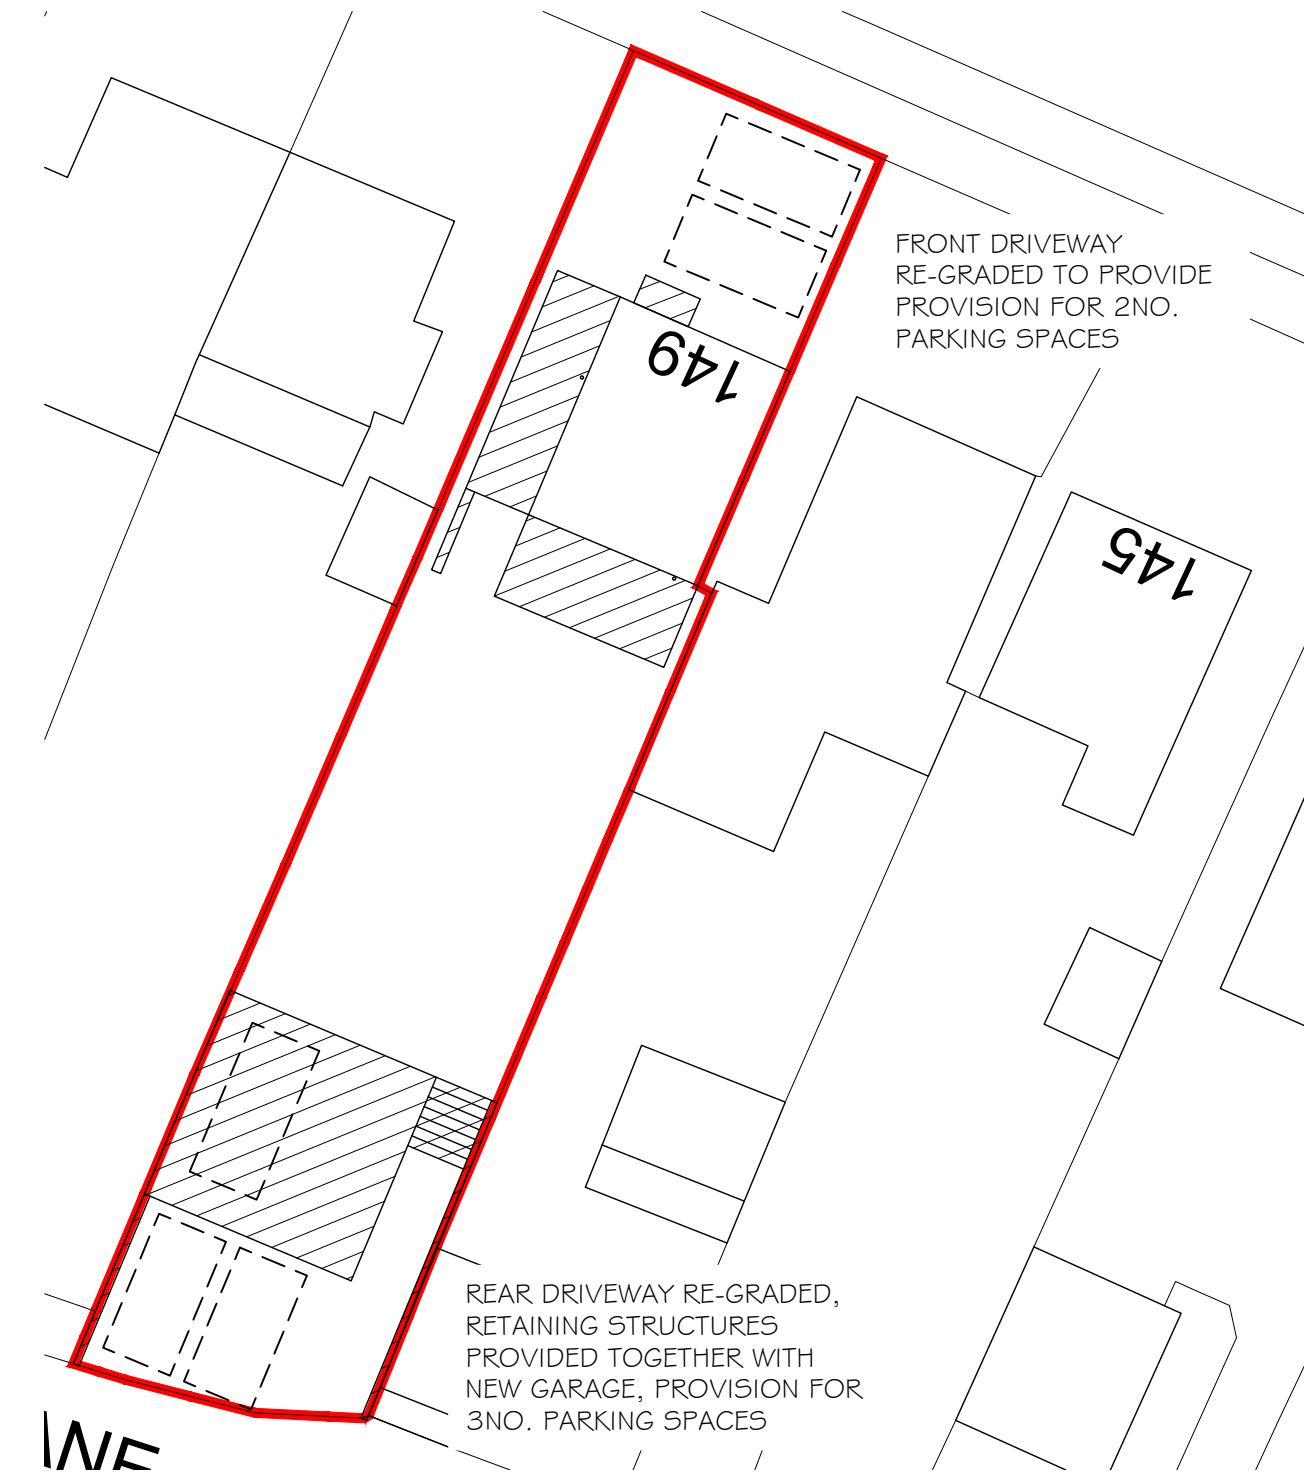

Block Plan 1:250
showing parking provision



PLANNING

client Mr Tim Harmer

project 149 Leigh Road
Eastleigh, Hampshire, SO50 9DW

title PROPOSED PLANS

date Dec '23
scale/paper size As shown @ A1

job no. 23-02
dwg. no. 03
rev. no. P1

file 149 Leigh Road - Planning_July23