



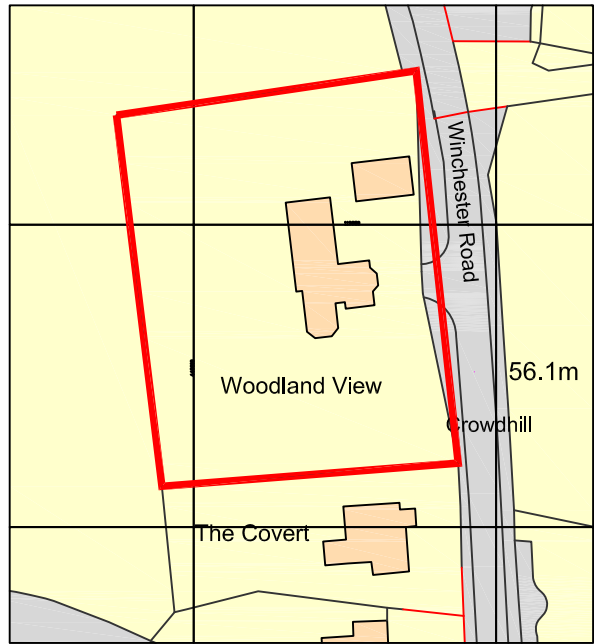


Ordnance Survey, (c) Crown Copyright 2023. All rights reserved. Licence number 100022432

Site Location Plan

Scale 1:1250

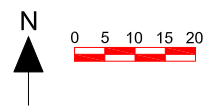


PROPOSED SIDE & REAR BOUNDARY TREATMENT

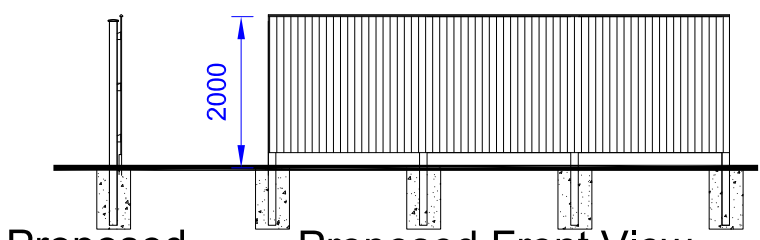

Proposed
Scale 1:100

Proposed Front View

Scale 1:100

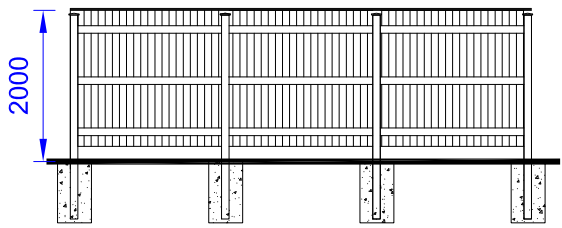


Proposed Rear View

Scale 1:100





1. Vertical larch lap fence
2. 100 x 100 timber posts
3. Gravel boards
4. 4support rails
5. Post caps
6. fence capping

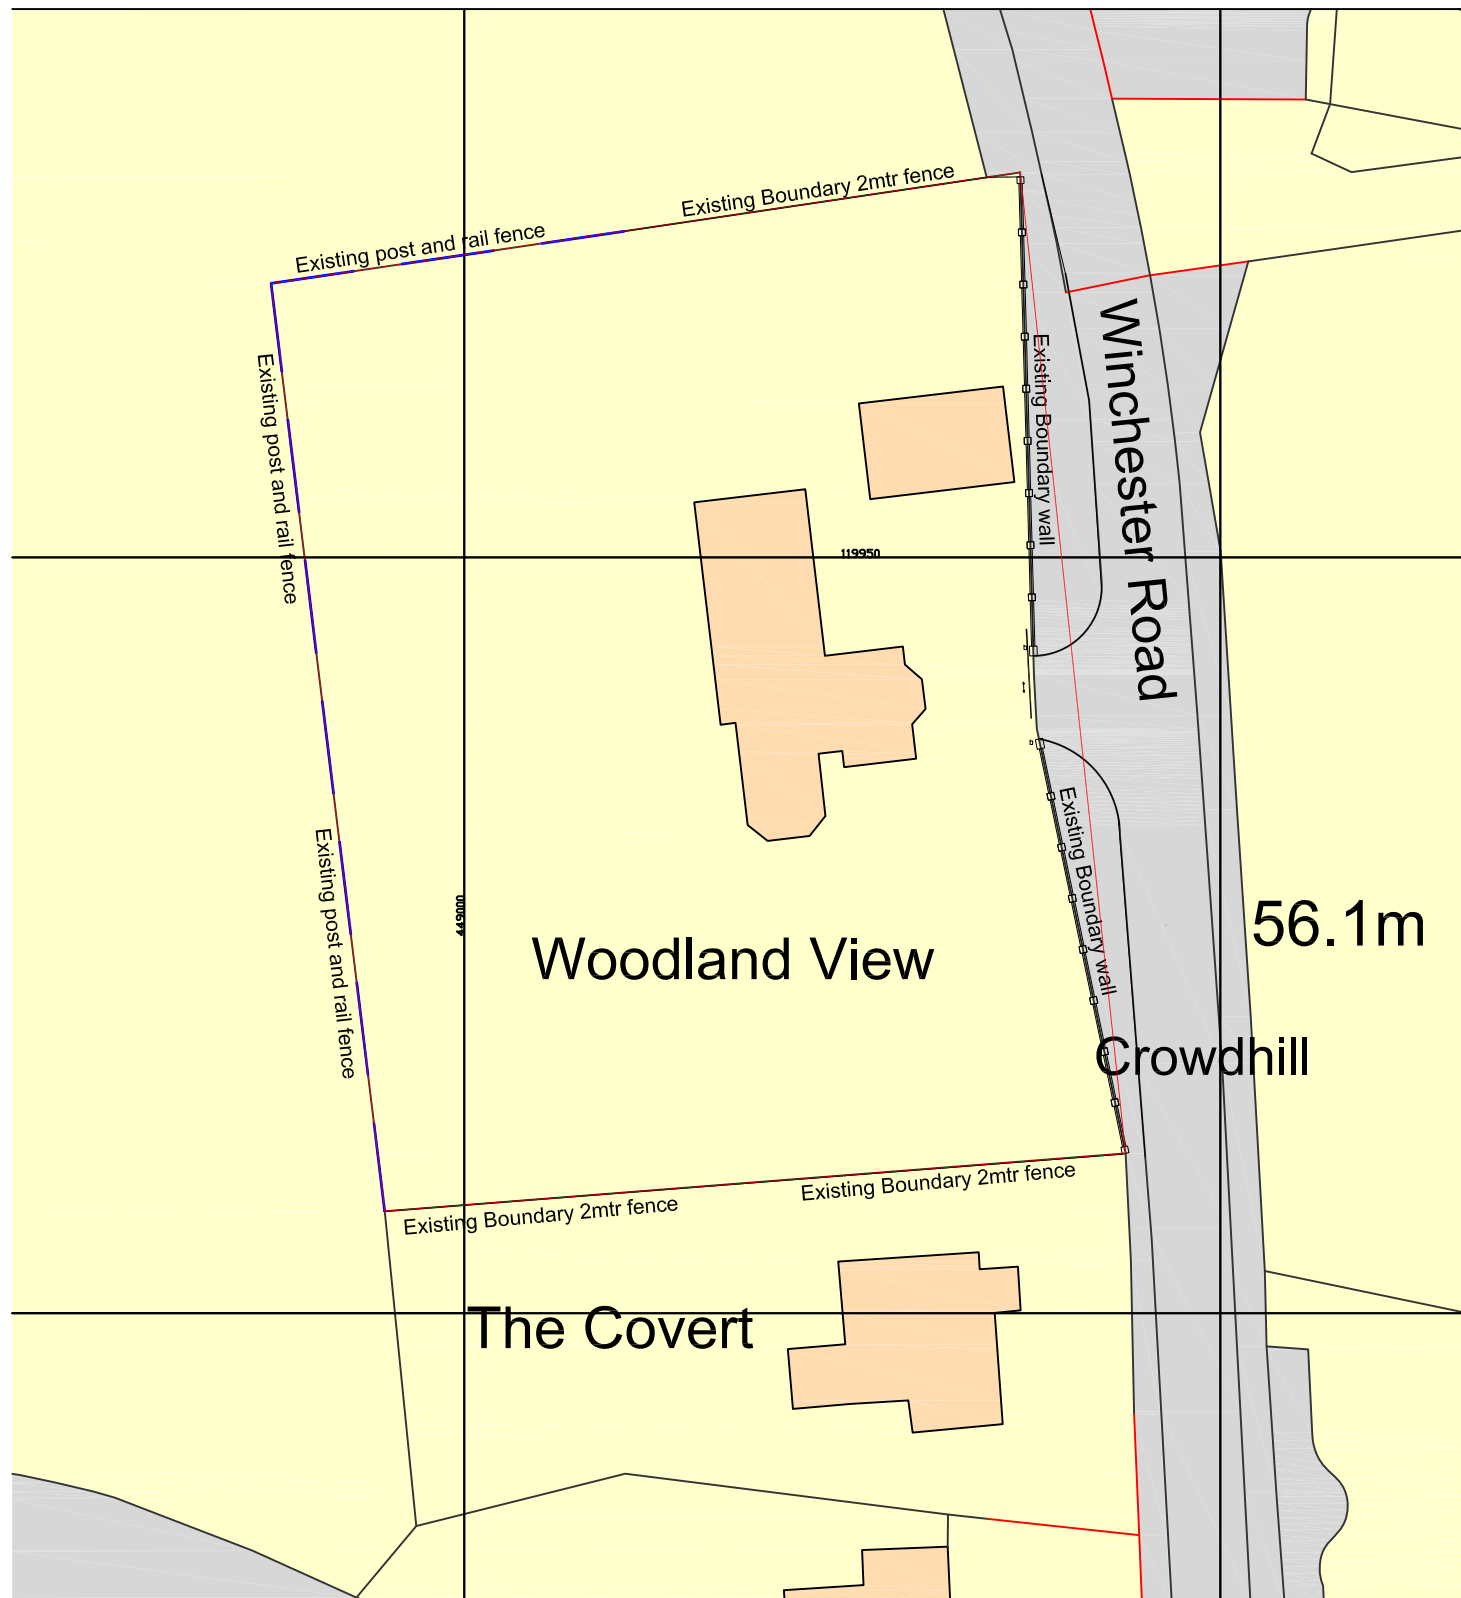



Existing Block Plan

Scale 1:500

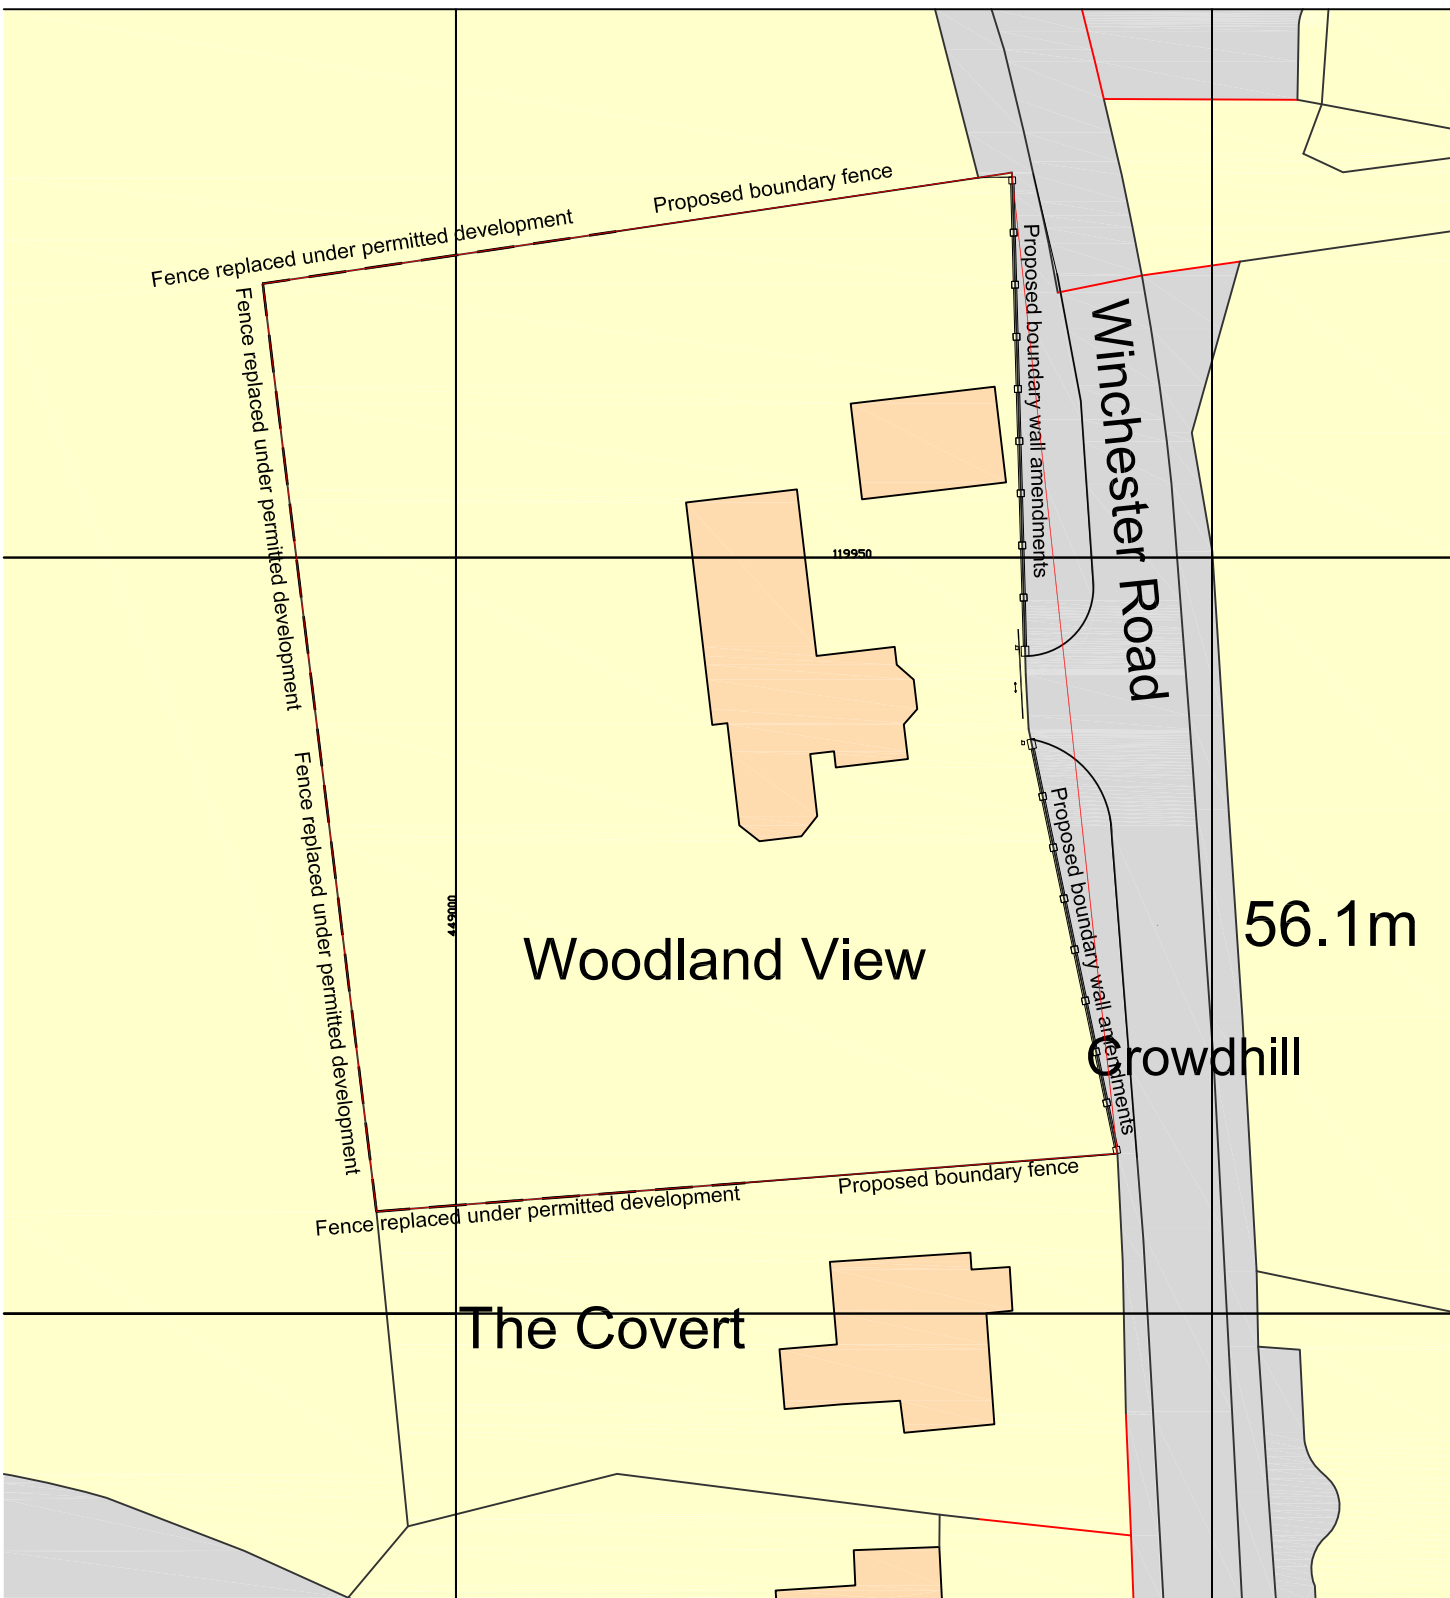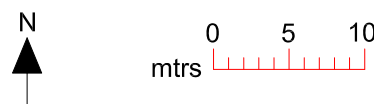

Proposed Block Plan

Scale 1:500

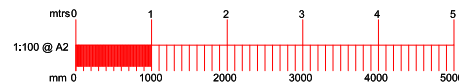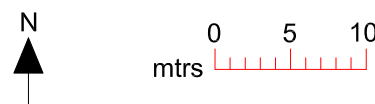

Notes
All dimensions and details to be checked on site by builder prior to commencement of works.
This plan must not be acted upon until it has been approved by the Local Authority.
Client to conform to party wall act of 1996 if required.

B		
A	15/12/2023	EBC Revision
	Date	Revisions

Drawing Title.
Existing & Proposed Side & Rear Boundaries

SITE ADDRESS Woodland View Winchester Road Fair Oak Eastleigh SO50 7HD	CLIENT ADDRESS
---	----------------

as noted	PAPER SIZE A2
Scale.	Drawn by, <i>R.N.S.</i>
October 2023	
Date.	

Sanders Design Services Ltd
95 Cedar Road
Hythe
Southampton
SO45 3PX
www.sandersdesignservices.co.uk
info@sandersdesignservices.co.uk
023 8020 7195

Drawing No	col sht 2	Revision	A
------------	-----------	----------	---