


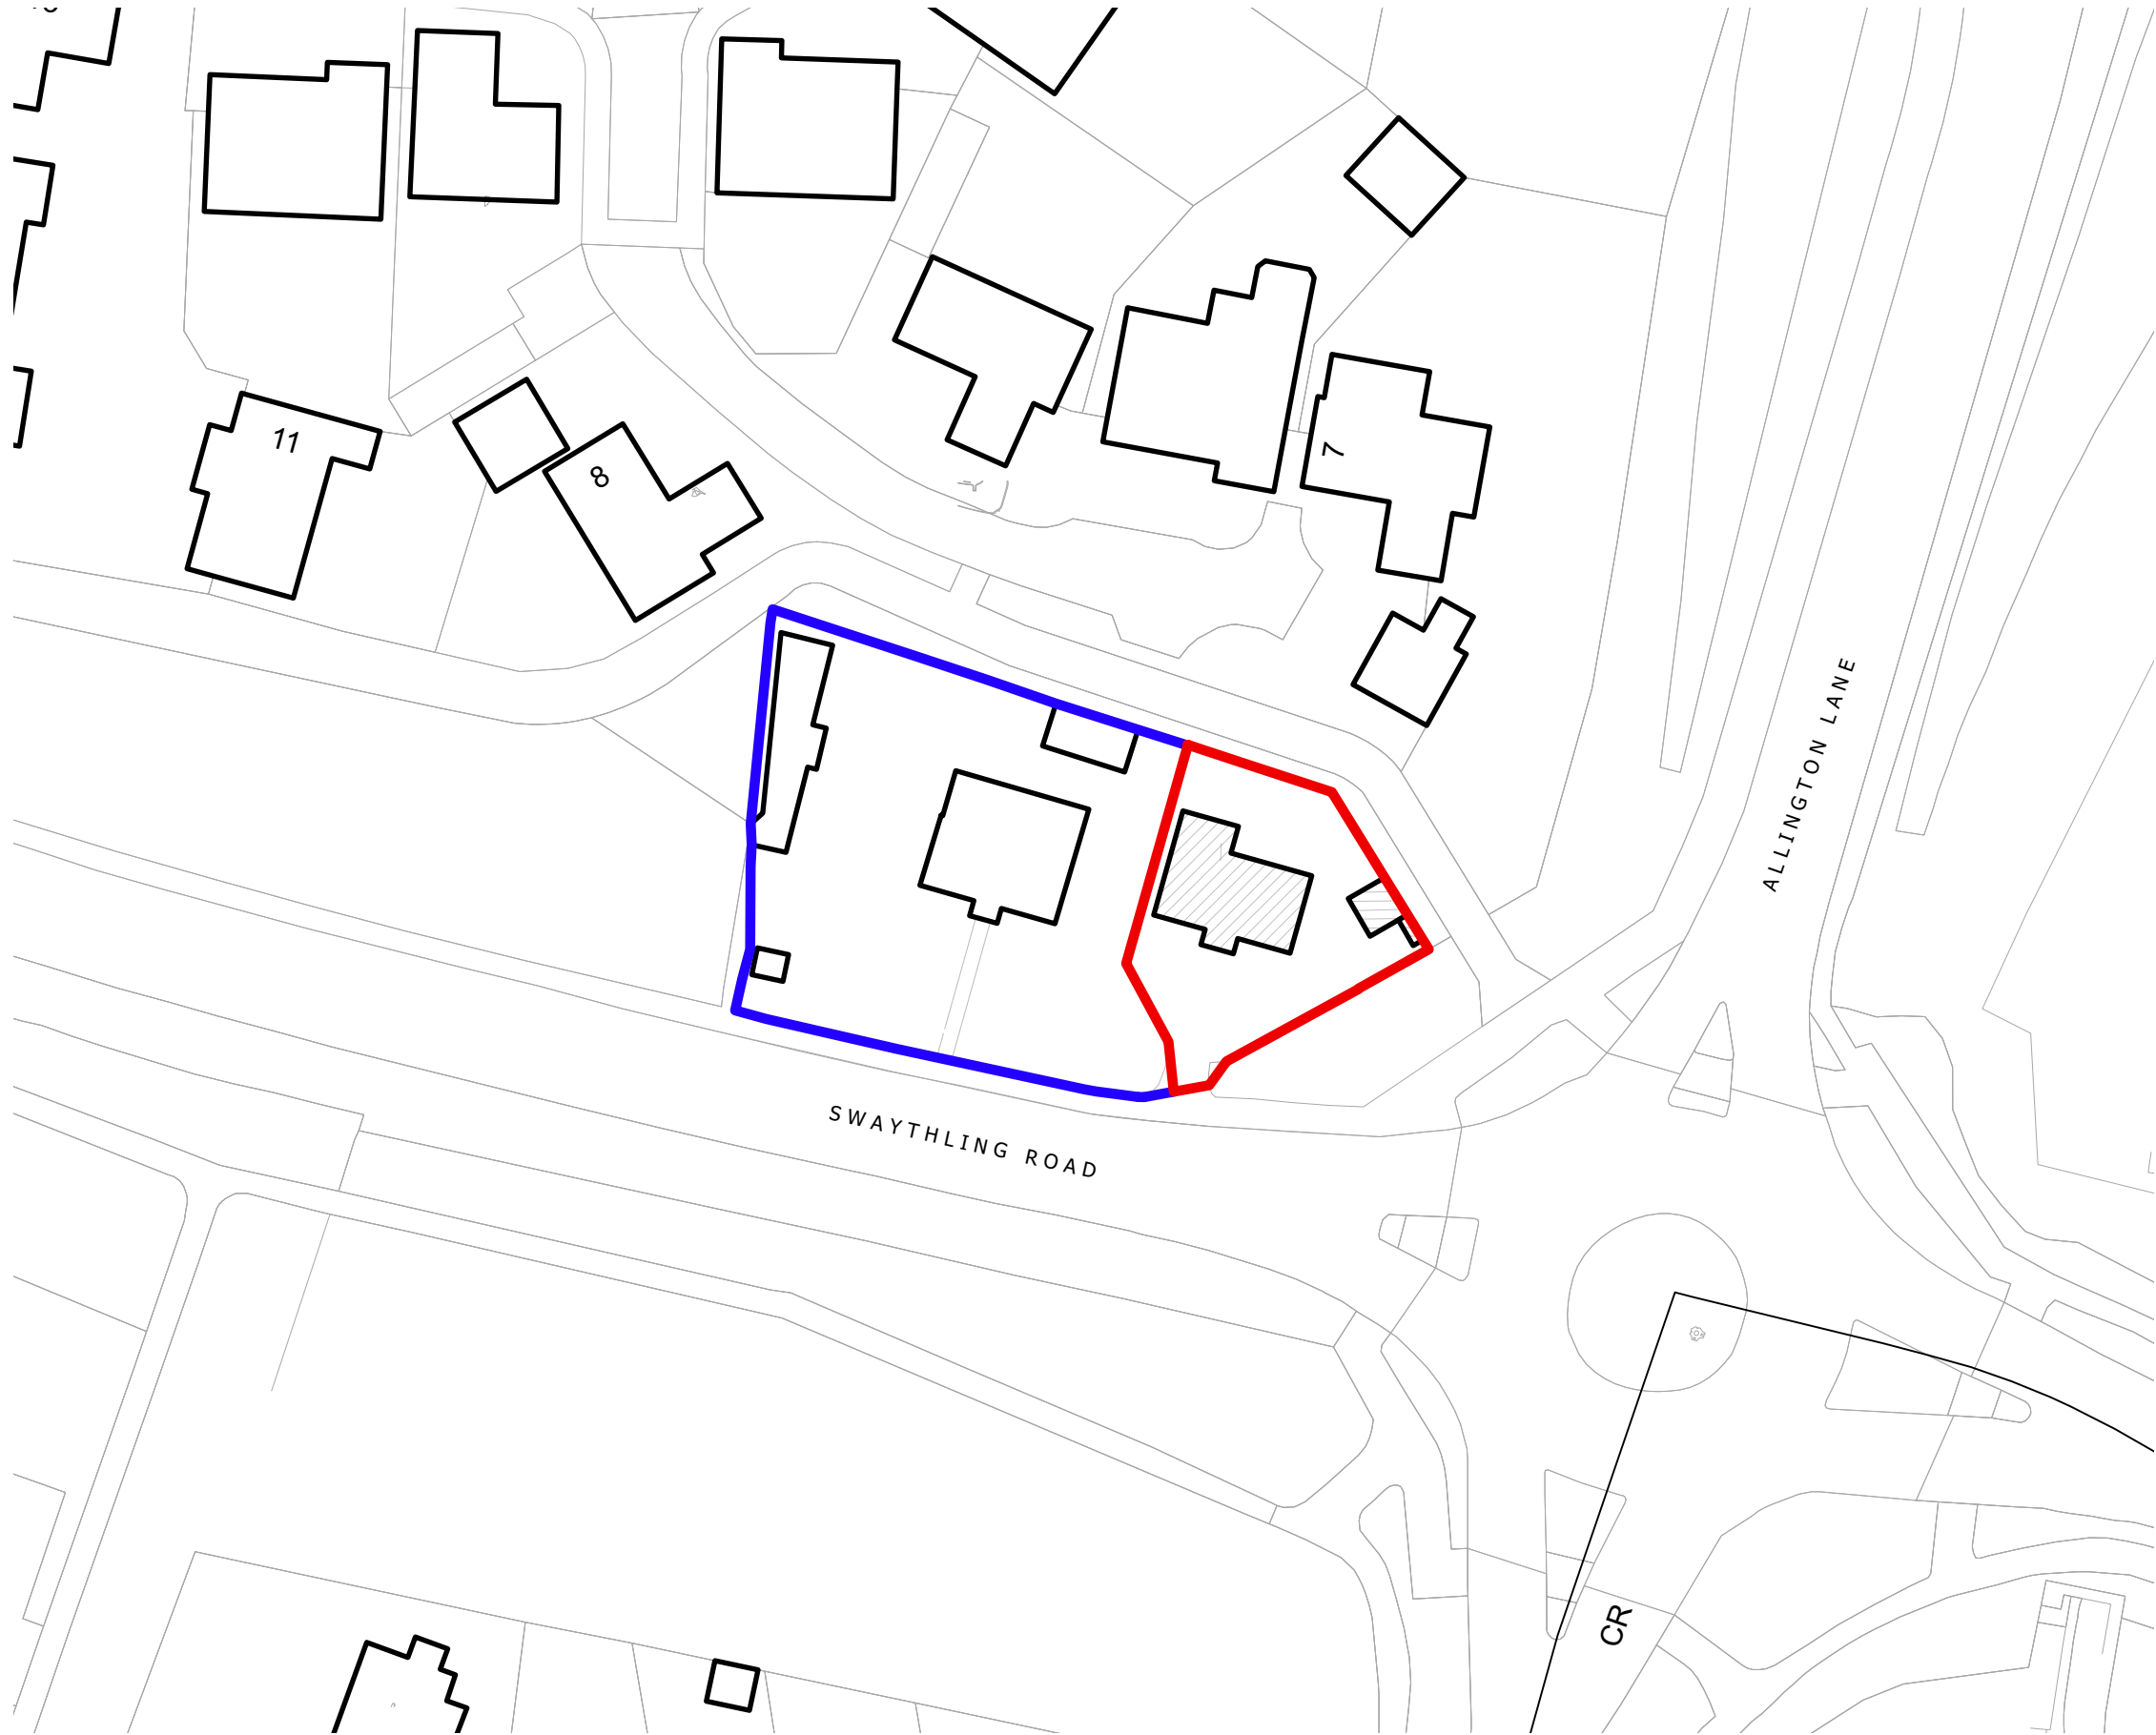

PLANNING DRAWING

NOTES:
DO NOT SCALE. SURVEY BY OTHERS.
ALL DIMENSIONS TO BE CHECKED
ON SITE PRIOR TO COMMENCING
WORKS/MANUFACTURING. ANY
DISCREPANCIES TO BE REPORTED
TO THE ARCHITECT.
DRAINAGE & LANDSCAPING SHOWN
INDICATIVELY ONLY. ALL LEVELS TO
BE CONFIRMED ON SITE.
THIS DRAWING IS PROTECTED BY
COPYRIGHT. IT MAY NOT BE
REPRODUCED IN ANY FORM OR BY
ANY MEANS FOR ANY PURPOSE
WITHOUT THE WRITTEN PERMISSION
OF AL ARCHITECTURE & DESIGN.
AL ARCHITECTURE & DESIGN DO
NOT OFFER ADVICE IN RELATION TO
FIRE & COMBUSTIBILITY. ADVICE TO
BE SOUGHT FROM RELEVANT
SPECIALIST AS REQUIRED.
N.B. THIS IS NOT A CONSTRUCTION
DRAWING & IS FOR PLANNING
PURPOSES ONLY.

CLIENT:
Mr. Juggins

PROJECT:
West End Cottage
Swaythling Road
West End
Southampton
SO18 3HT


DRAWING:
Block Plan as Proposed

DATE:
November 2023

DRAWING STATUS:
Issued for Planning

SCALE:
1:500 @ A3

DWG NO: **REV:**
109.PL.BLOCK **A**

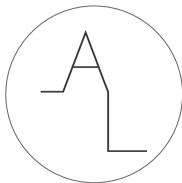

AL ARCHITECTURE & DESIGN

ADDRESS: TUDOR BARN
WINCHESTER ROAD
FAIR OAK
SO50 7HA

MOBILE: 07544829795
EMAIL: al_architecture@outlook.com

REV:	DATE:	AMENDMENTS:
A	20.11.23	Road names added

N.B. SURVEY BY OTHERS
BLOCK PLAN AS PROPOSED 1:500 @ A3