



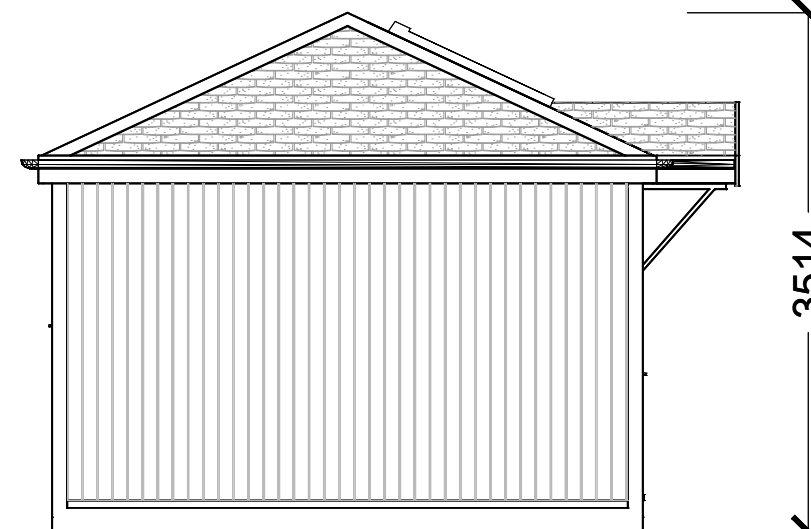


ELEVATION A

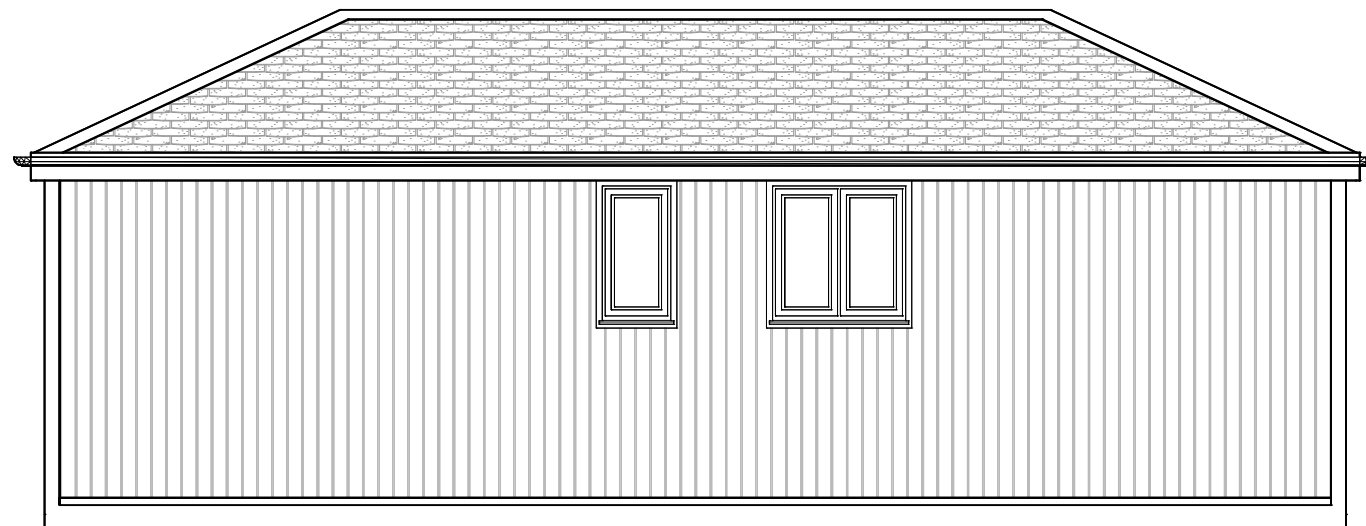


ELEVATION B



ELEVATION C

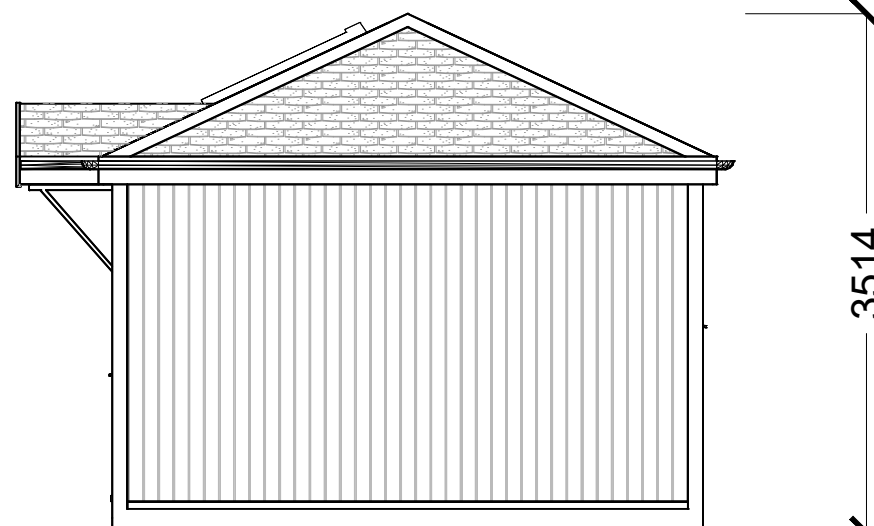

ELEVATION D

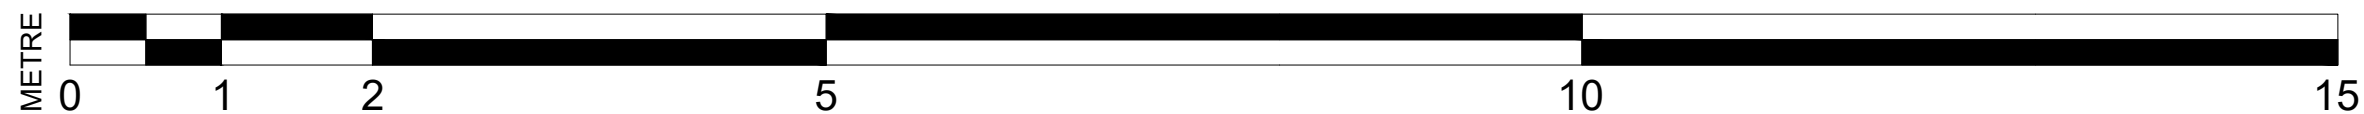

Site Address:

19 Rose Close,
Bishopstoke,
Eastleigh, SO50 6JP

ADDRESS	INFO
HOMELODGE BUILDINGS LTD. UNIT 2, BEECHES INDUSTRIAL PARK, LITTLETON ROAD, CRAWLEY, WINCHESTER, SO21 2DD	WRITTEN DIMENSIONS ARE IN ALL CASES TO BE PREFERRED TO SCALED DIMENSIONS. CONTRACTORS, SUB-CONTRACTORS AND SUPPLIERS MUST VERIFY ALL DIMENSIONS ON SITE.
TEL:01962 881 480	*FURNITURE IS SHOWN FOR THE PURPOSE OF ILLUSTRATION ONLY, UNLESS OTHERWISE NOTED.

	Drawn by : MISCHA
	Client : MR & MRS BASINGER
	Drawing Title : PL ELEVATION
	Scale : 1:50 @ A3
	Date : 01 December 2023 11:41:30
	Drawing Reference : 3466.23 - HTB- PLEL - OPT2
	Revision Number : -