
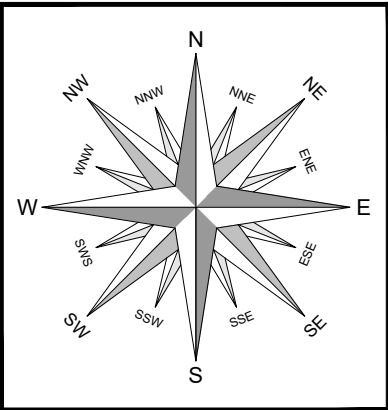


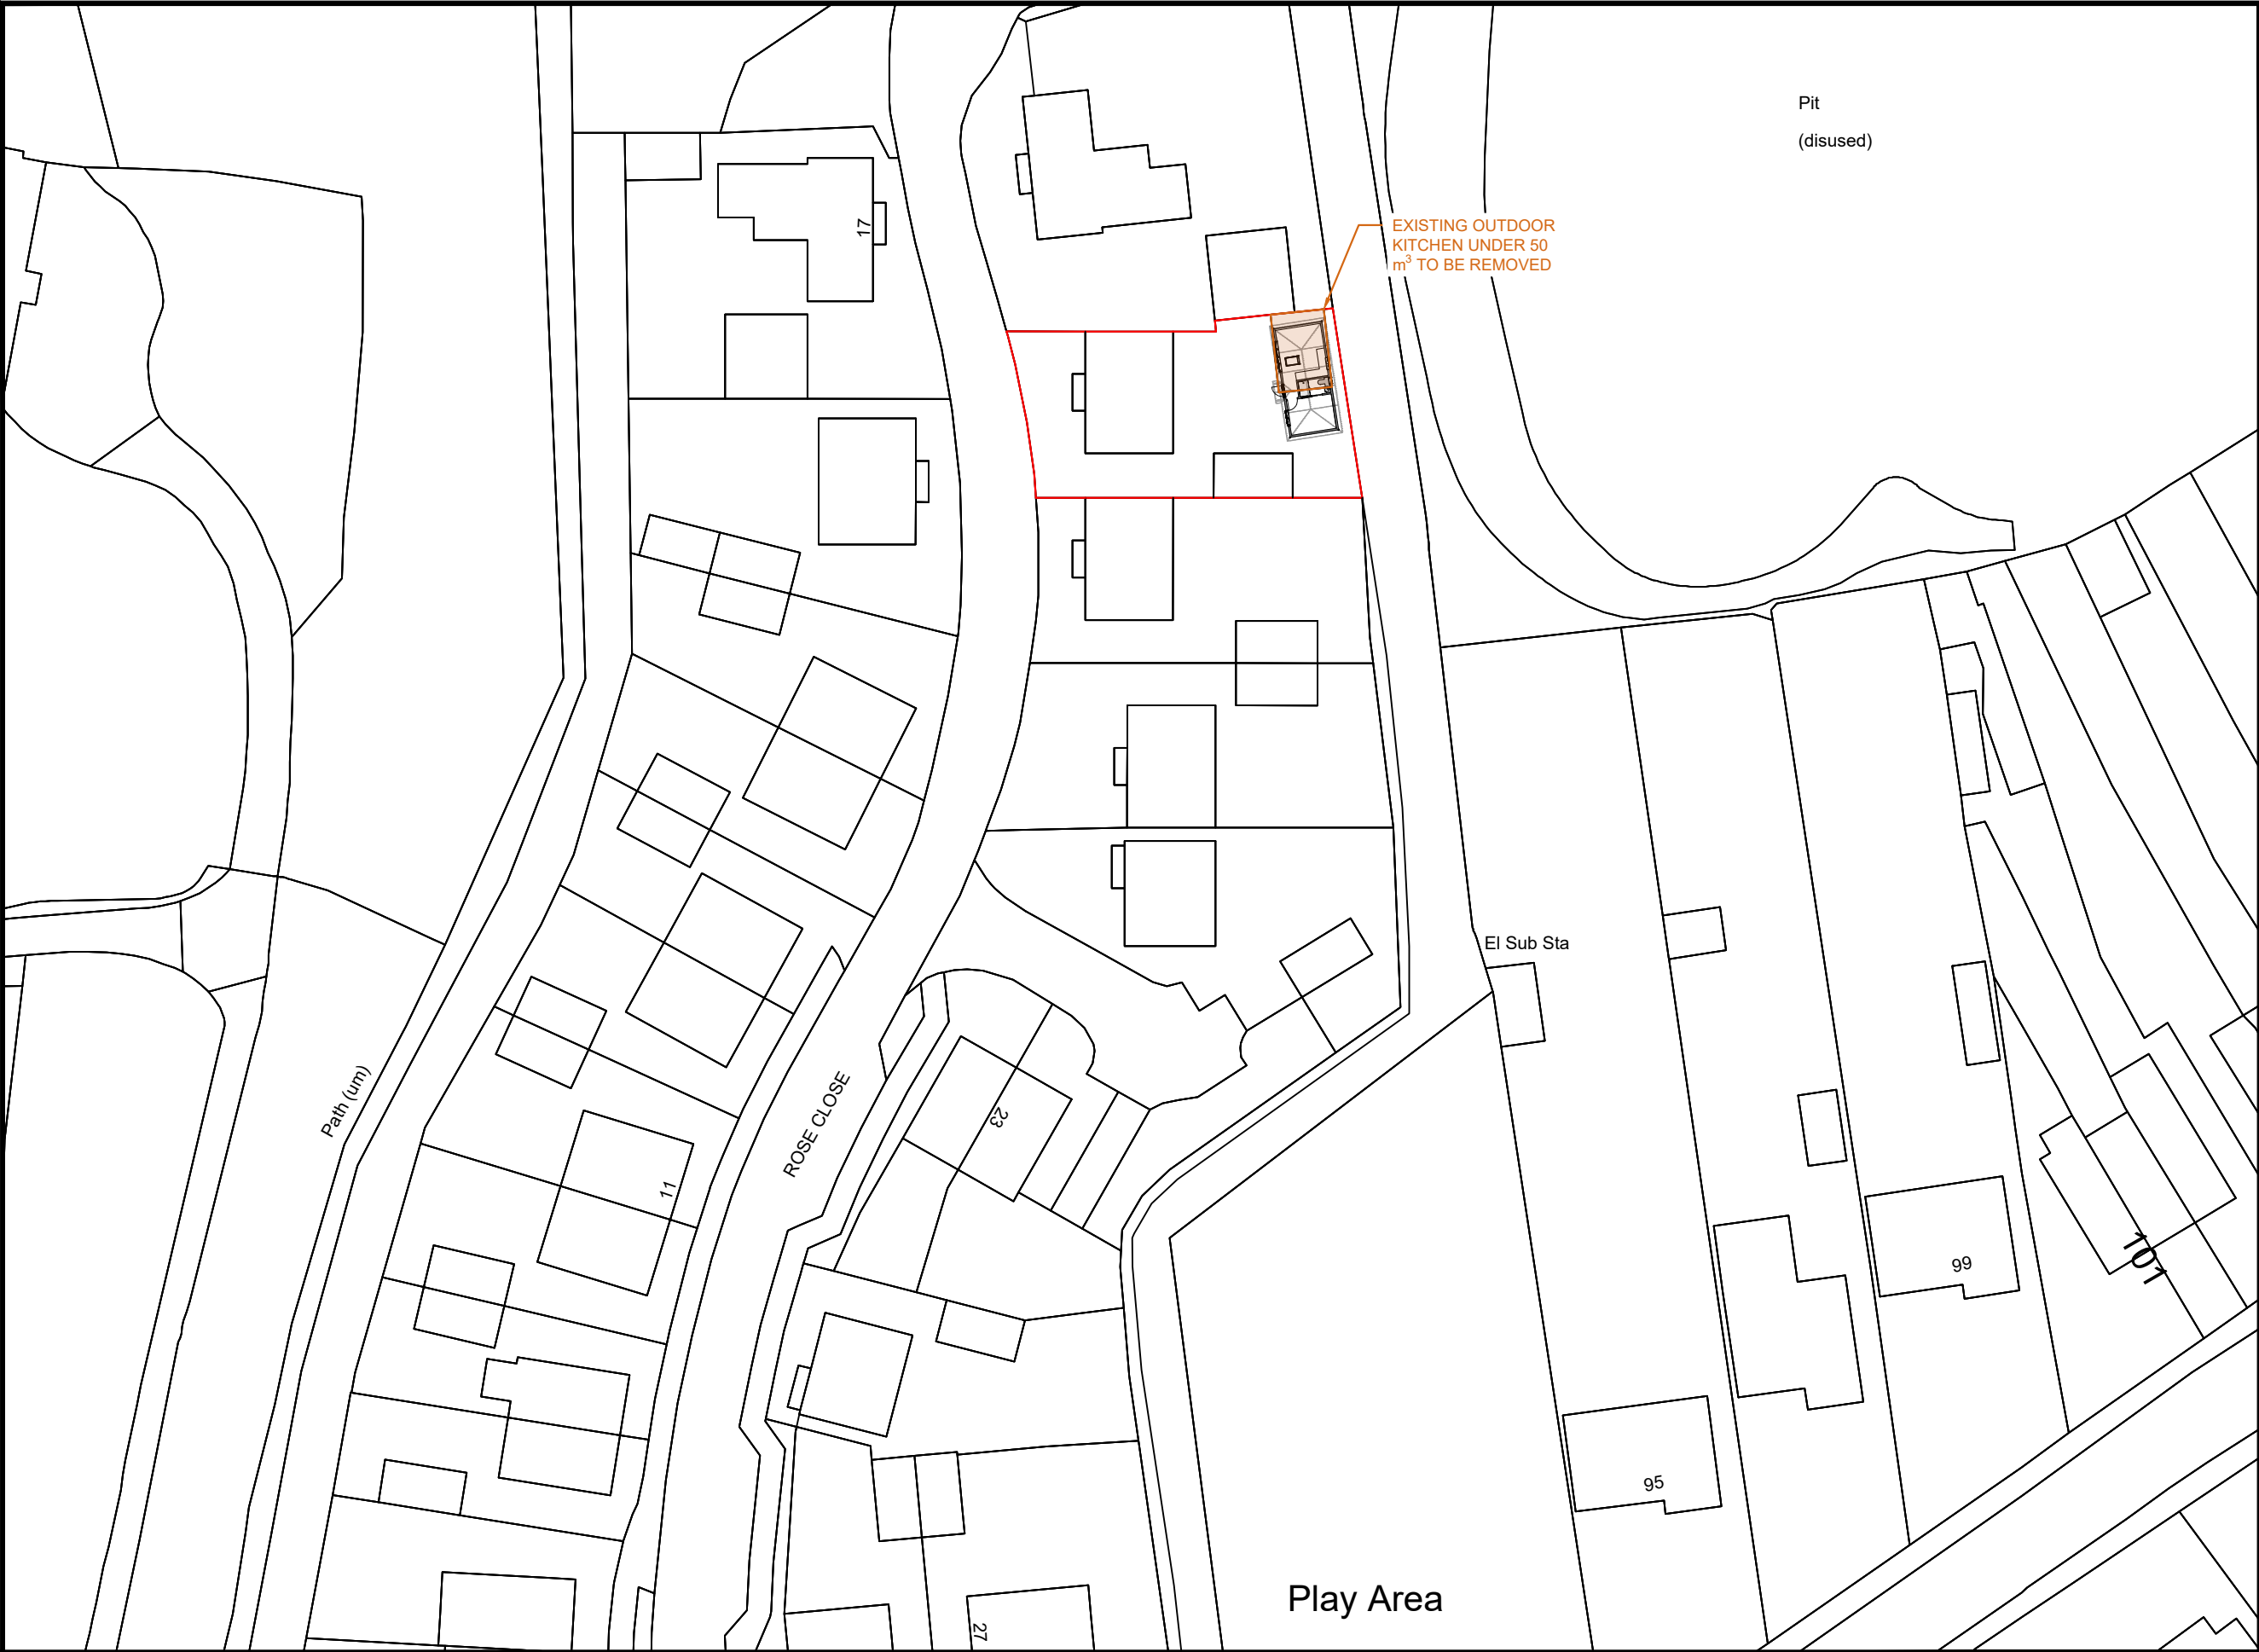

Site Address:

**19 Rose Close,
Bishopstoke,
Eastleigh, SO50 6JP**

ADDRESS	INFO
HOMELODGE BUILDINGS LTD. UNIT 2, BEECHES INDUSTRIAL PARK, LITTLETON ROAD, CRAWLEY, WINCHESTER, SO21 2DD	WRITTEN DIMENSIONS ARE IN ALL CASES TO BE PREFERRED TO SCALED DIMENSIONS. CONTRACTORS, SUB-CONTRACTORS AND SUPPLIERS MUST VERIFY ALL DIMENSIONS ON SITE.
TEL:01962 881 480	*FURNITURE IS SHOWN FOR THE PURPOSE OF ILLUSTRATION ONLY, UNLESS OTHERWISE NOTED.

	Drawn by : MISCHA
	Client : MR & MRS BASINGER
	Drawing Title : PL BLOCK PLAN
	Scale : 1:500 @ A3
	Date : 01 December 2023 11:41:30
	Drawing Reference : 3466.23 - HTB- PLBP - OPT2
	Revision Number : -

