



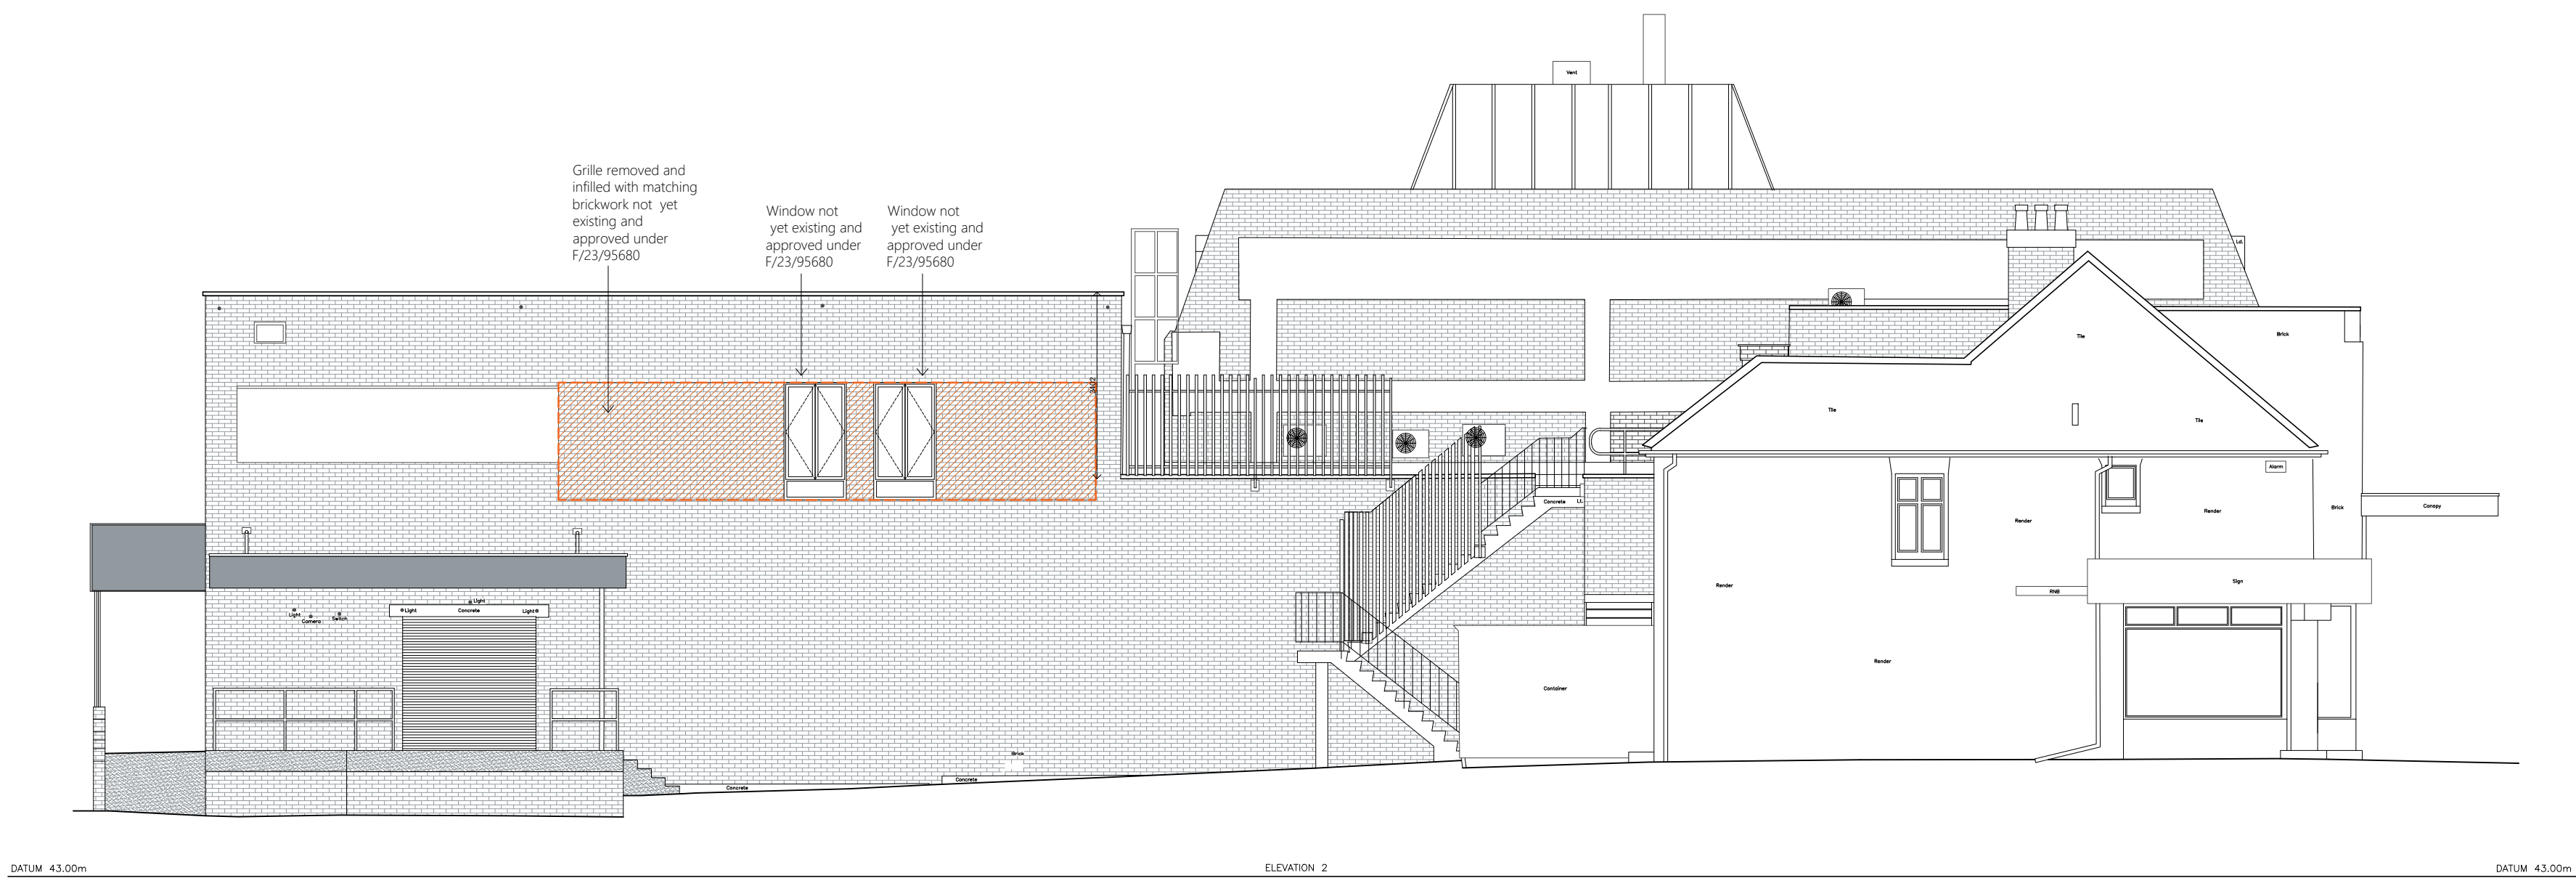

SOUTH-WEST ELEVATION

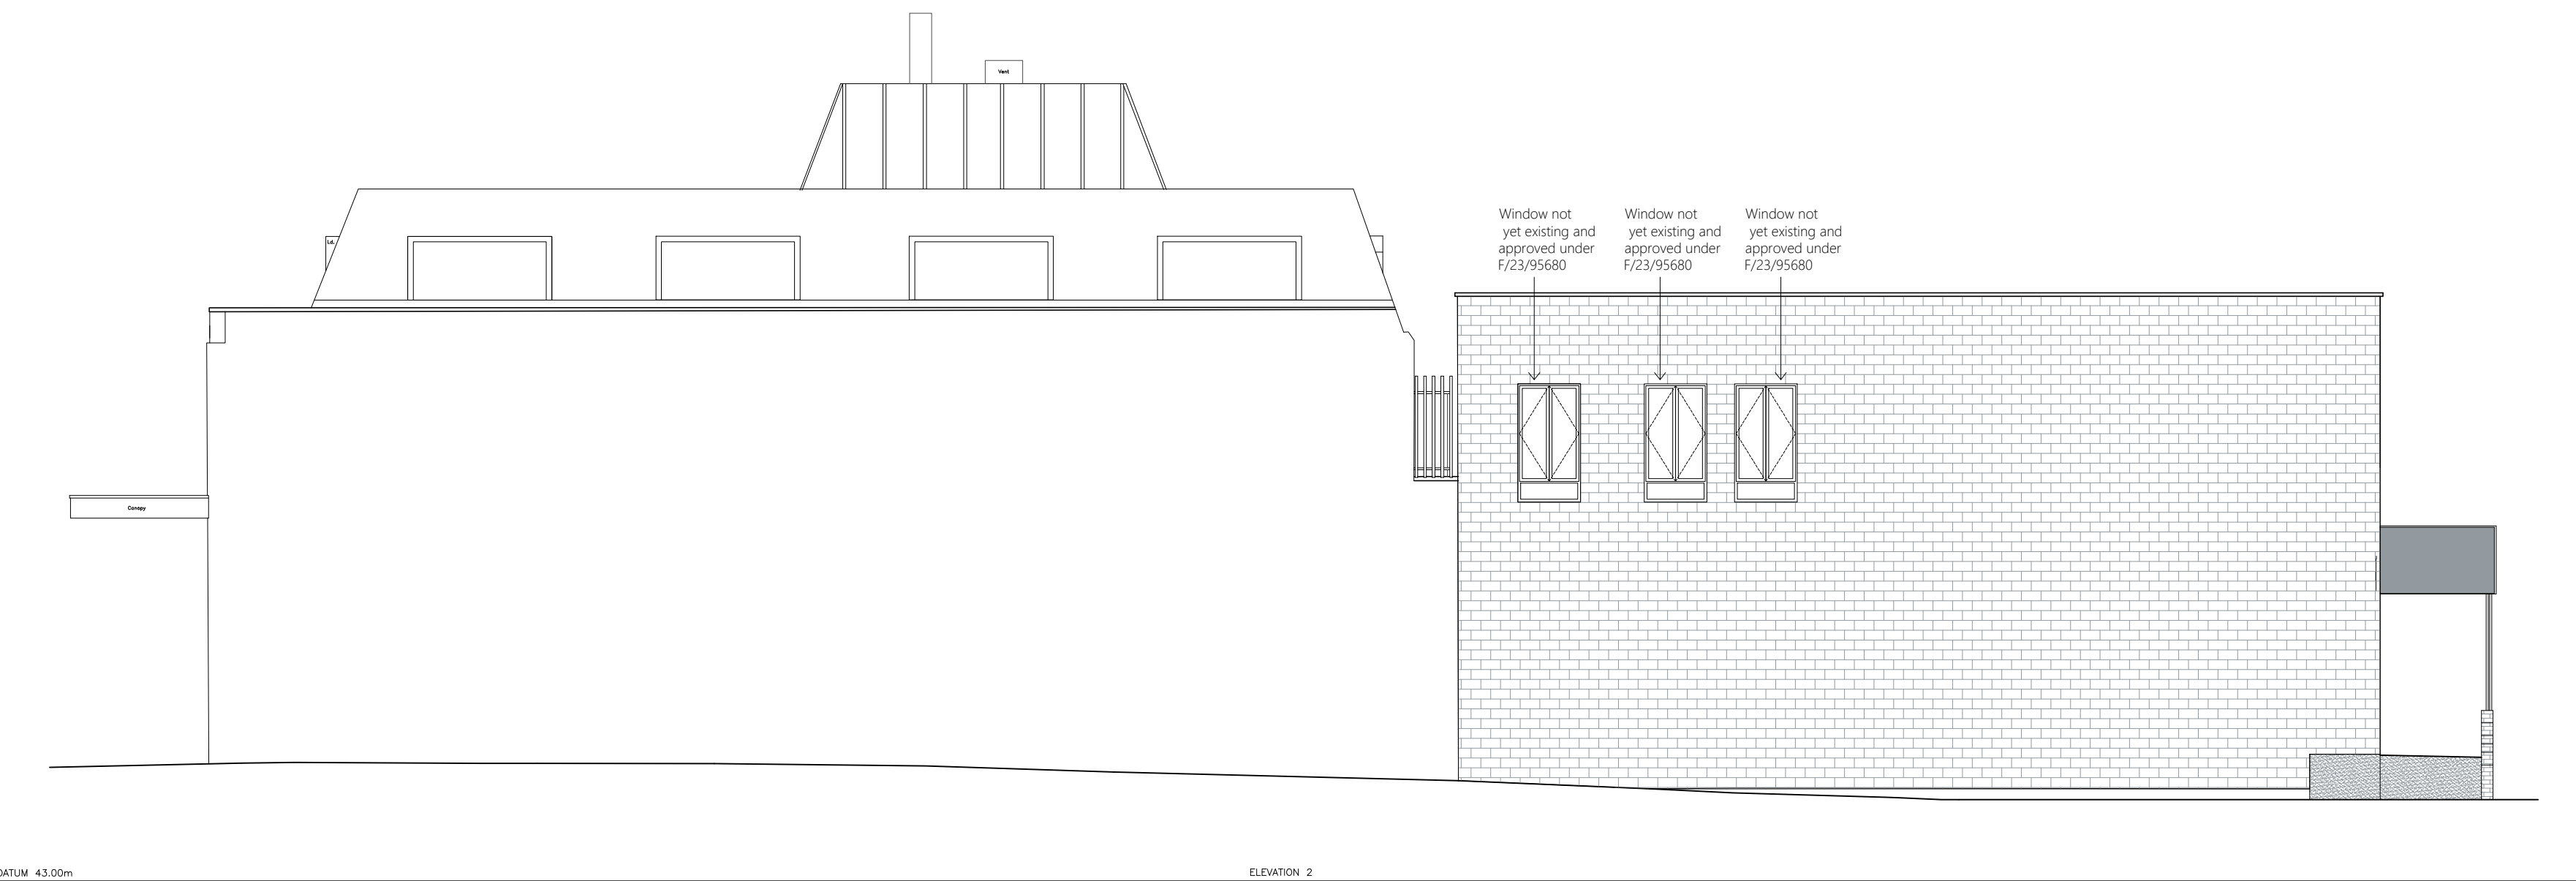

NORTH EAST ELEVATION