



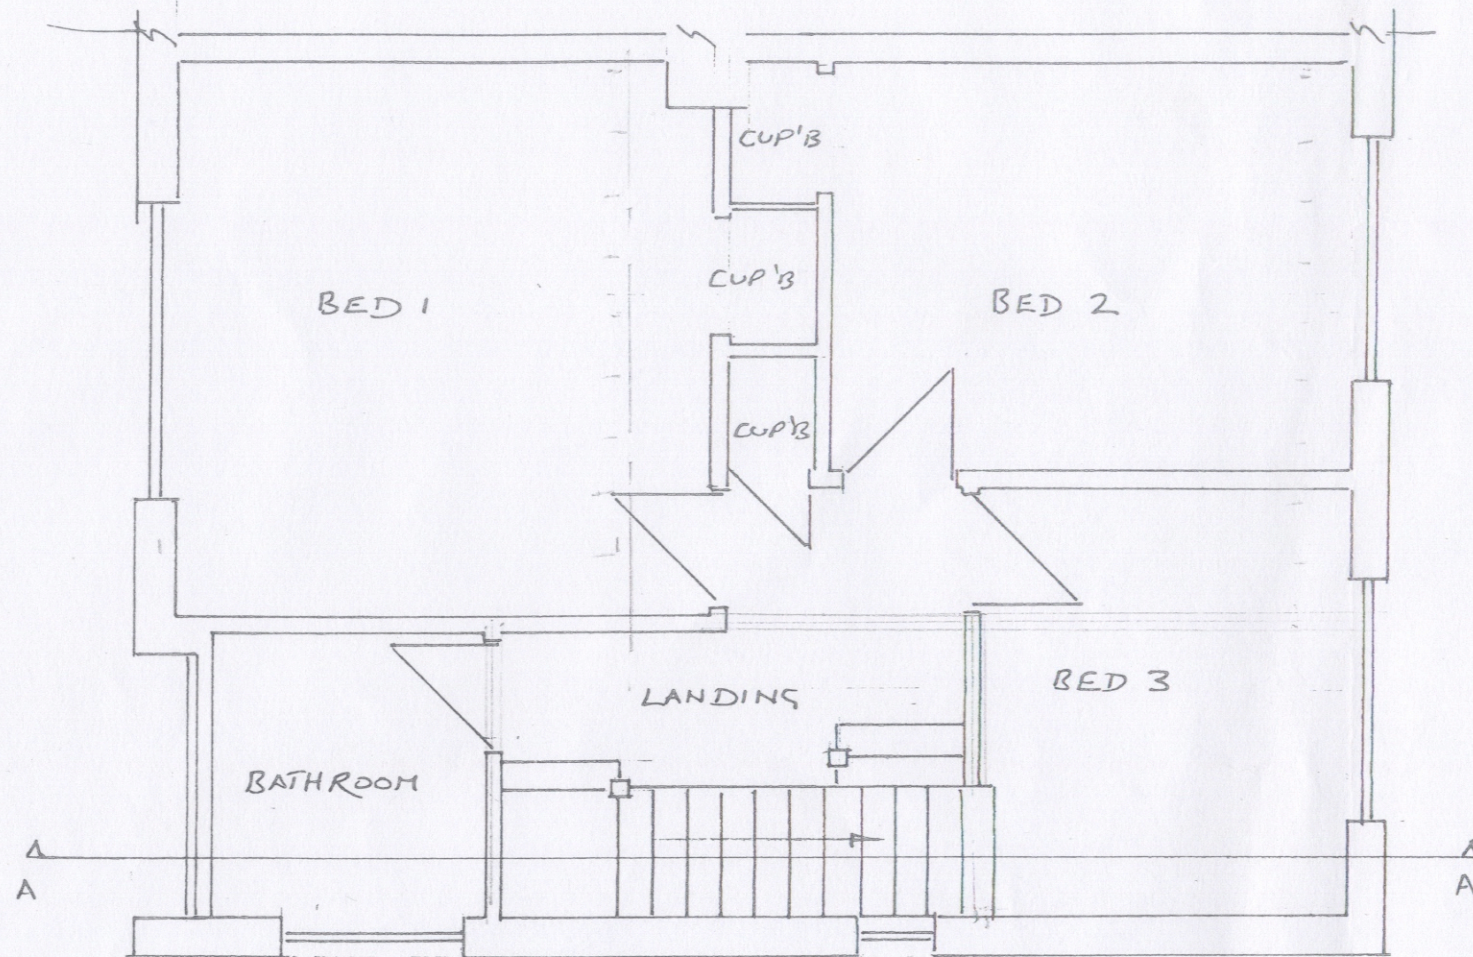

PROPOSED 1st FLOOR SCALE 1:50

0 500 1000 1500 2000 2500 mm

SCALE 1:50

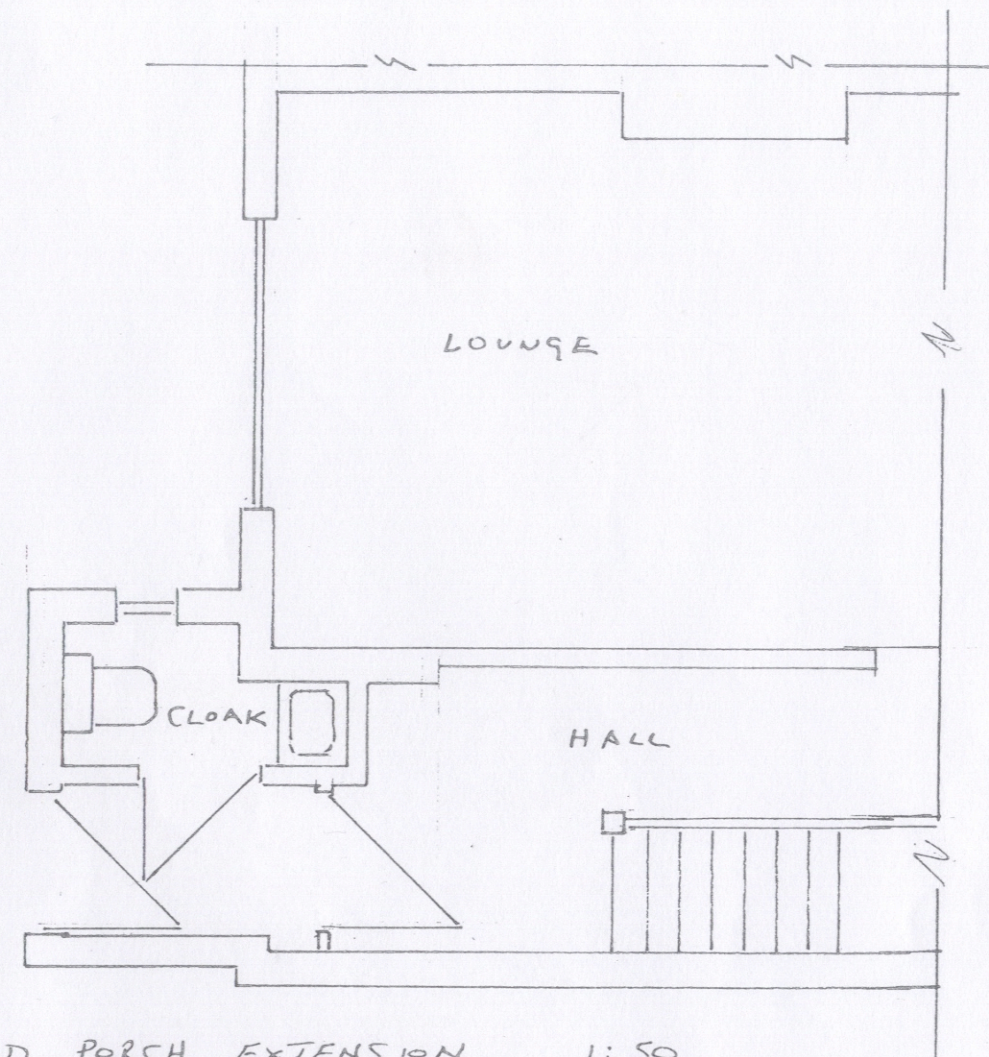

PROPOSED PORCH EXTENSION 1:50

DRWG
3

PROPOSED LOFT CONVERSION AND PORCH EXTENSION
23 HARLS RD BOTLEY SO30 2EY