


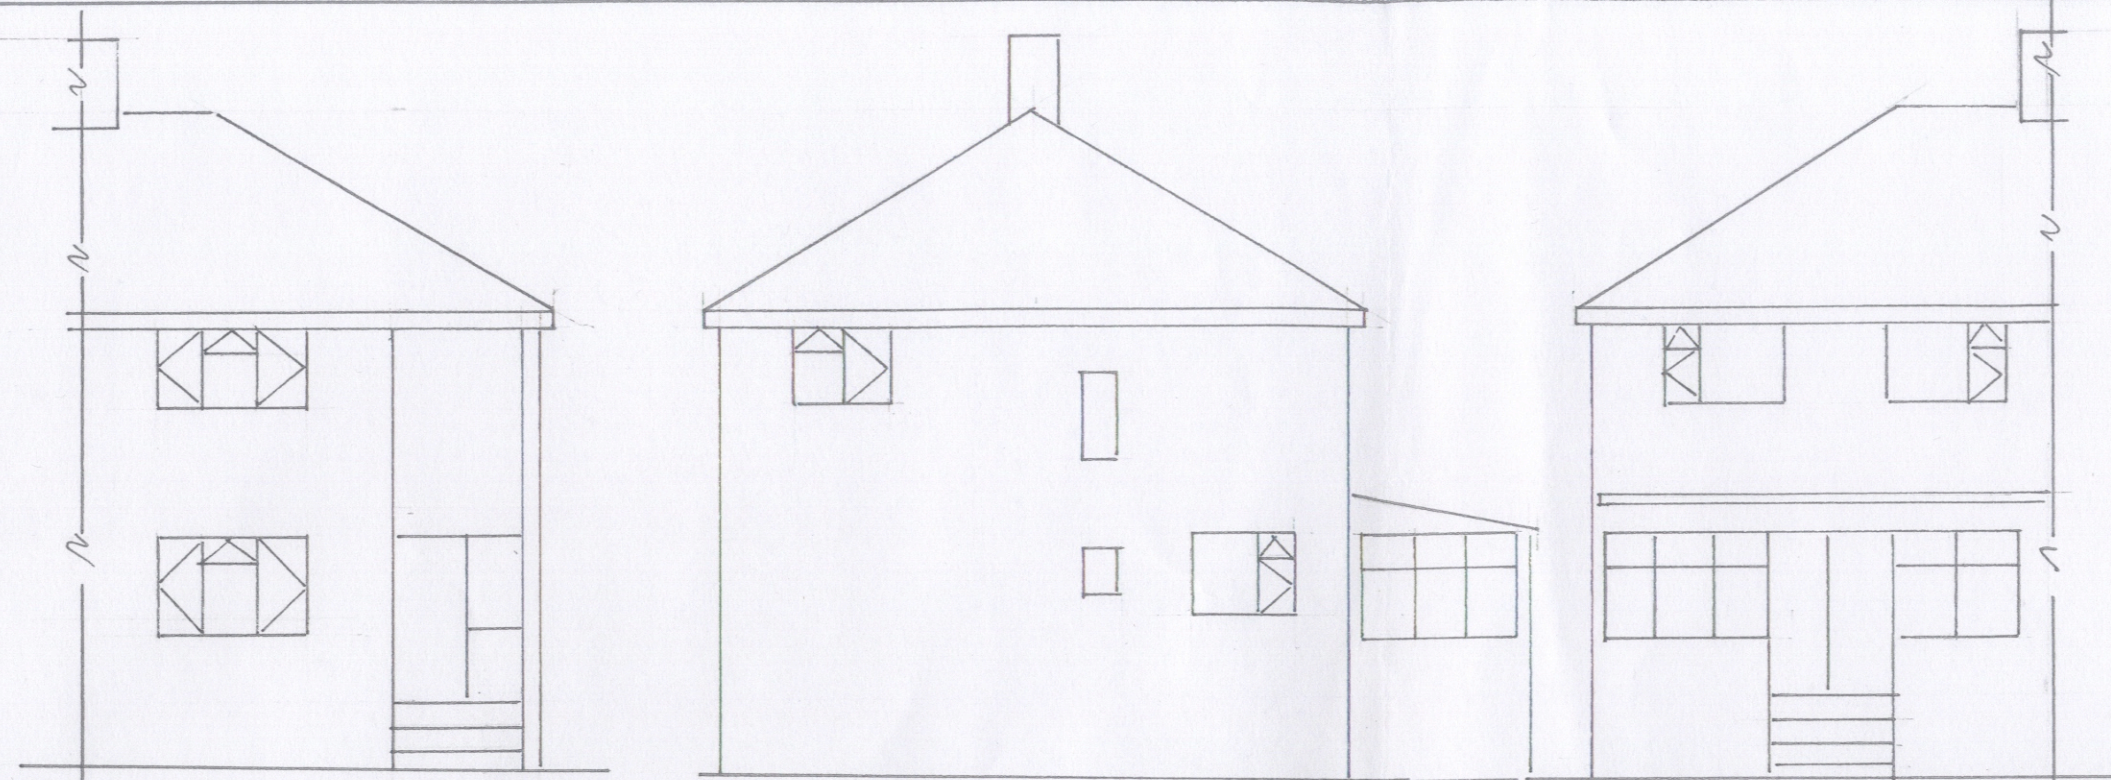

FRONT

SIDE


REAR

EXISTING ELEVATIONS

0 1m 2m 3m 4m 5m



SCALE 1:100

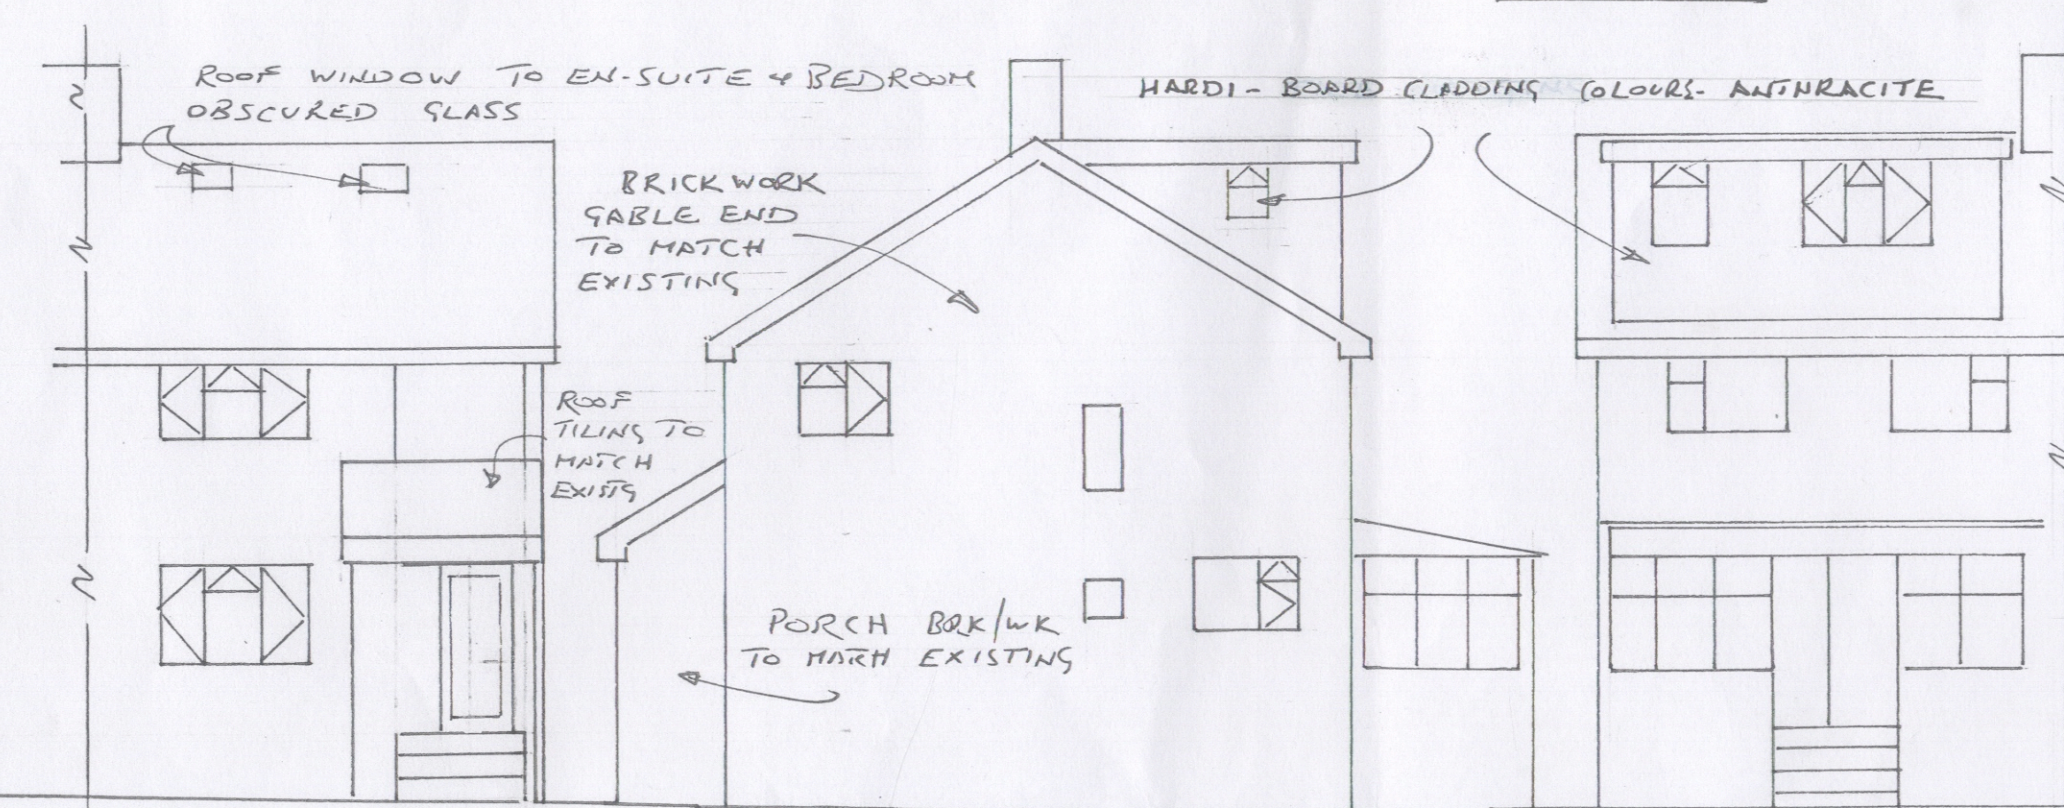

FRONT

SIDE

REAR

PROPOSED ELEVATIONS

ELEVATIONS
SCALE 1:100



0 5m 10m 15m 20m

BLOCK PLAN 1:500

PROPOSED LOFT CONVERSION AND PORCH EXTENSION
23 MARLS RD BOTLEY SO30 2EY

DRWG
2