
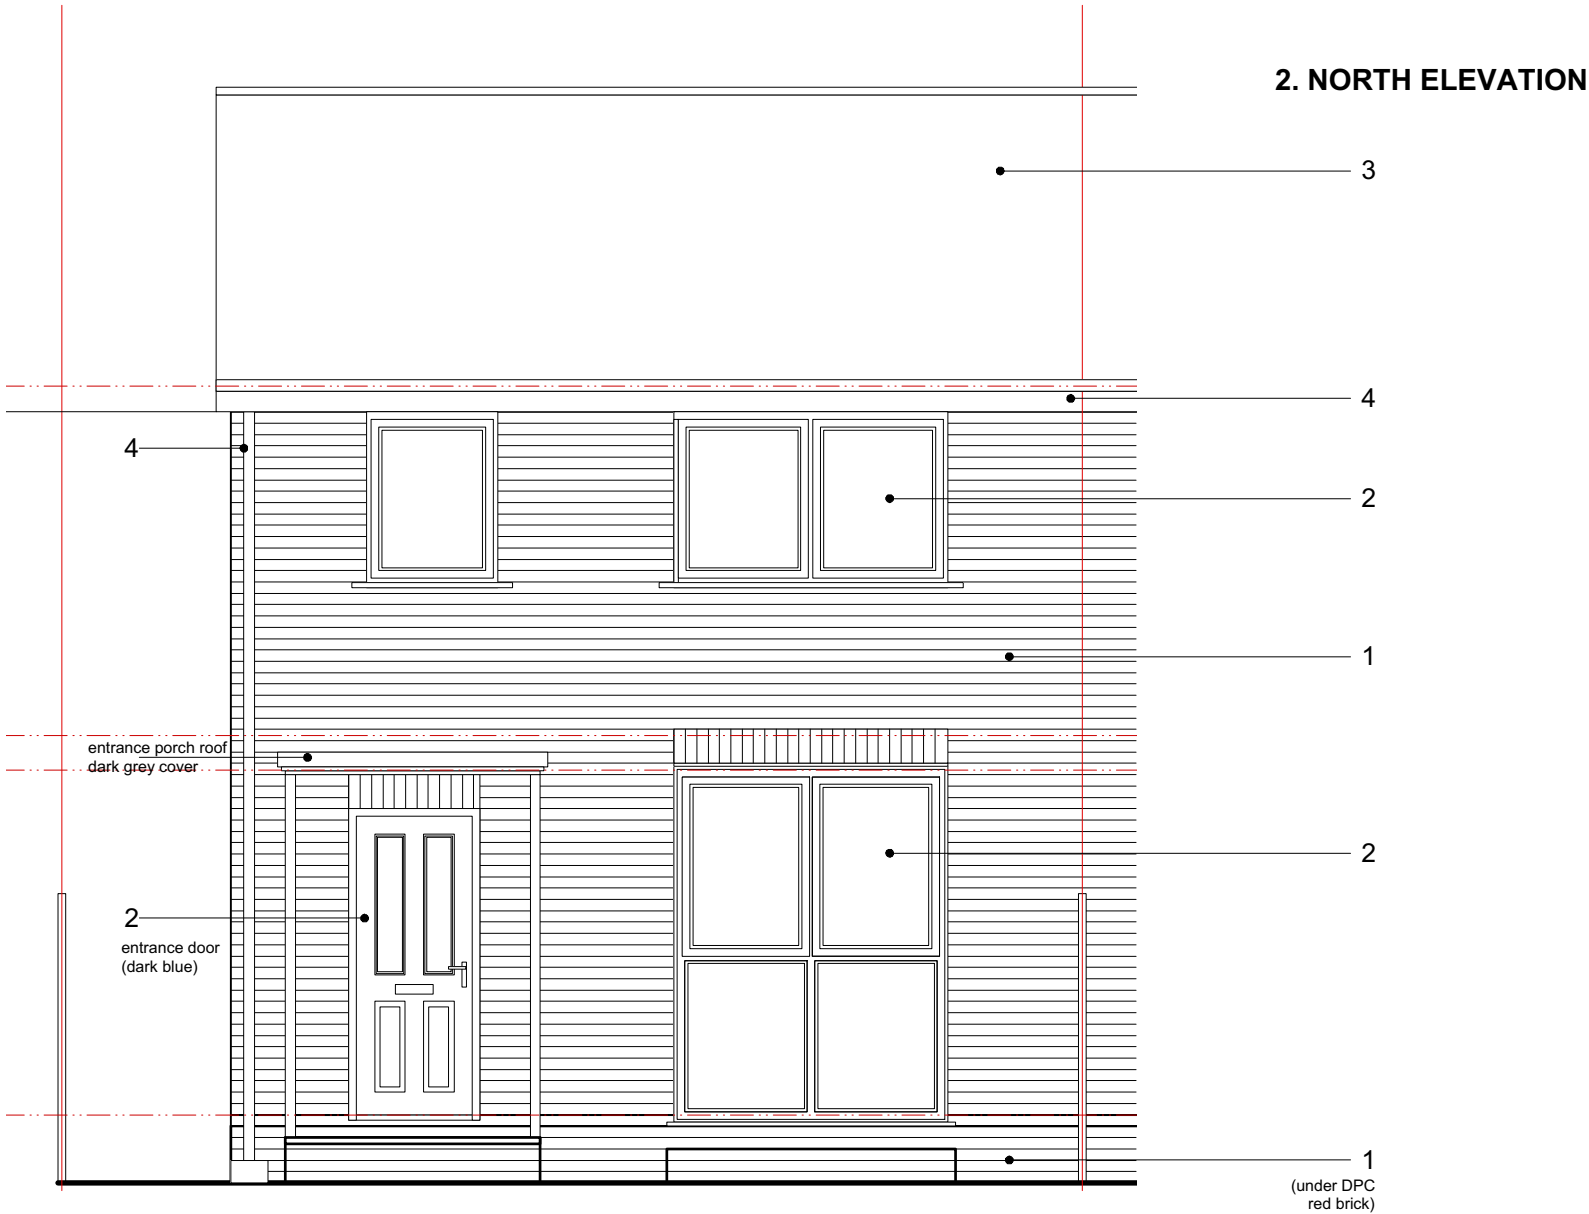


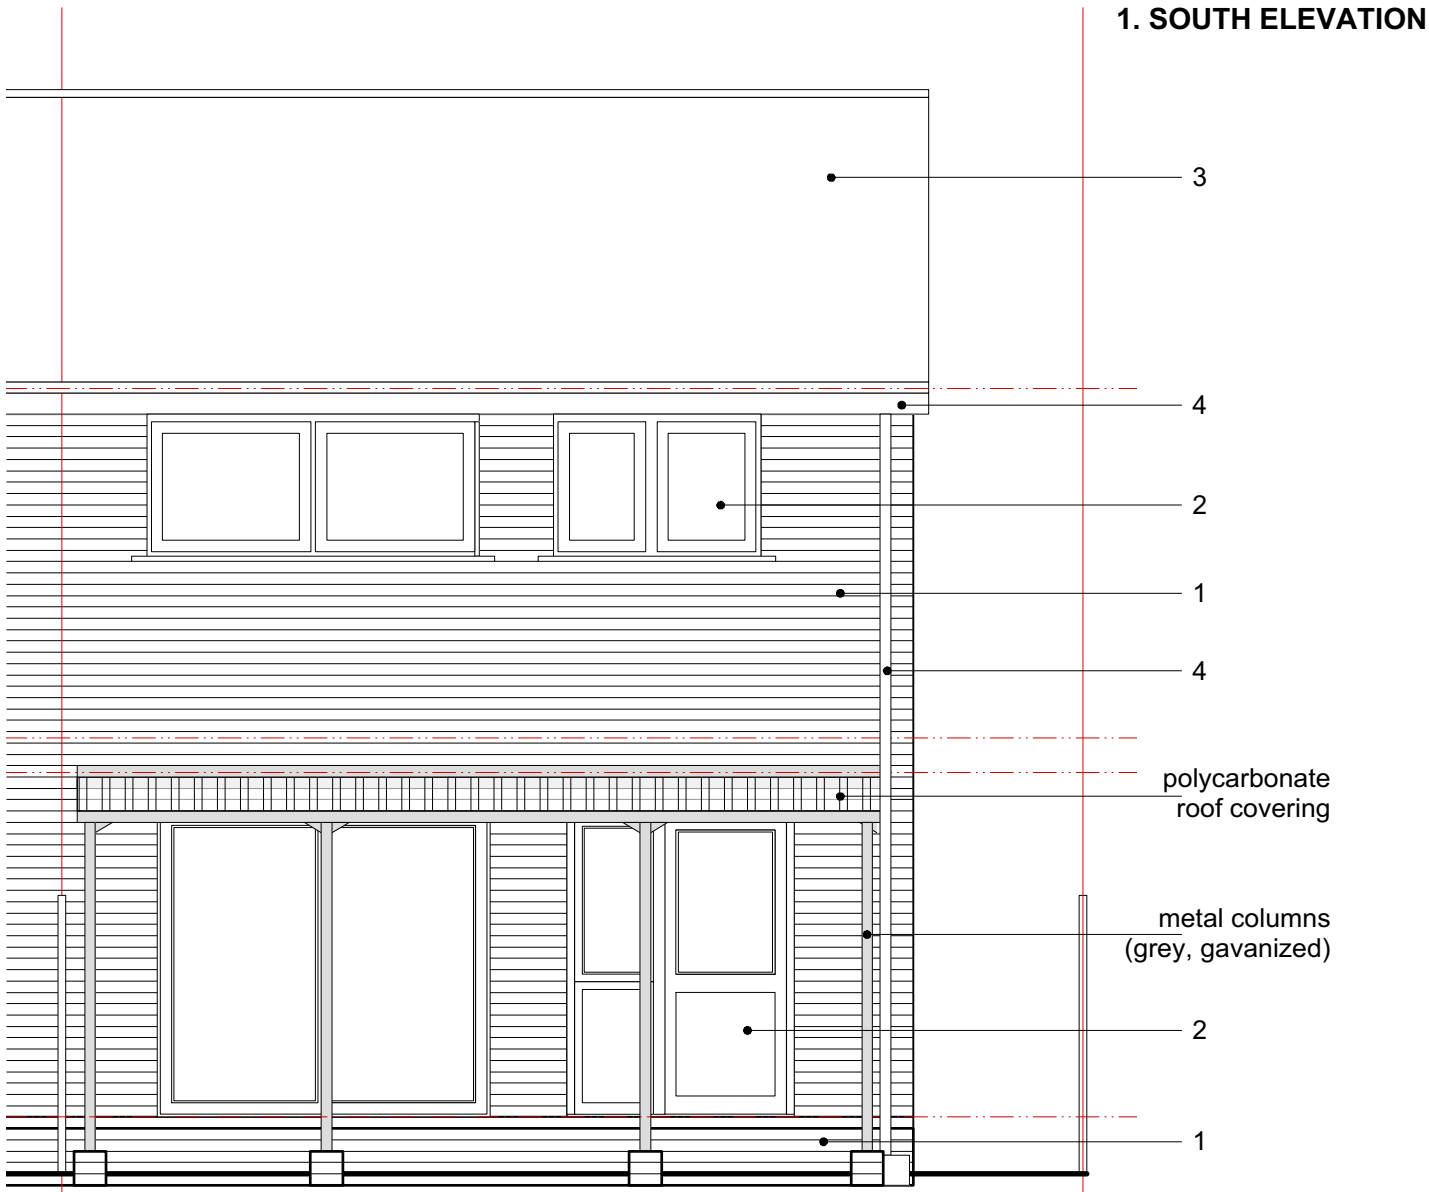

0 1 2 3 4 5 M

scale 1:50

Rev	date	notes	drawn
NOTES: This drawing is © copyright Beatrix Kovacs 2023. No unauthorised reproduction of any kind is permitted. No Dimensions to be scaled from this drawing.			
project title 43 Navigators Way, Hedge End, SO30 2GP			
drawing title Existing Elevations 1			
Beatrix Kovacs 109 Nutbeam Rd, Eastleigh, SO50 5JR www.beatrixkovacs.co.uk 07909528614		date of origin December 2023	scale 1:50 @ A3
status PLANNING (retrosp) 23_27_201		client James Curtis	revision A