


Ordnance Survey, (c) Crown Copyright 2023. All rights reserved. Licence number 100022432

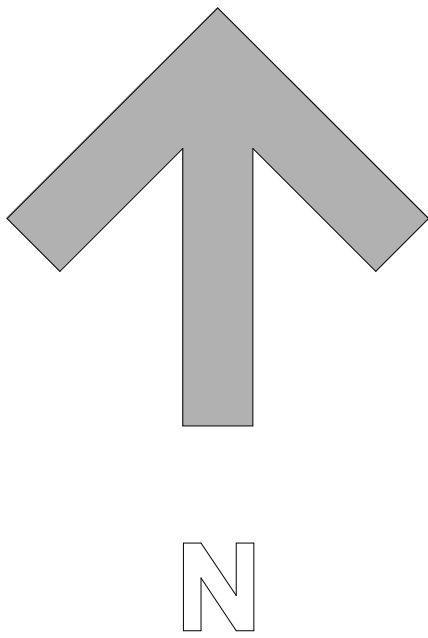

-	02/01/18	Original Drawing	JB	JB
Rev	Date	Revision Description	Drawn By	Approved By
ARCHITECTS 6 Pioneer Court, Darlington, DL1 4WD t: 01325 464 111 e: studio@adgarchitects.co.uk w: www.adgarchitects.co.uk				
Client Halebourne Group				
Project Information Proposed Care Home Development Boorley Gardens, Botley, Hampshire, SO32 2BX				
Drawing Title Existing Site Location Plan Hedge End, Boorley Green, Botley				
A1 Scale		A3 Scale 1:1250		
Job Number H.21.61		Drawing Number (9-) 1		Revision -
Drawing Issue PLANNING				

© Copyright 2015 ADG Architects Ltd