


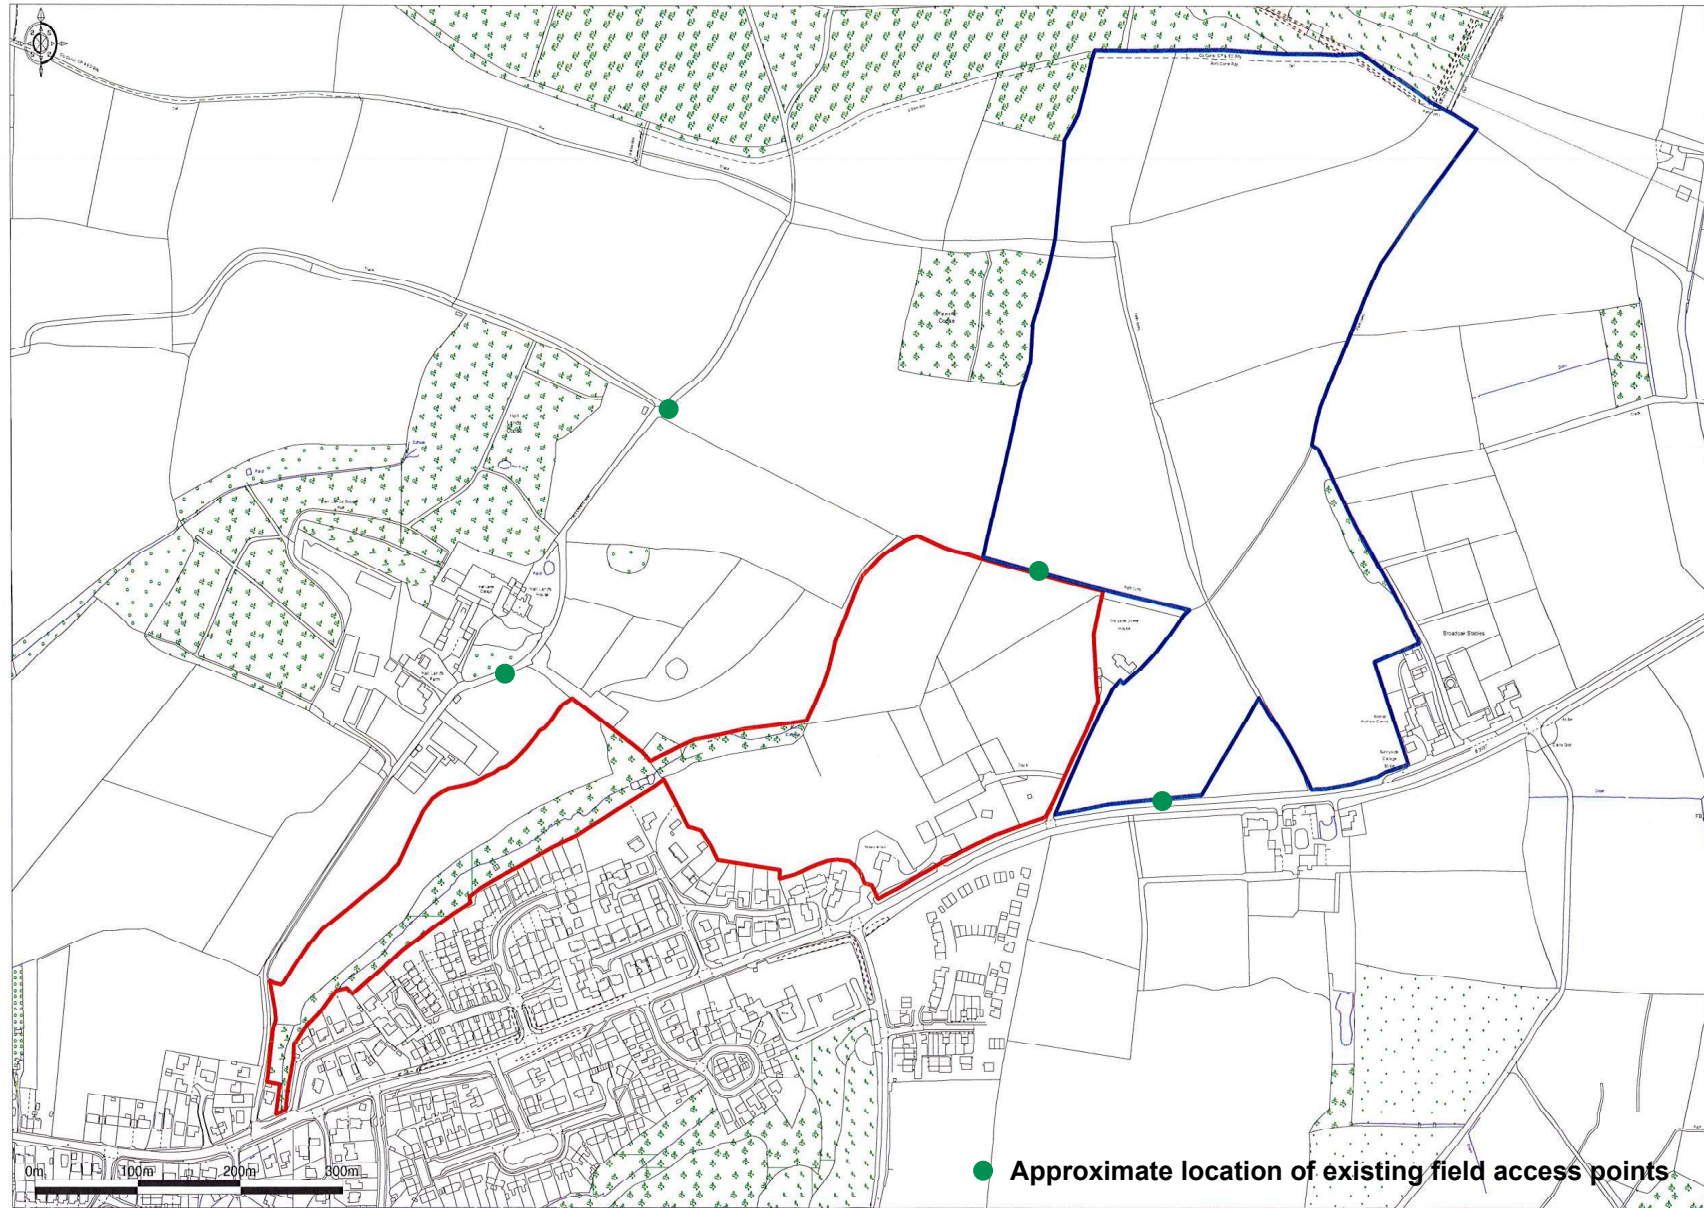

Scale 1:5000 @ A3

EXISTING ACCESS PLAN