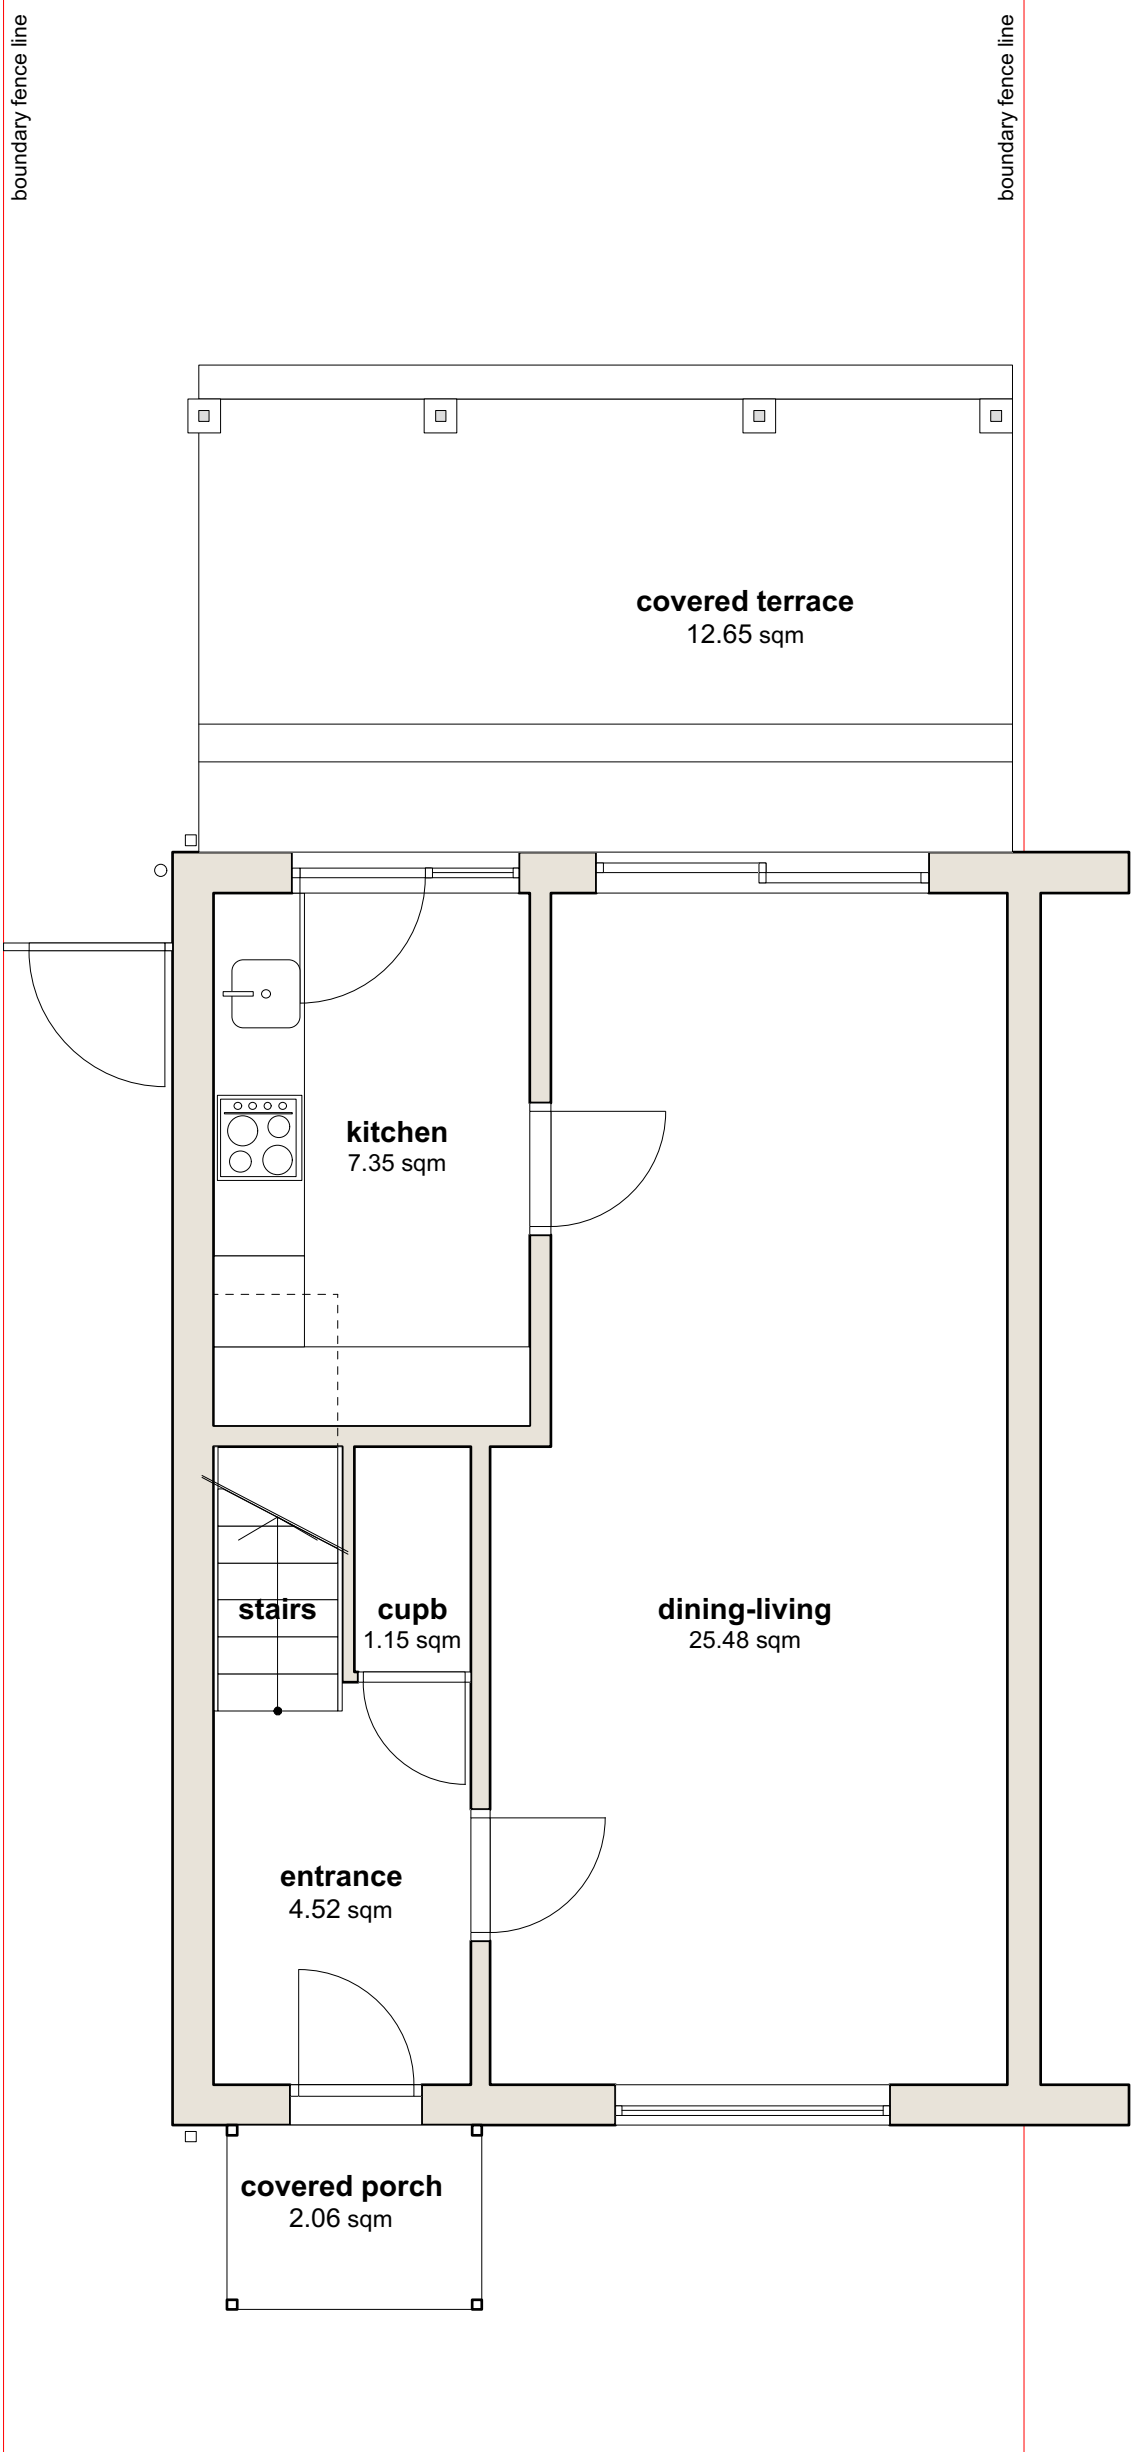


scale 1:50

NOTES: This drawing is © copyright Beatrix Kovacs 2023. No unauthorised reproduction of any kind is permitted. No Dimensions to be scaled from this drawing.		KEY: existing wall proposed wall demolished wall			
Rev		date		notes	
B		21/12/23		covered terrace at the rear adjusted to be fully in line with OS map	
status		drawing reference		revision	
PLANNING (retrosp)		23_27_101		B	