


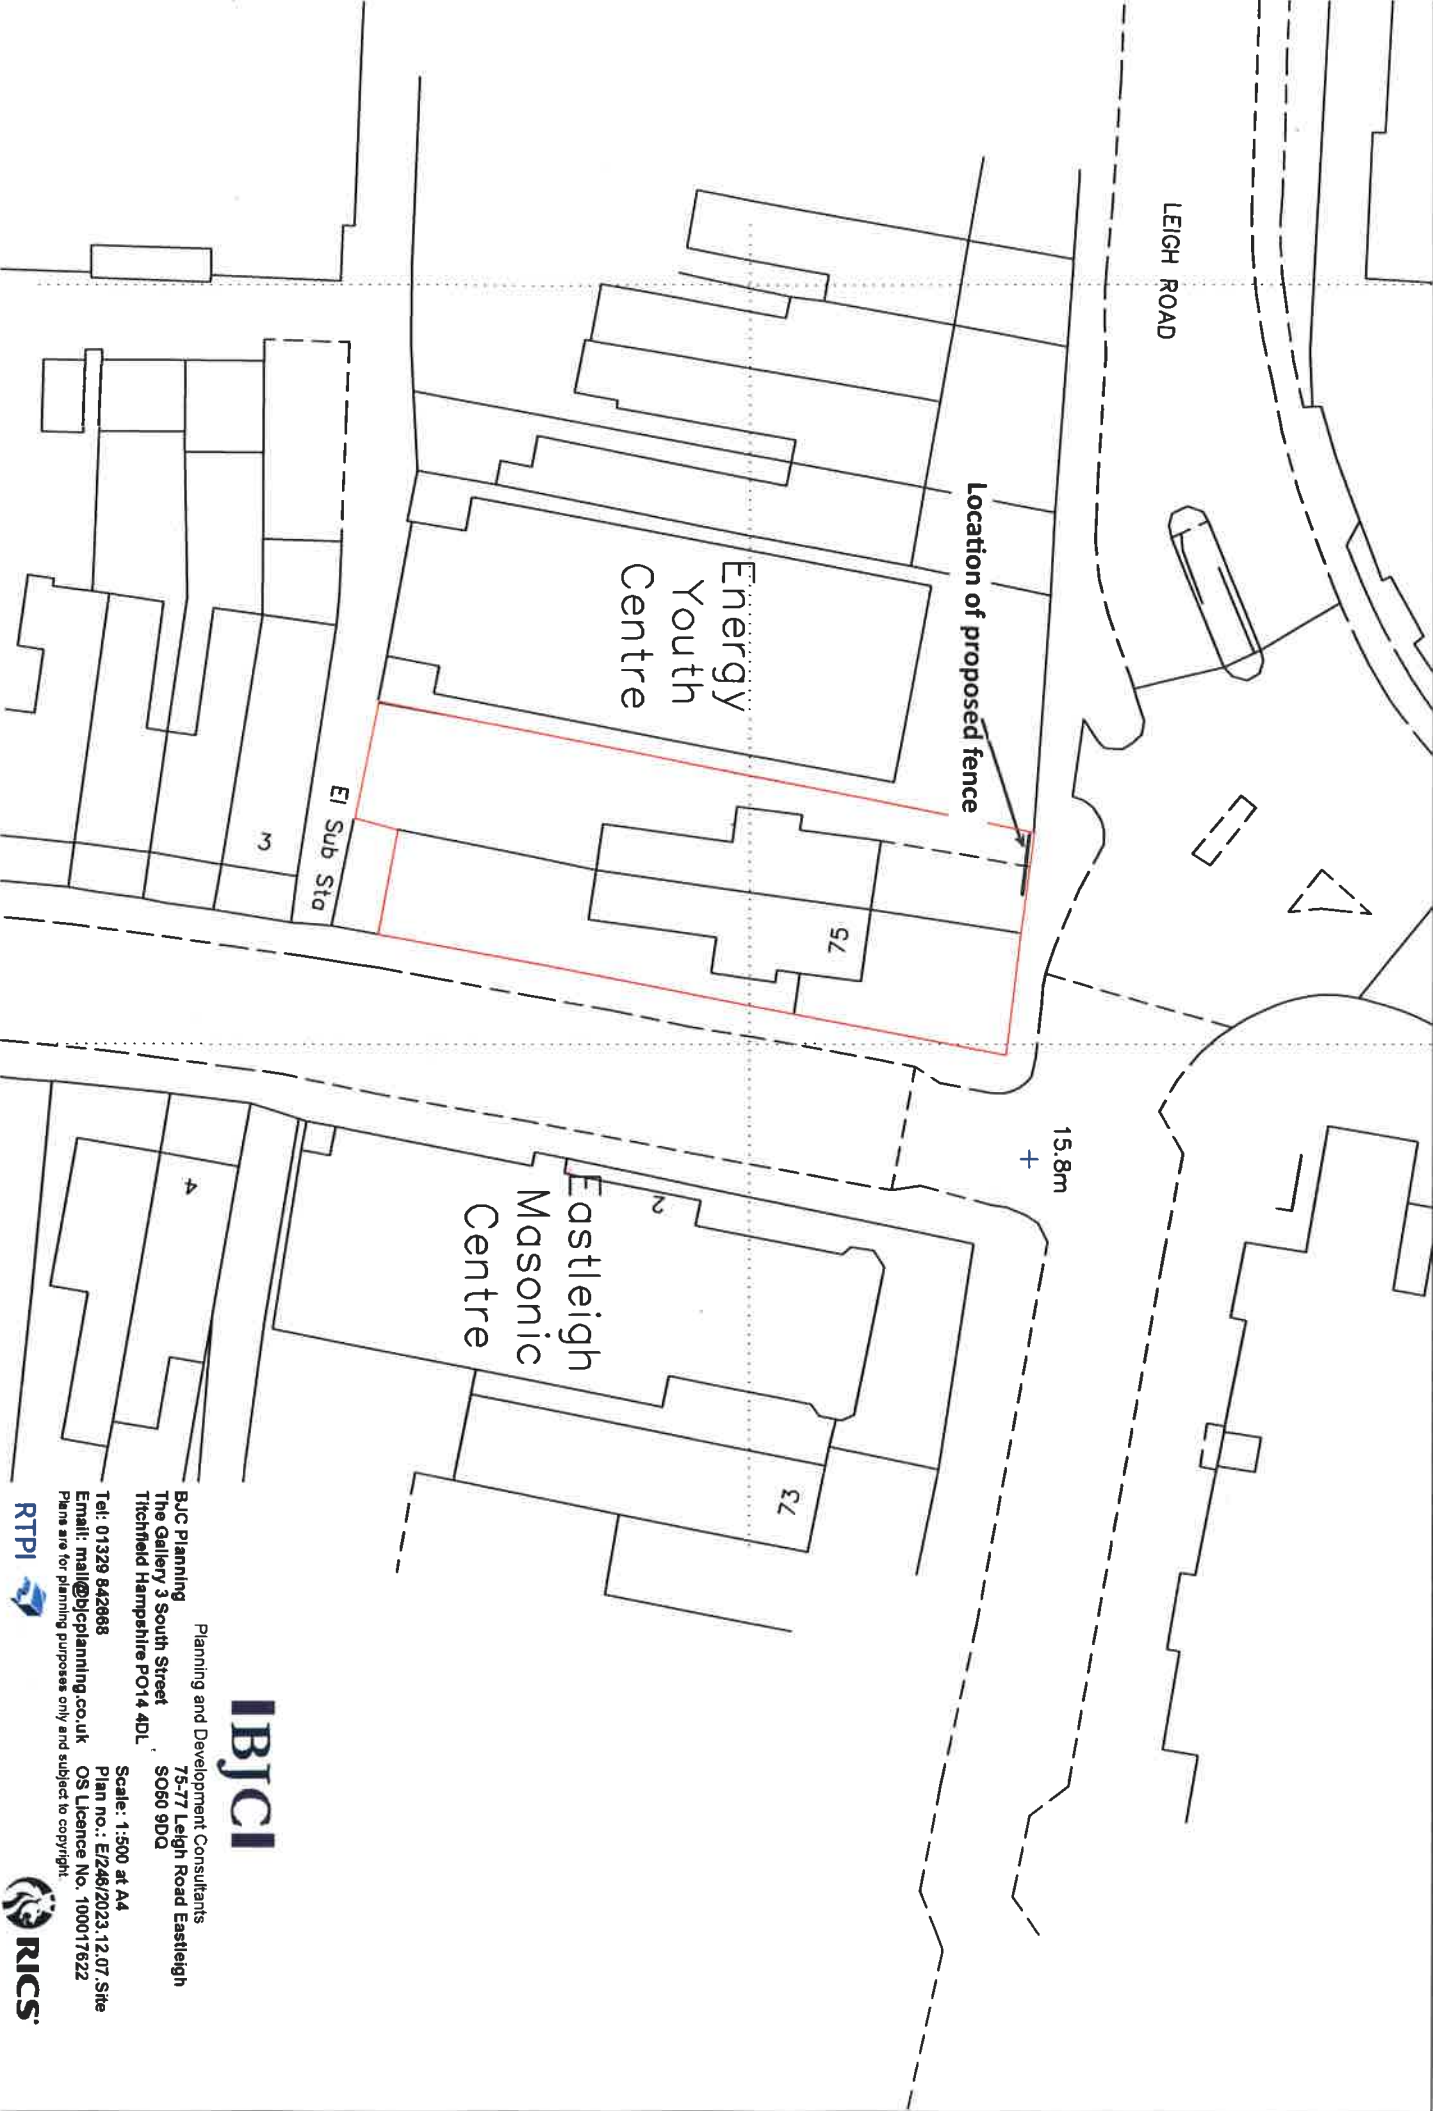

IBJCI

Planning and Development Consultants
BUC Planning
The Gallery 3 South Street
Titchfield Hampshire PO14 4DL
SO50 9DQ

Tel: 01329 842868
Email: mail@bucplanning.co.uk
Plan no.: E/246/2023.12.07 Site
OS Licence No. 100017622
Scale: 1:500 at A4
Plans are for planning purposes only and subject to copyright.

