

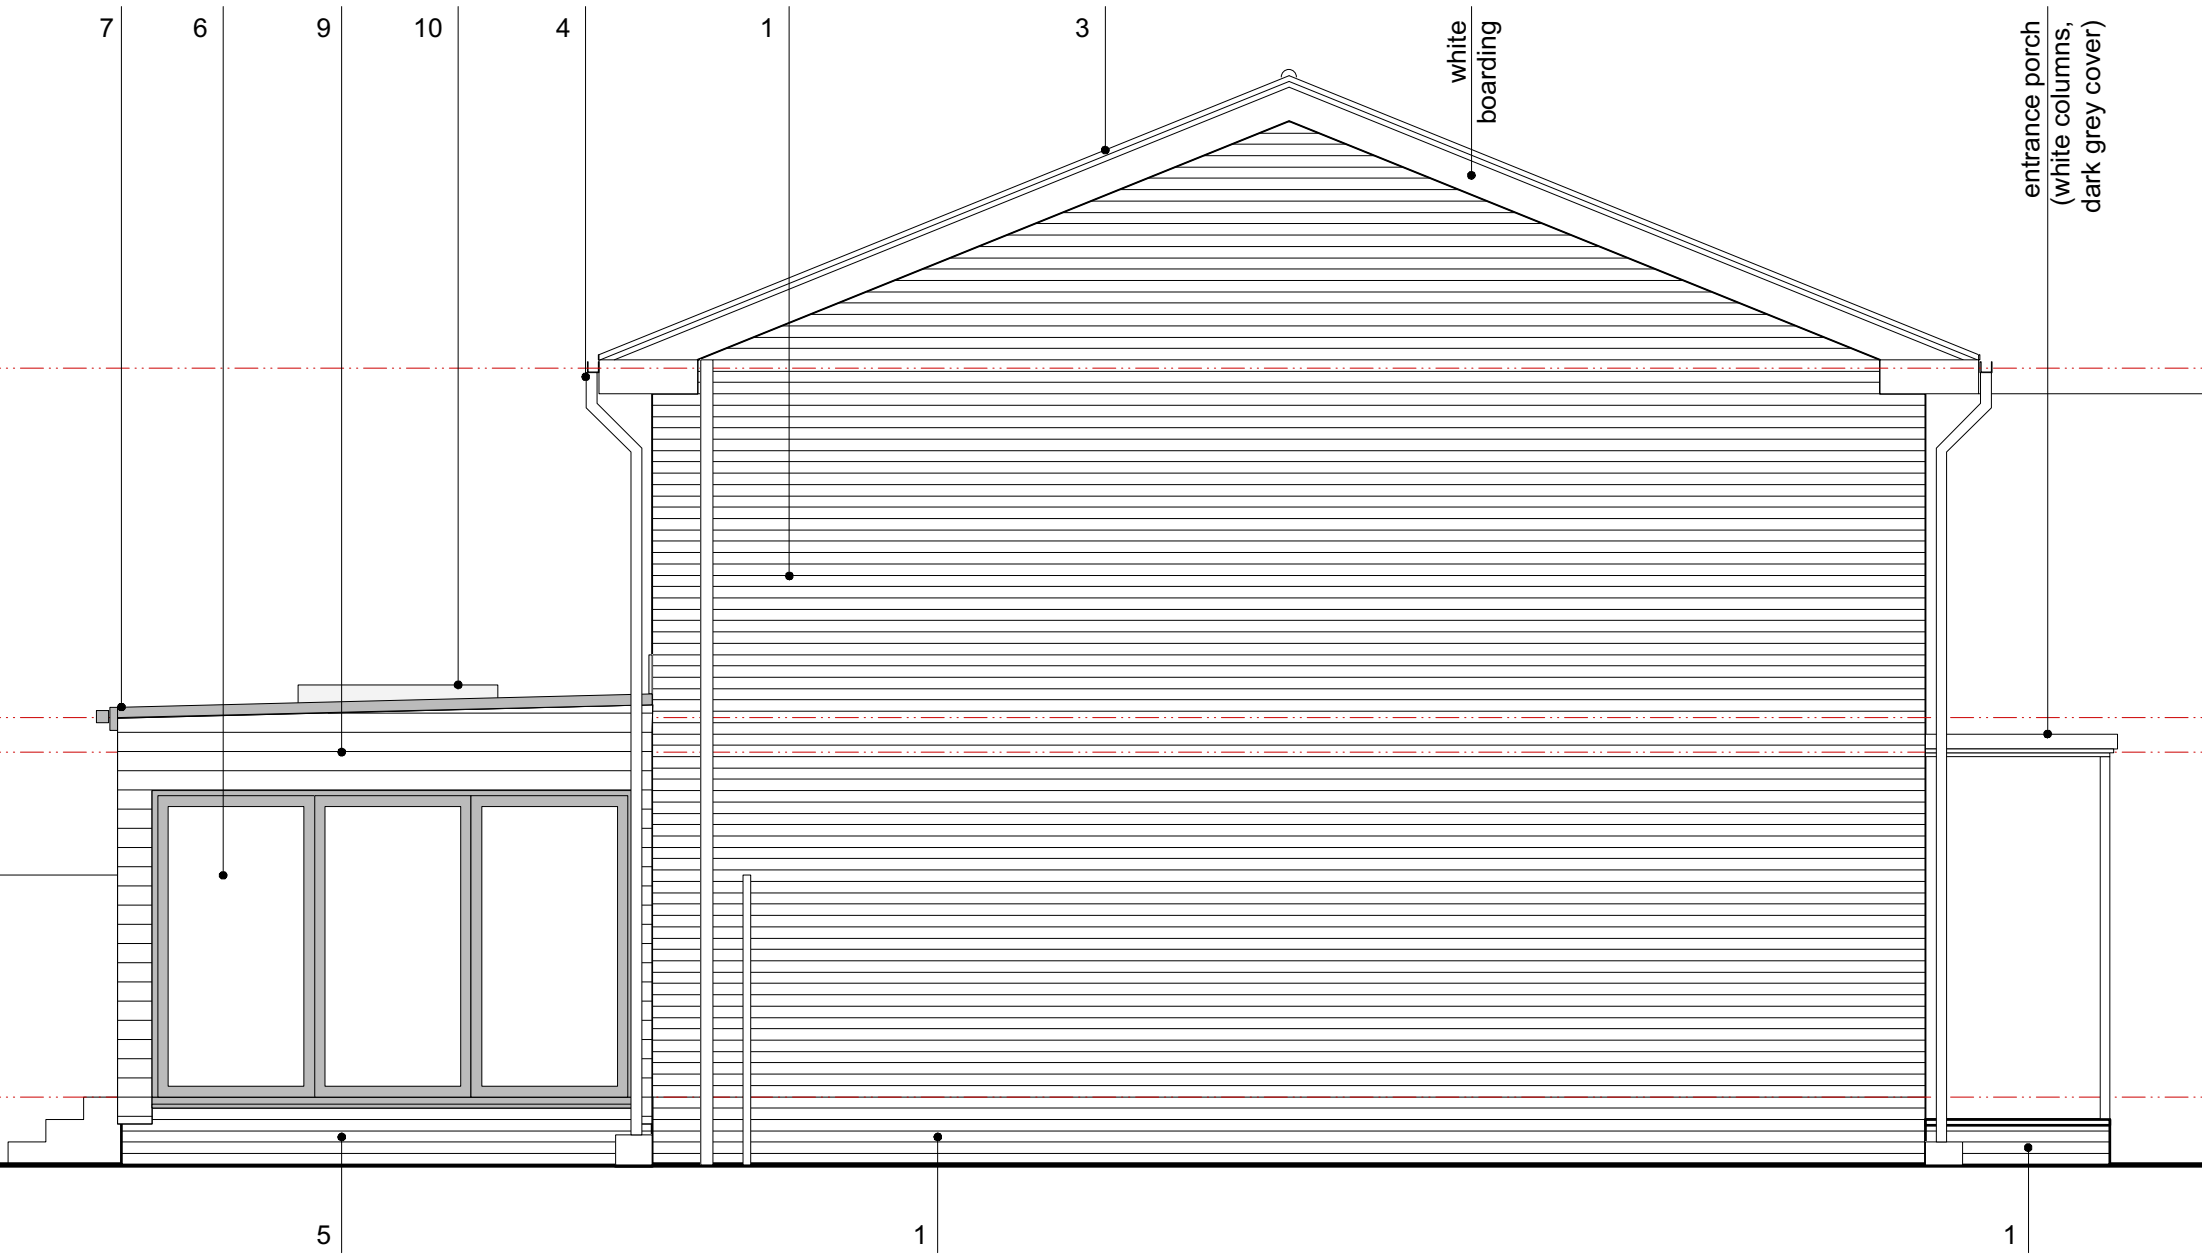


3. EAST ELEVATION

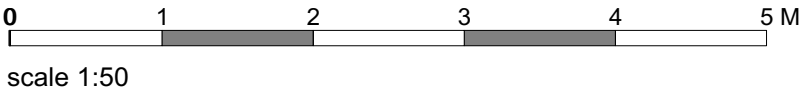

3. WEST ELEVATION (near boundary)

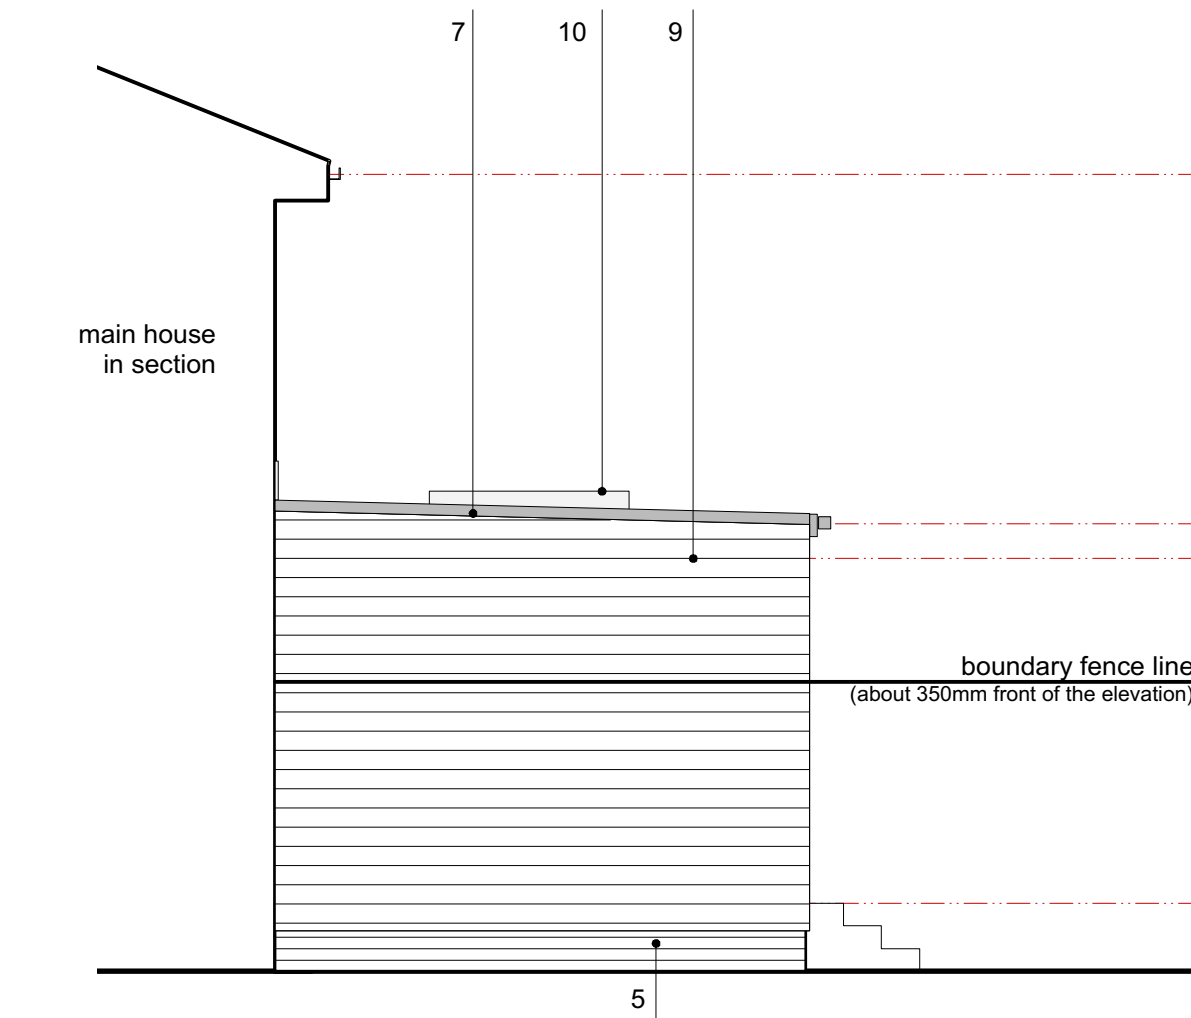

NOTES: This drawing is © copyright Beatrix Kovacs 2023. No unauthorised reproduction of any kind is permitted. No Dimensions to be scaled from this drawing.		B 21/12/23 added "west" elevation along the boundary Rev date notes	BK drawn
KEY: 1. Existing buff brick cladding (red brick under DPC) 2. Existing windows/doors - white (entrance door dark blue) 3. Existing roof - grey concrete tiles 4. Existing gutter/rainwater pipes (white) 5. New red brick under DPC (match existing) 6. New aluminium door system - dark grey 7. New metal flashing and gutter- dark grey 8. New rainwater pipe (white - match existing) 9. New timber (cedar) cladding 10. New flat roof covering - grey		PLANNING (retrosp) 23_27_204	