


Front (North West) Elevation

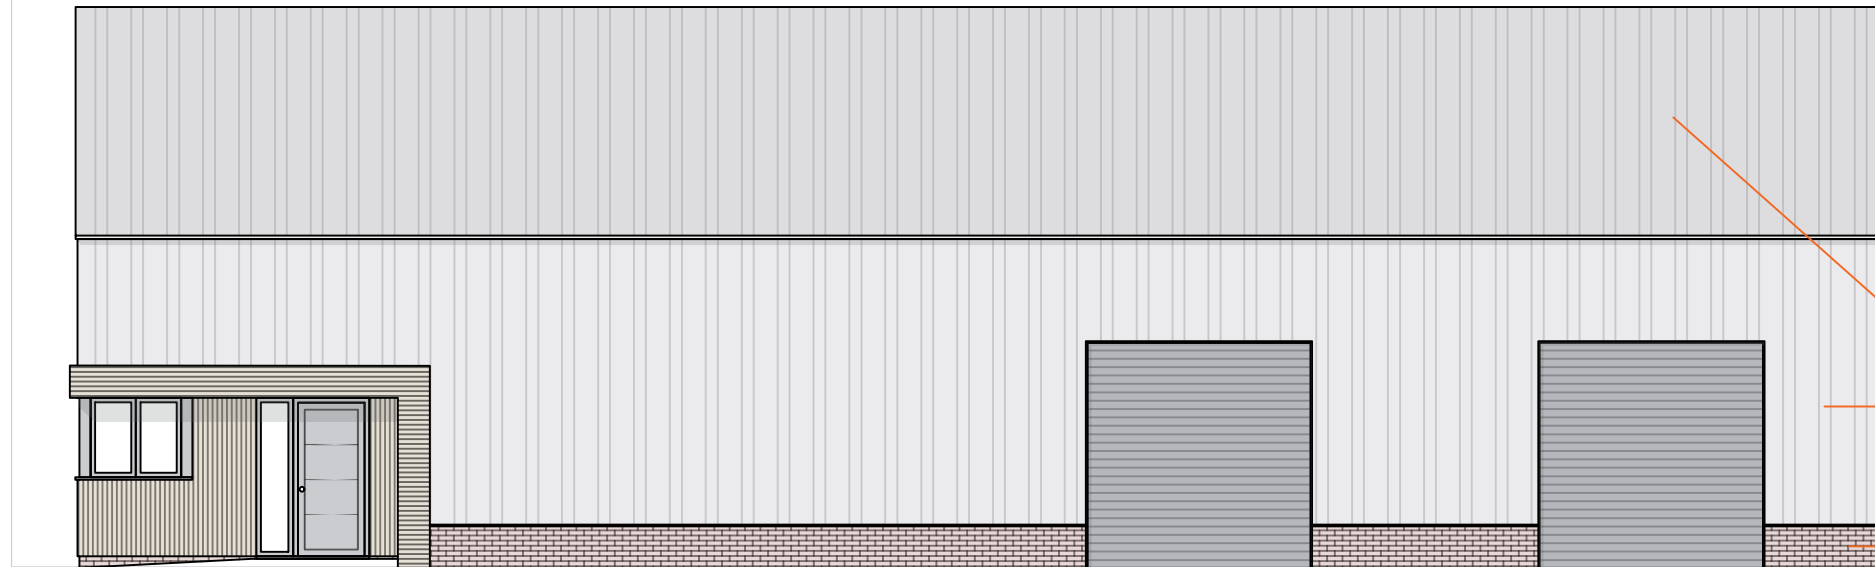

This plan is based on Ordnance Survey basemaps and is subject to survey. Ordnance Survey, (c) Crown Copyright 2022. All rights reserved. Licence number 100022432.

This plan is illustrative for planning purposes only.

0m 2m 4m 6m 8m


Dark grey profiled metal cladding

Stock face brickwork

Side (North East) Elevation




Side (South West) Elevation

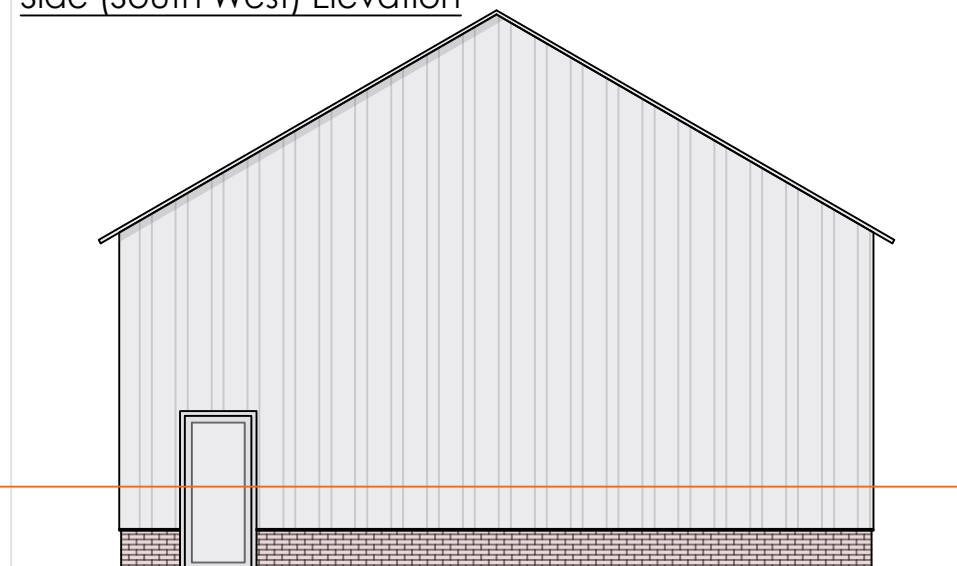

Timber cladding surround and feature

Scale 1:100 @ A3

Front (South East) Elevation

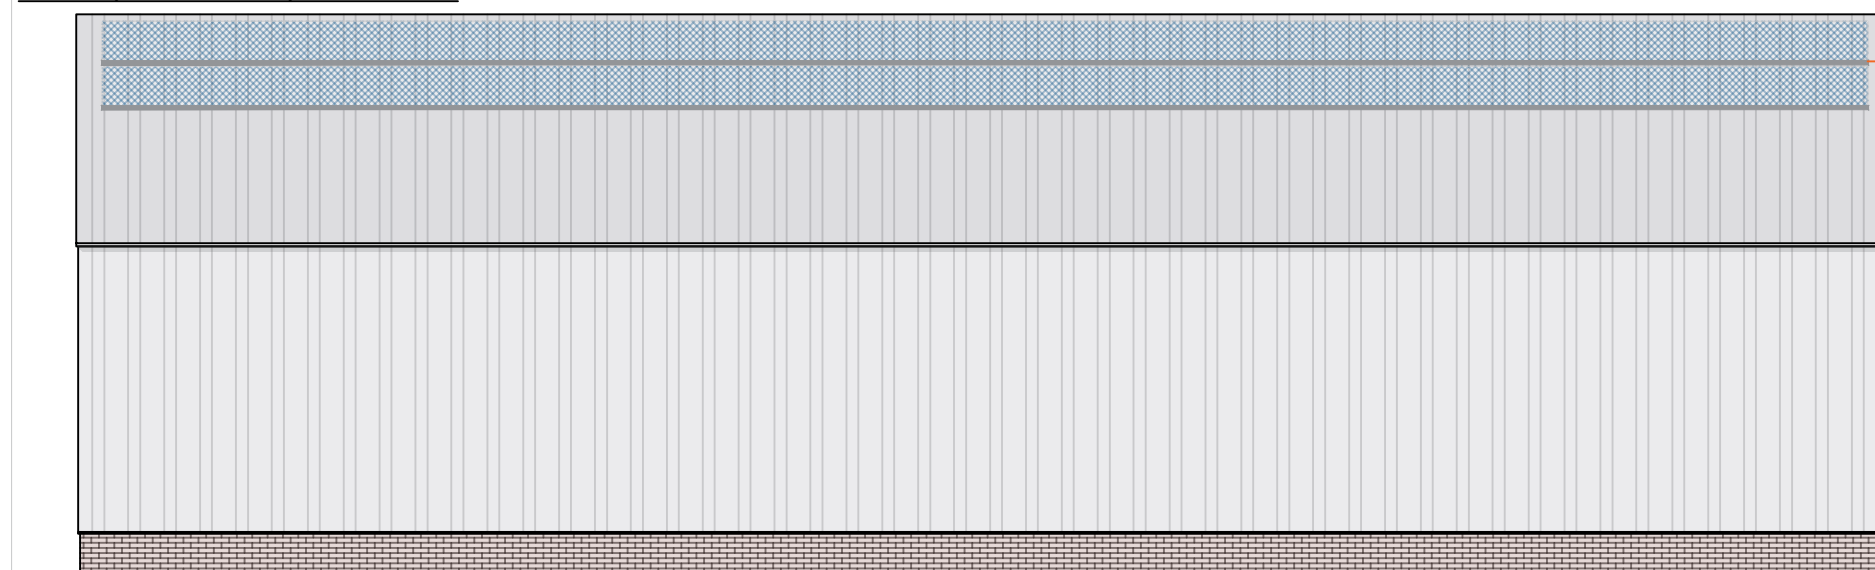

2 KWp Solar PV



ADDRESS: Land at East Horton Golf Course
Mortimers Lane
Fair Oak
Eastleigh

TITLE: Proposed Elevations

Ref. 027-04 006

Date: 20th of December 2023

© Exdell Limited 2023