


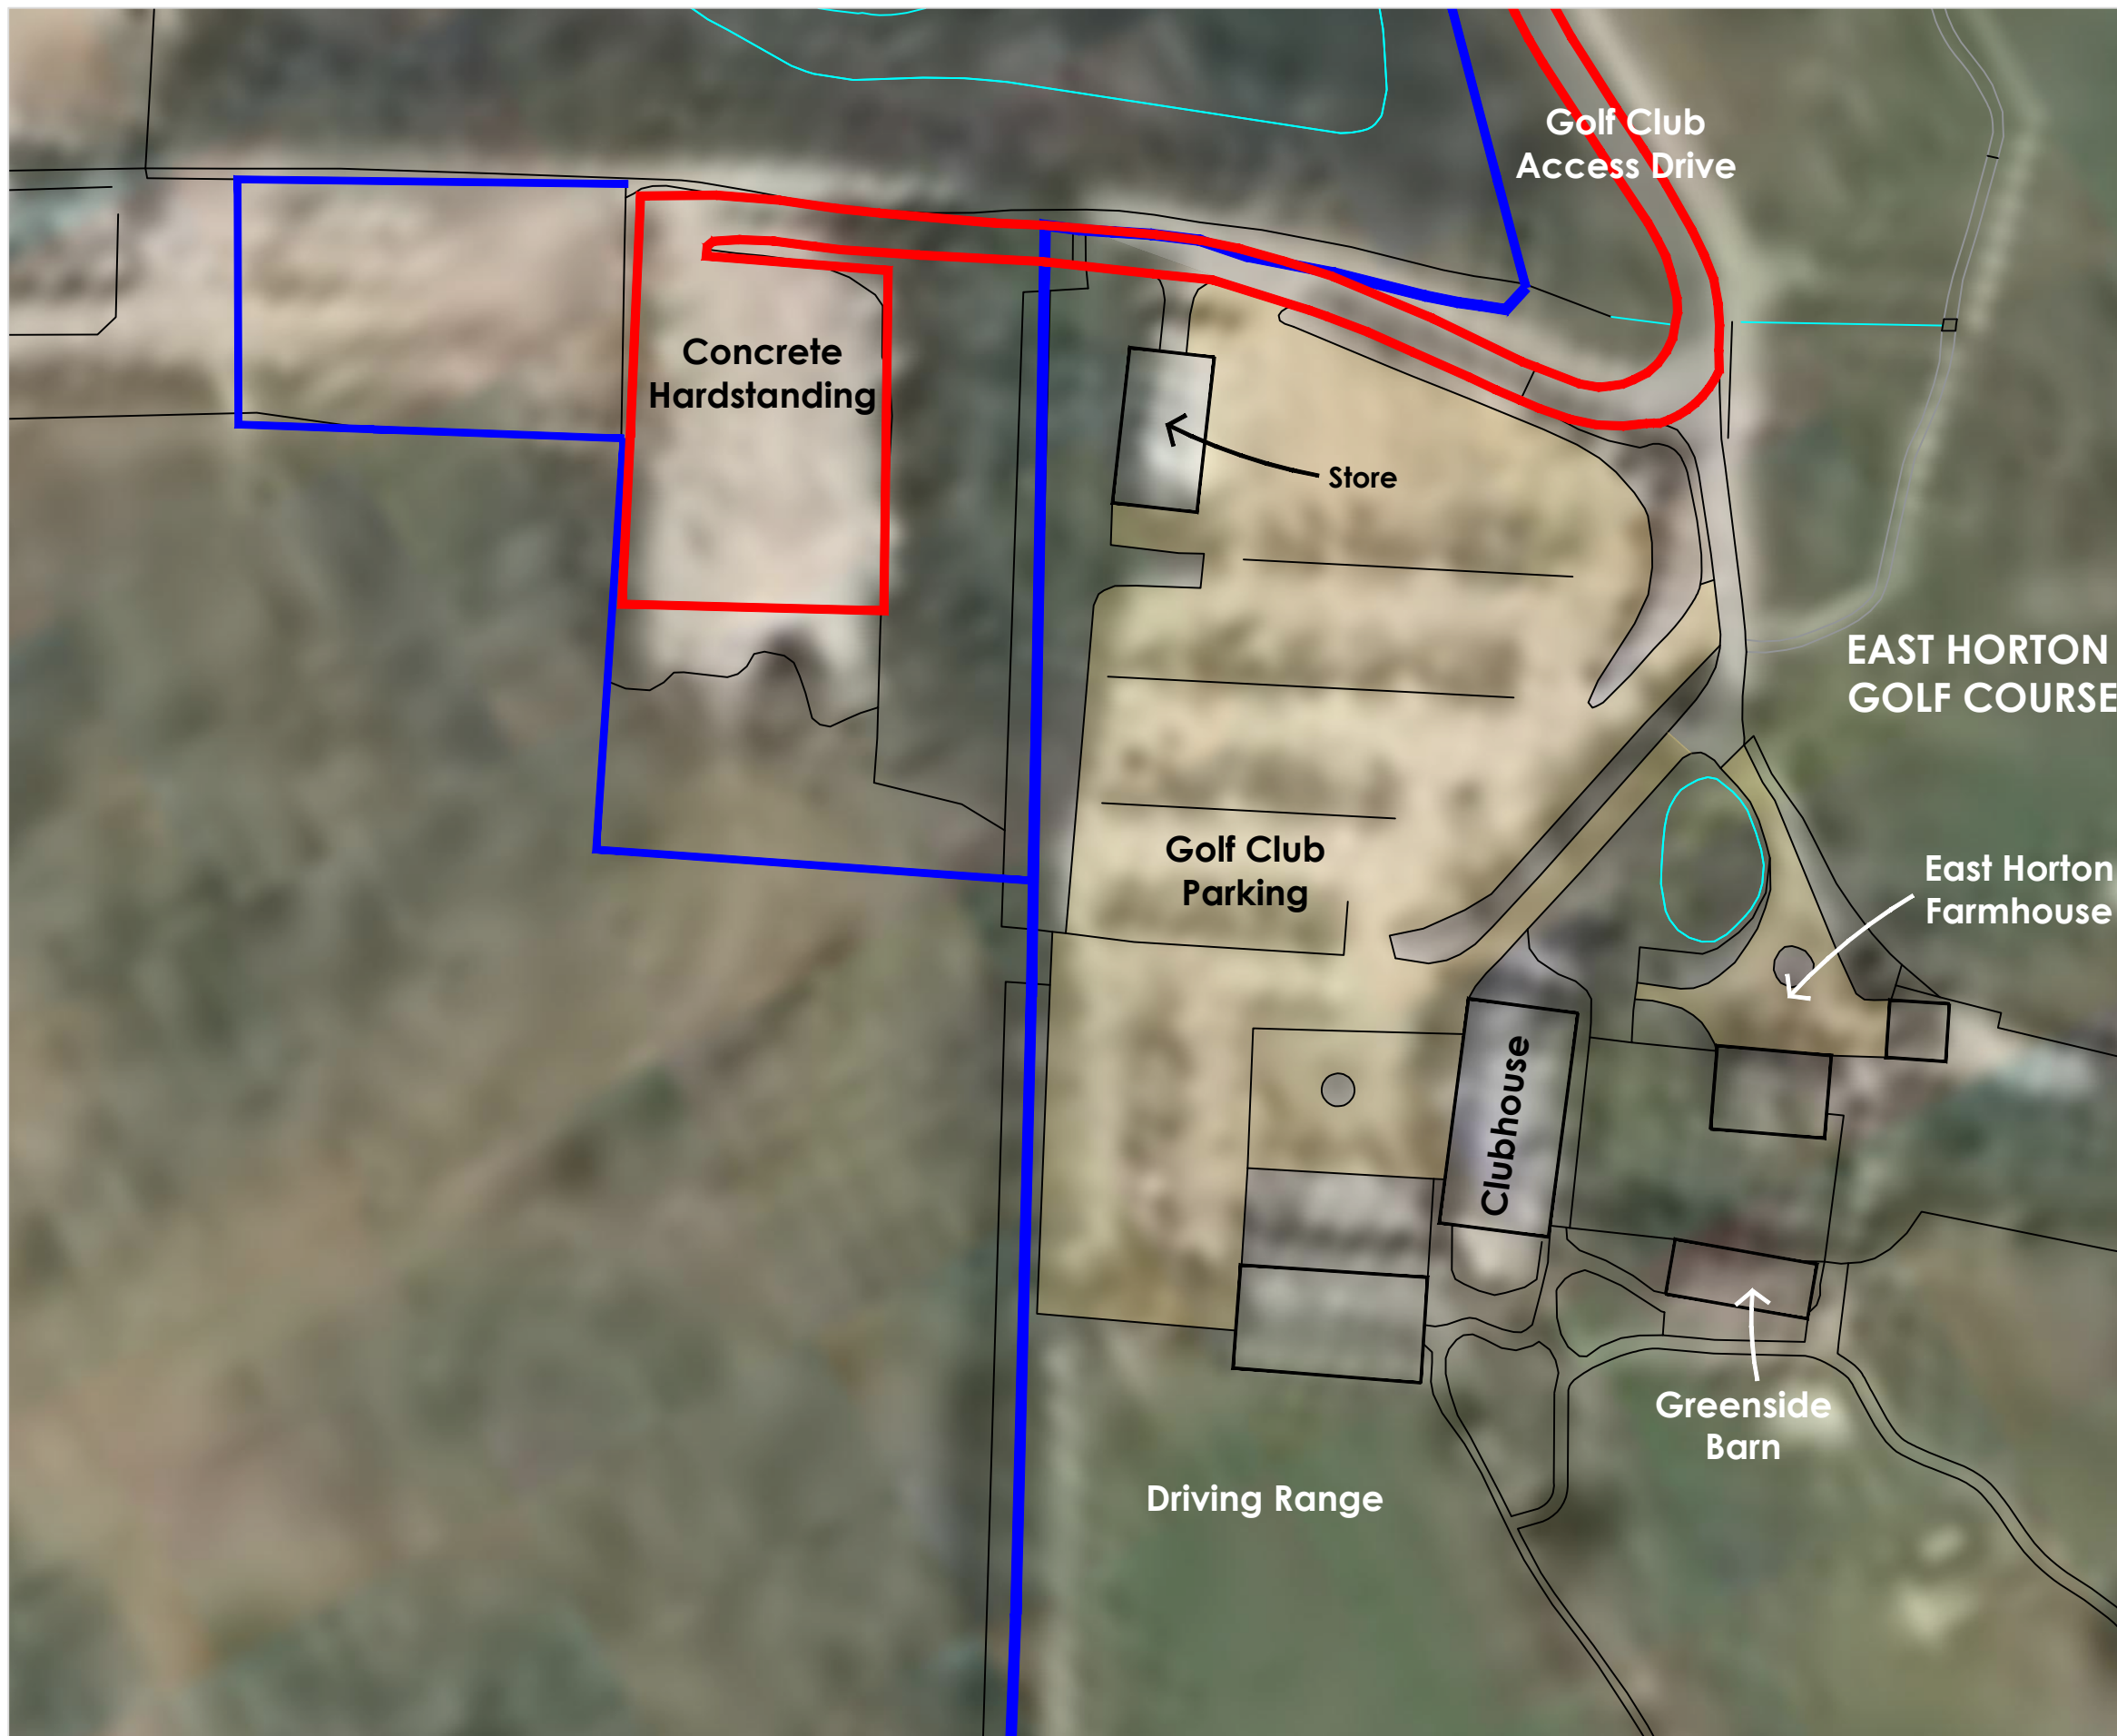

This plan is based on Ordnance Survey basemaps and is subject to survey. Ordnance Survey, (c) Crown Copyright 2022. All rights reserved. Licence number 100022432.

This plan is illustrative for planning purposes only.

0m 20m 40m 60m 80m



Scale 1:1,000 @ A3



ADDRESS: Land at East Horton Golf Course
Mortimers Lane
Fair Oak
Eastleigh

TITLE: Existing Site Plan

Ref. 027-04 002

Date: 20th of December 2023

© Exdell Limited 2023