


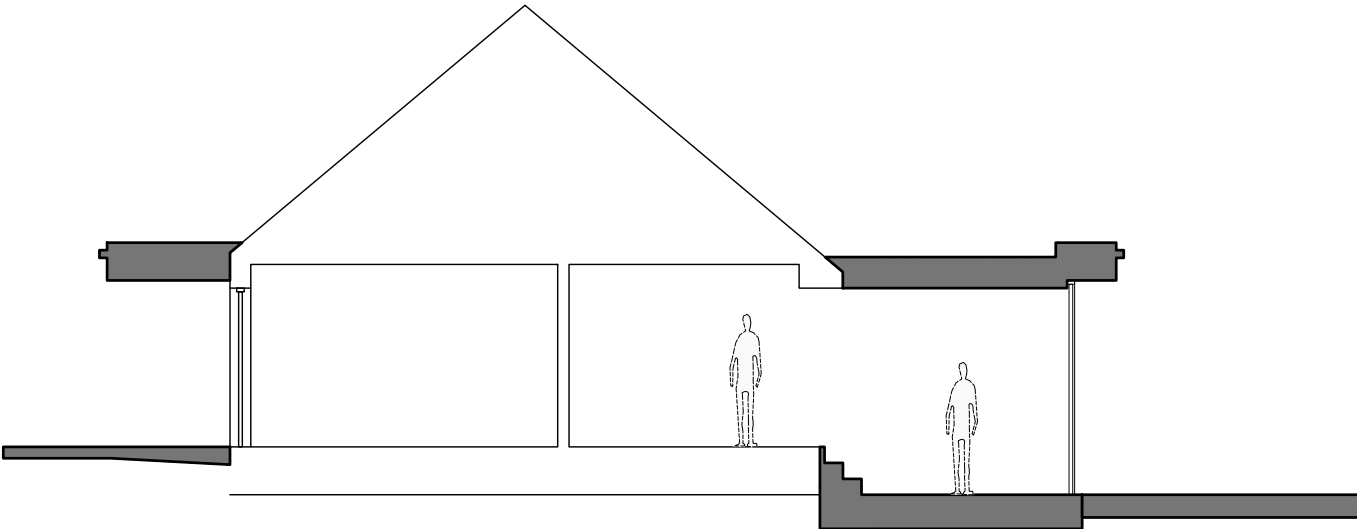


1 proposed section
scale 1:100 @ A3

preliminary

this drawing is not for
construction
this drawing is the
property of:
dwell design

revisions
-/-

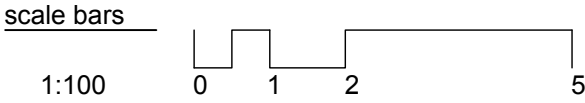

scale
1:100 @ A3

job name
46 satchell lane



date
august 2023

job number
23020

drawing number
(sk)08

drawing name
proposed section

status
preliminary

revision
-