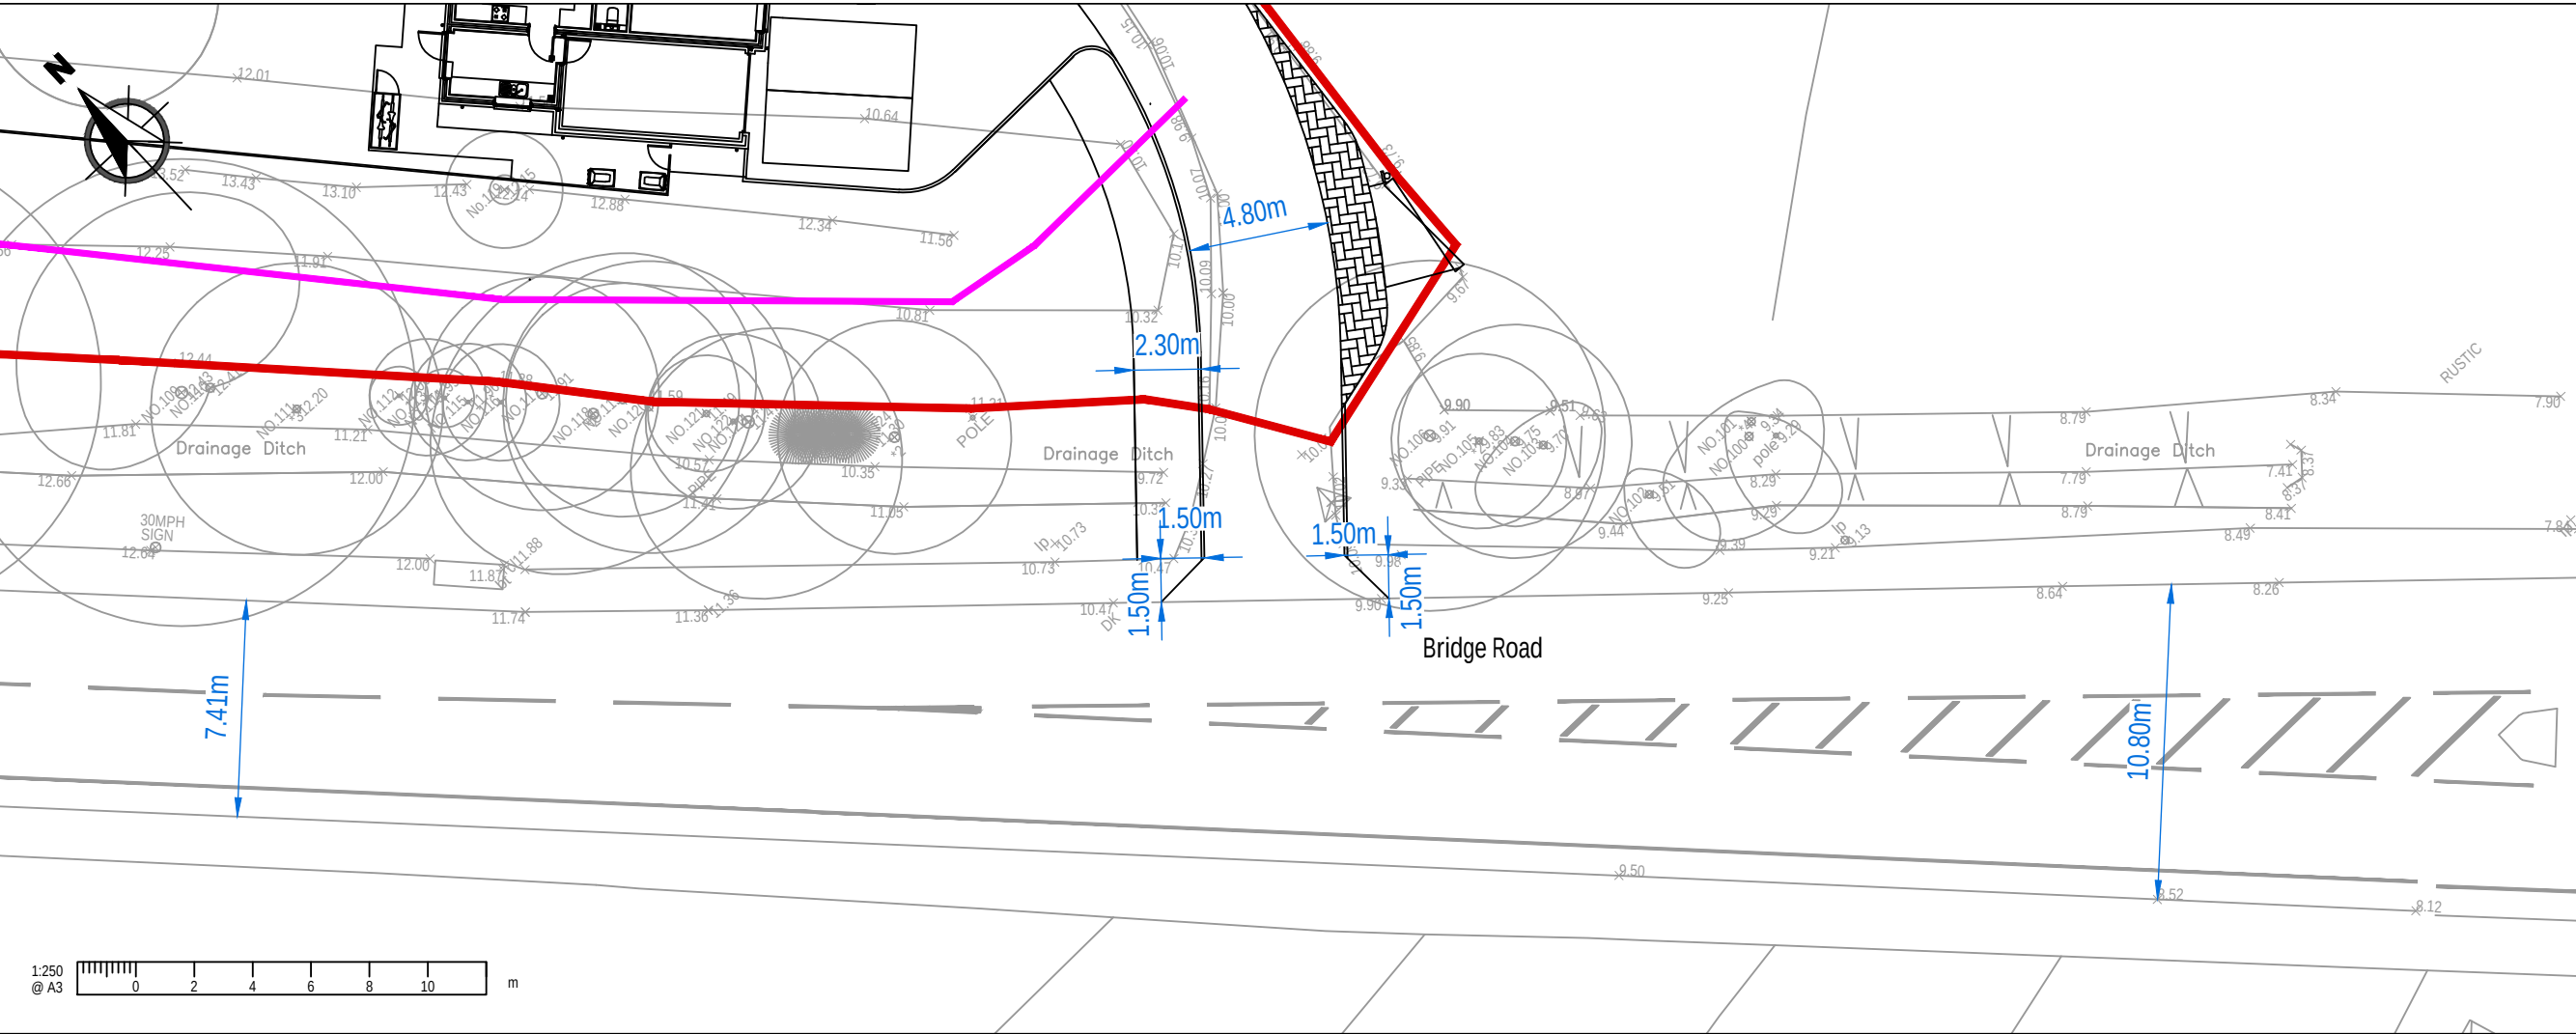


NOTES

1. This drawing is to be read in conjunction with all other Bright Plan drawings, and with all relevant Architect's and Engineer's drawings and specification. Any discrepancies found are to be reported immediately to the Engineer.

2. Bright Plan accepts no responsibility for inaccuracies in data provided by third parties such as topographic surveys or Ordnance Survey mapping.

3. Do not scale, work to figured dimensions only. All dimensions are in millimeters unless noted otherwise and all levels are in metres from the topographic survey datum.

4. Any information given regarding existing underground services is given in good faith after consultation with the relevant authority, however accuracy is not certain.

-Legend-

Application Boundary

Public Highway

Existing Road Markings

SGN Pipe

Visibility Splay

Emergence splay

D	Revised Layout	13/12/2023
C	Revised Layout	22/11/2023
B	Revised Layout	18/07/2023
A	Gas Pipes	09/12/2022
-	Original Issue	11/11/2022
Rev.	Amendments	Date

BRIGHT PLAN

Transport Planning and Civil Engineering Consultants

Unit 2, West Barn, Norton Lane, Chichester, West Sussex, PO20 3AF

Tel: 0333 358 3270 Email: enquiries@bpcivils.co.uk

www.bpcivils.co.uk

Drawing Status	Final						
Client	Capital Homes (Southern) Ltd						
Project	Oak Lodge, Bursledon, Southampton						
Drawing Title	Access Overview and Visibility Splays						
Scale	As Shown	Date	Dec 23	Drawn By	SMO	Checked By	ALB
Drawing No.	2022-6493-001				Rev.	D	