


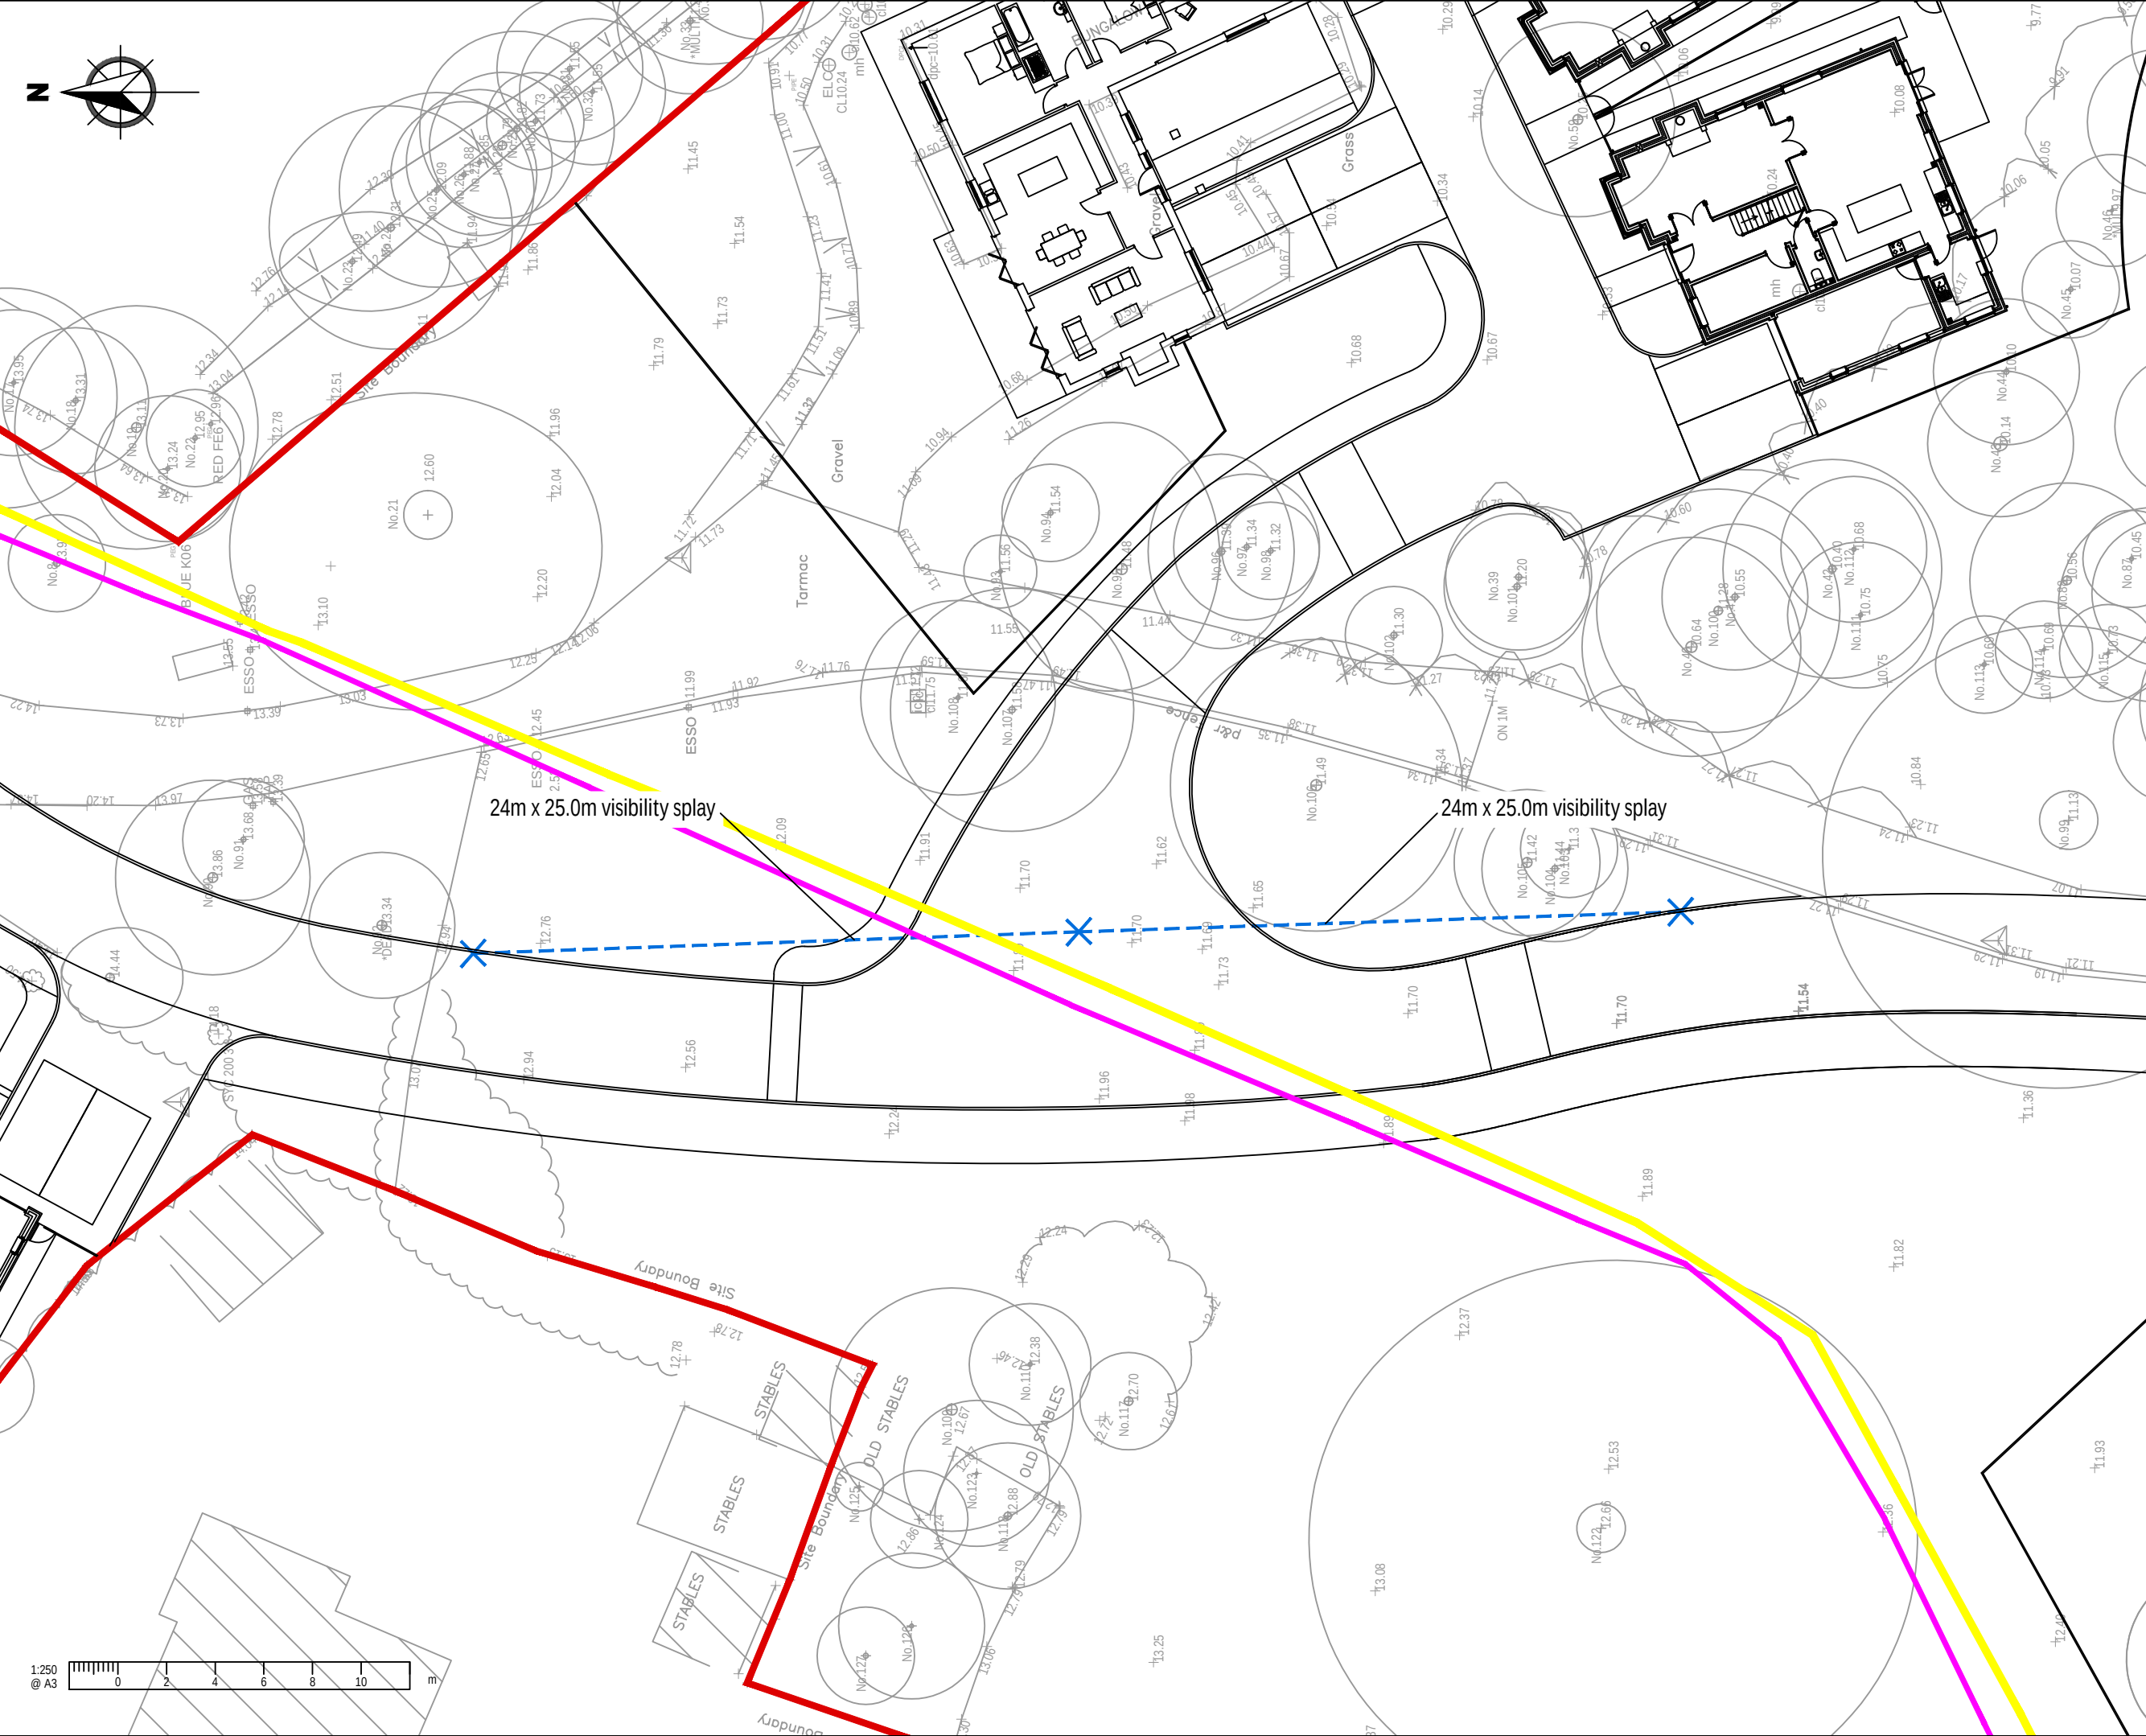

NOTES

A3

1. This drawing is to be read in conjunction with all other Bright Plan drawings, and with all relevant Architect's and Engineer's drawings and specification. Any discrepancies found are to be reported immediately to the Engineer.
2. Bright Plan accepts no responsibility for inaccuracies in data provided by third parties such as topographic surveys or Ordnance Survey mapping.
3. Do not scale, work to figured dimensions only. All dimensions are in millimeters unless noted otherwise and all levels are in metres from the topographic survey datum.
4. Any information given regarding existing underground services is given in good faith after consultation with the relevant authority, however accuracy is not certain.

-Legend-

- Application Boundary
- Existing Road
- Markings
- SGN Pipe
- Esso Pipe
- Priority Junction Visibility Splay

C	Revised Layout	13/12/2023
B	Revised Layout	22/11/2023
A	Gas Pipe	09/12/2022
-	Original Issue	11/11/2022
Rev.	Amendments	Date



BRIGHT PLAN
Transport Planning and Civil Engineering Consultants
Unit 2, West Barn, Norton Lane, Chichester, West Sussex, PO20 3AF
Tel: 0333 358 3270 Email: enquiries@bpcivils.co.uk
www.bpcivils.co.uk

Drawing Status	Final		
Client	Capital Homes (Southen) Ltd		
Project	Oak Lodge, Bursledon, Southampton		
Drawing Title	Internal Junction Visibility Splay		
Scale	1:250	Date	Dec 23
Drawn By	SMO	Checked By	ALB
Drawing No.	2022-6493-006		Rev. C