




Existing Elevation-Left side

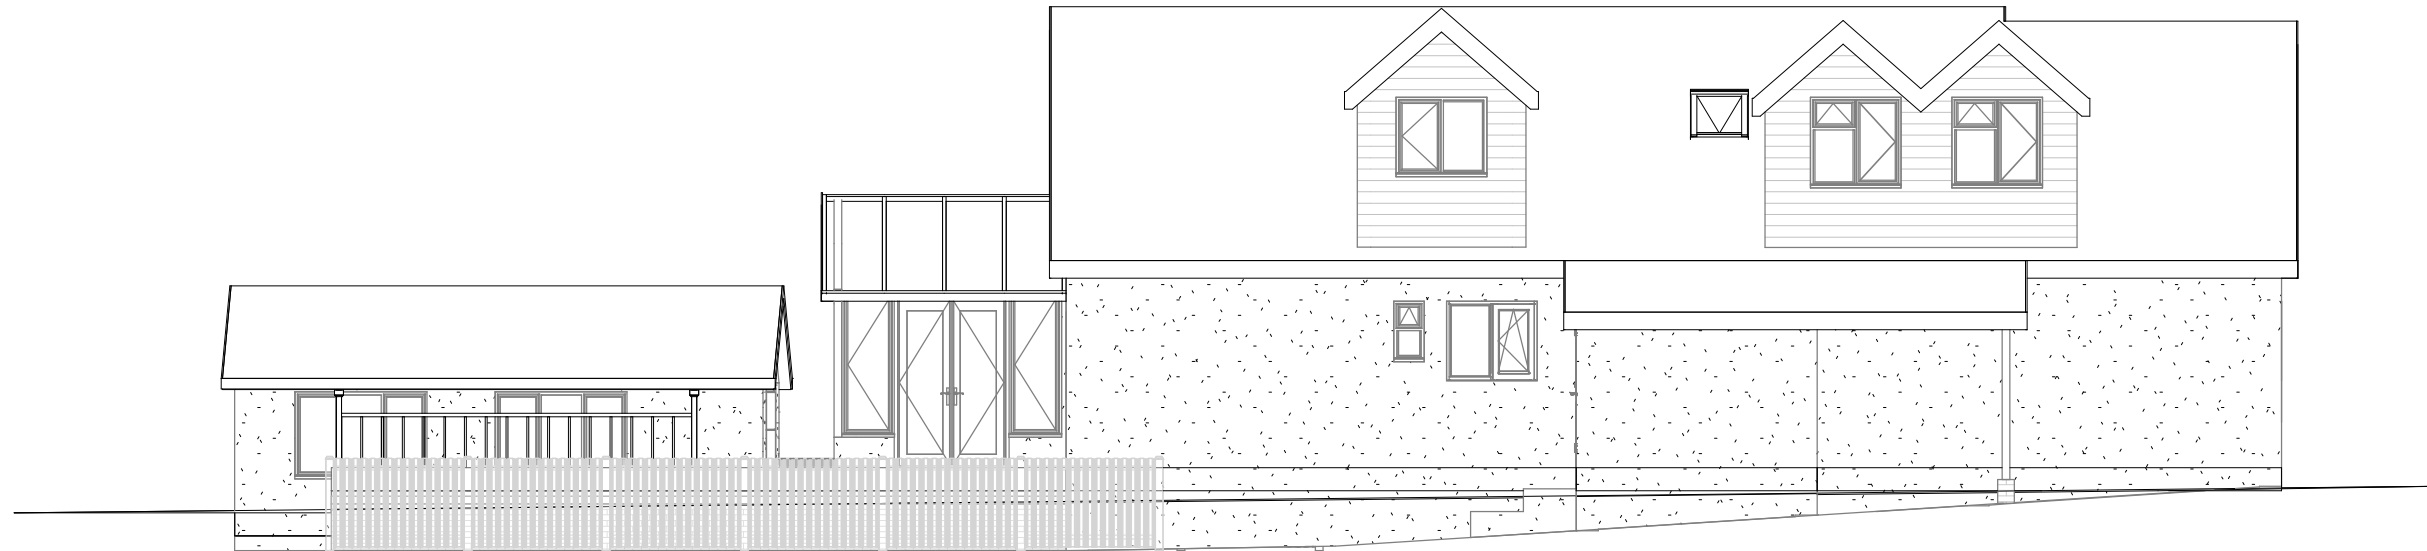

Proposed Elevation-Left side

pd

parkers
executive
design

1:500

50

1:200

20

1:100

10

1:50

5

All measurement to be checked on site prior to any comment

Parkers Design Limited - The Studio @ 90, PO9 2PR

www.pexd.co.uk - info@parkersdesign.com - 07776 008822

PROJECT	38 Yardley Road SO30 0HQ	CLIENT				Taylor	
		Date	Issue Date		Scale (@ A3)	1 : 100	
SHEET	Elevations-Left side	Drawn by	SW	DRAWING NUMBER			REV
		Checked by	SR	P 6			