
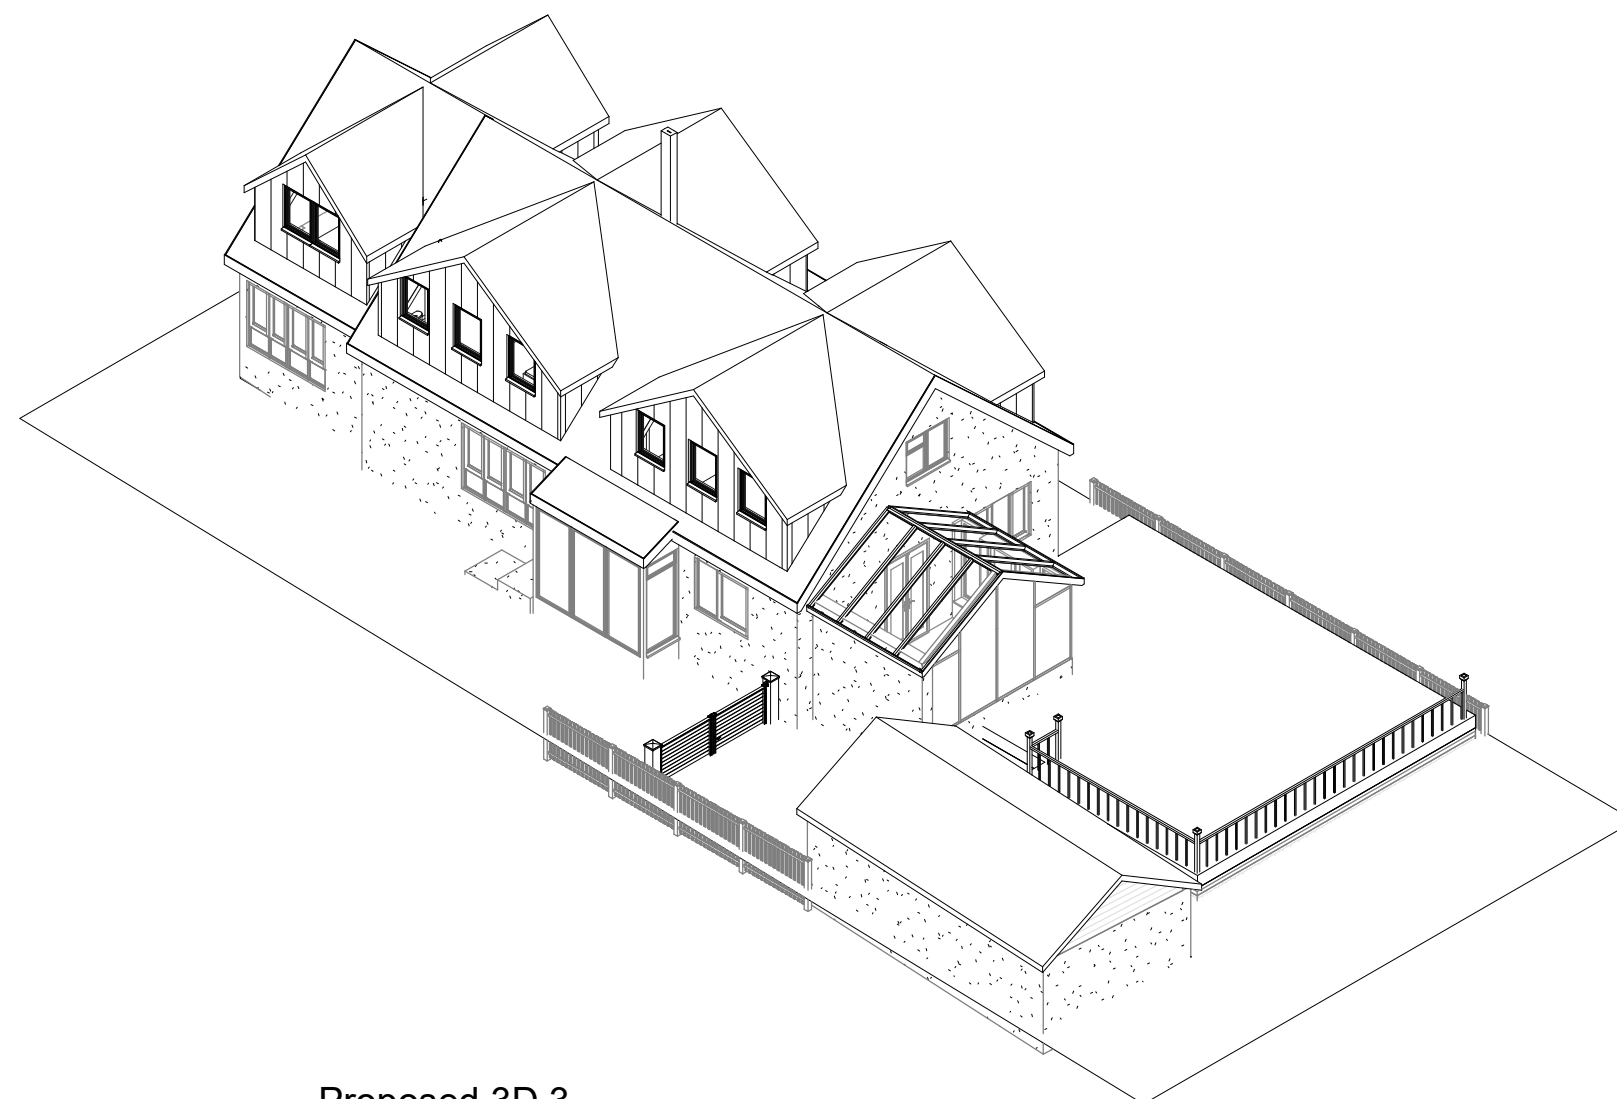


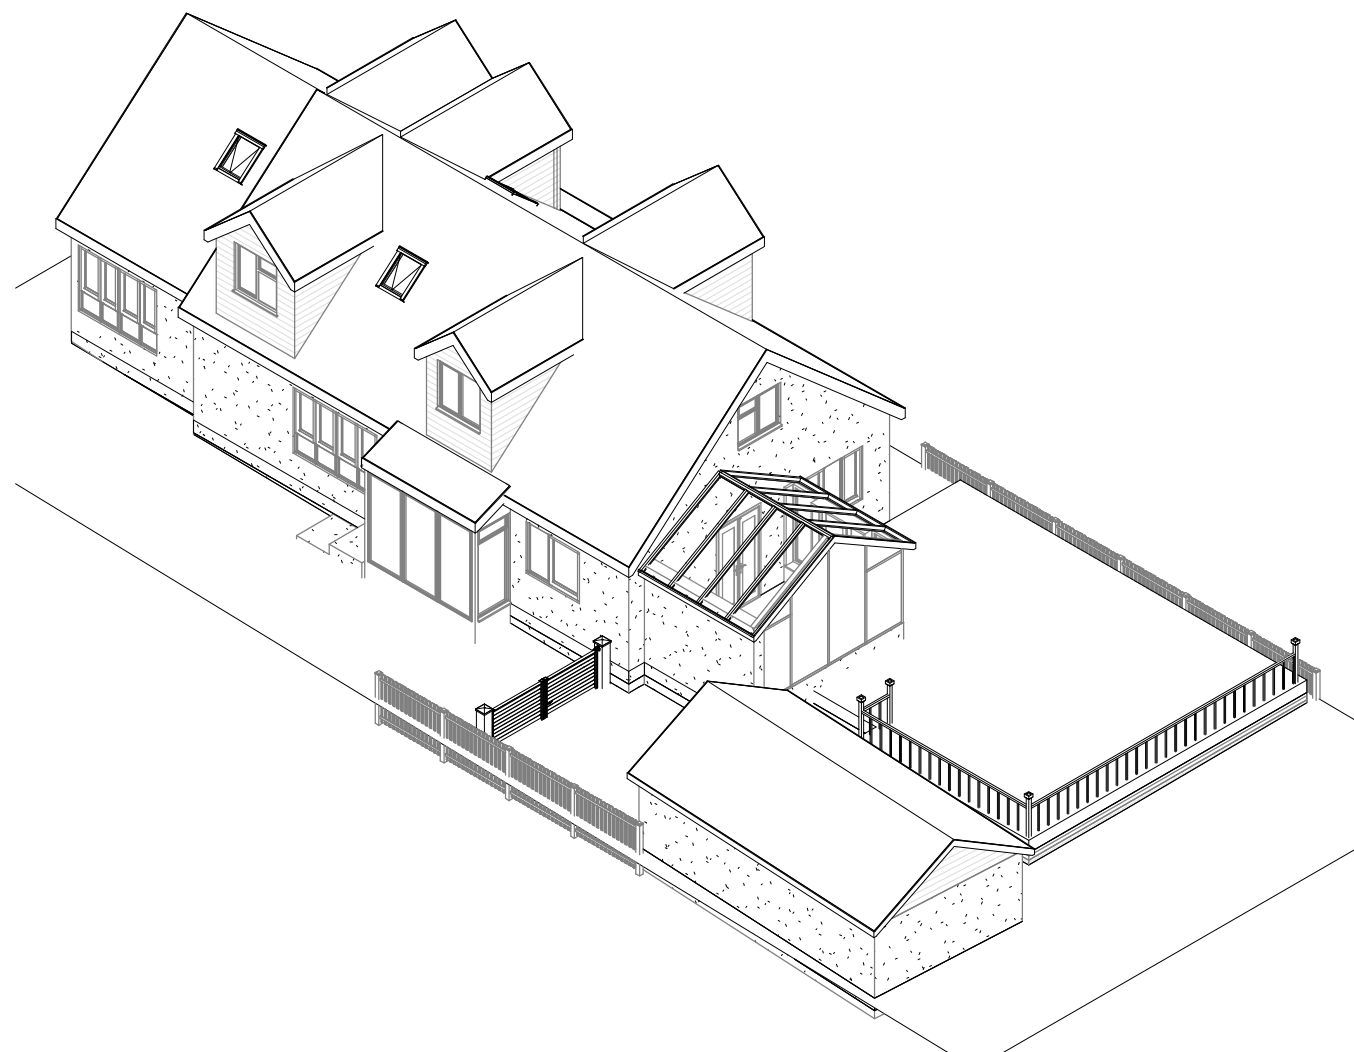

|       |  |    |
|-------|--|----|
| 1:500 |  | 50 |
| 1:200 |  | 20 |
| 1:100 |  | 10 |
| 1:50  |  | 5  |

Parkers Design Limited - The Studio @ 90, PO9 2PR [www.pexd.co.uk](http://www.pexd.co.uk) - [info@parkersdesign.com](mailto:info@parkersdesign.com) - 07776 008822

|         |                             |                  |            |                |     |
|---------|-----------------------------|------------------|------------|----------------|-----|
| PROJECT | 38 Yardley Road<br>SO30 0HQ | CLIENT<br>Taylor |            |                |     |
|         |                             | Date             | Issue Date | Scale (@ A3)   |     |
| SHEET   | 3D 3                        | Drawn by         | SW         | DRAWING NUMBER | REV |
|         |                             | Checked by       | SR         | P 9            |     |