


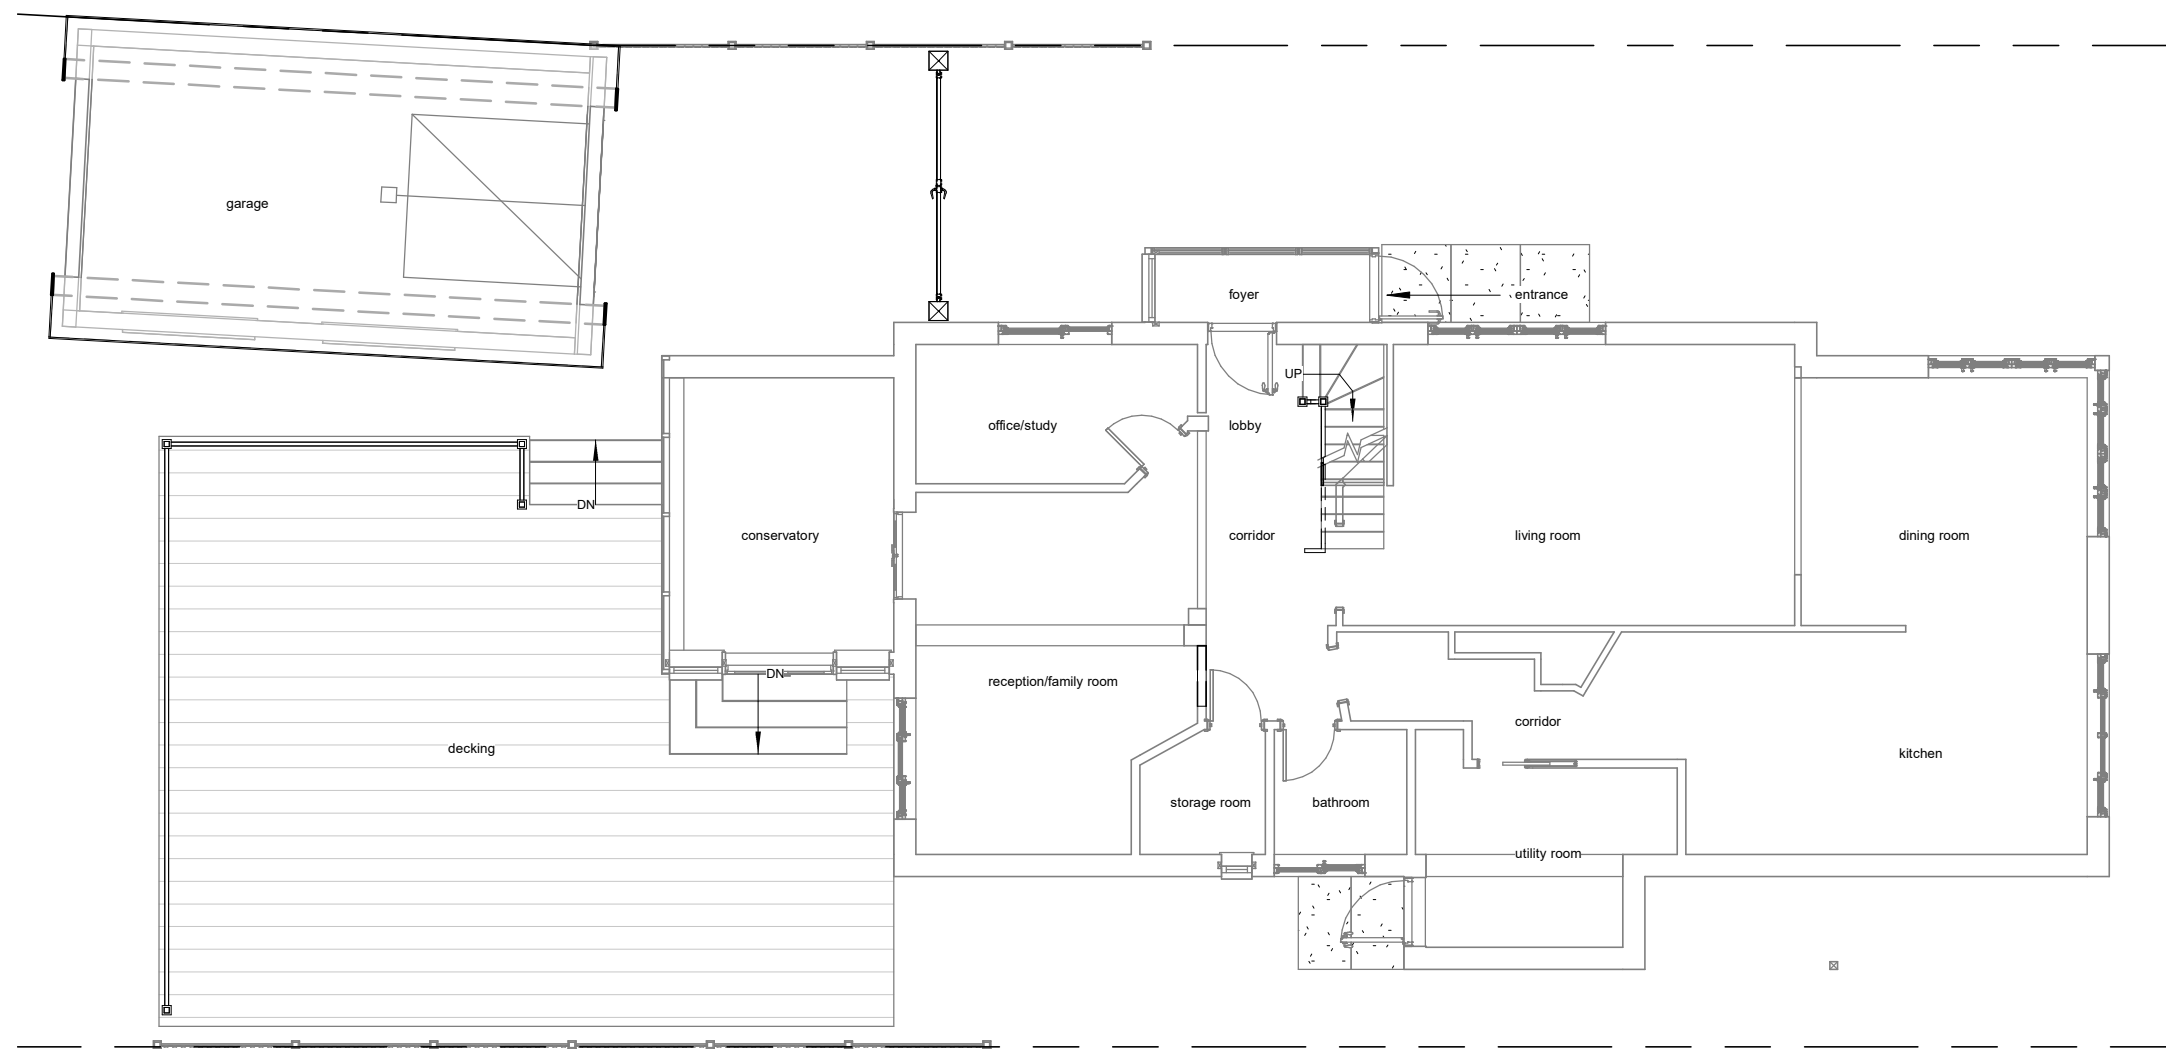

Existing Ground Floor

1:500		50
1:200		20
1:100		10
1:50		5

All measurement to be checked on site prior to any commenment

Parkers Design Limited - The Studio @ 90, PO9 2PR

www.pexd.co.uk - info@parkersdesign.com - 07776 008822

PROJECT	38 Yardley Road SO30 0HQ		CLIENT			Taylor		
			Date		Issue Date	Scale (@ A3)	1 : 100	
SHEET	Existing Ground Floor		Drawn by		SW	DRAWING NUMBER		REV
			Checked by		SR	P 1		