

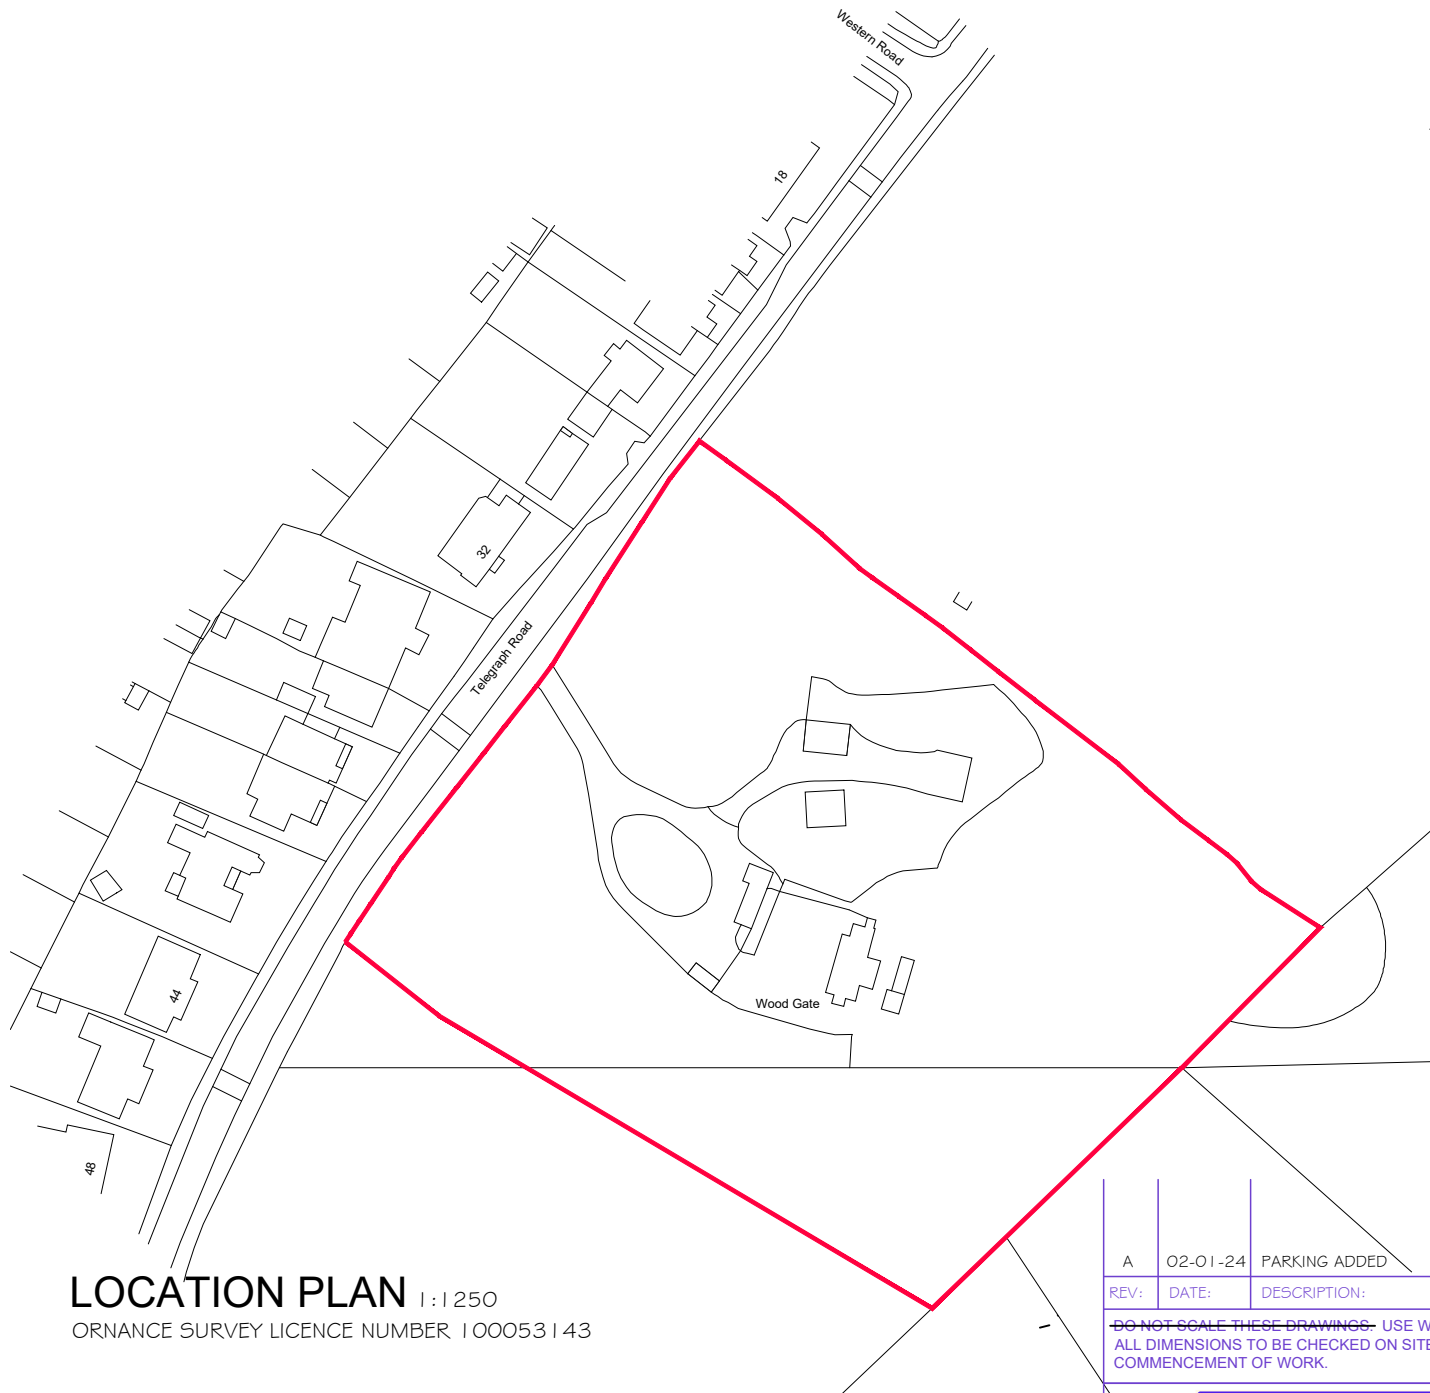


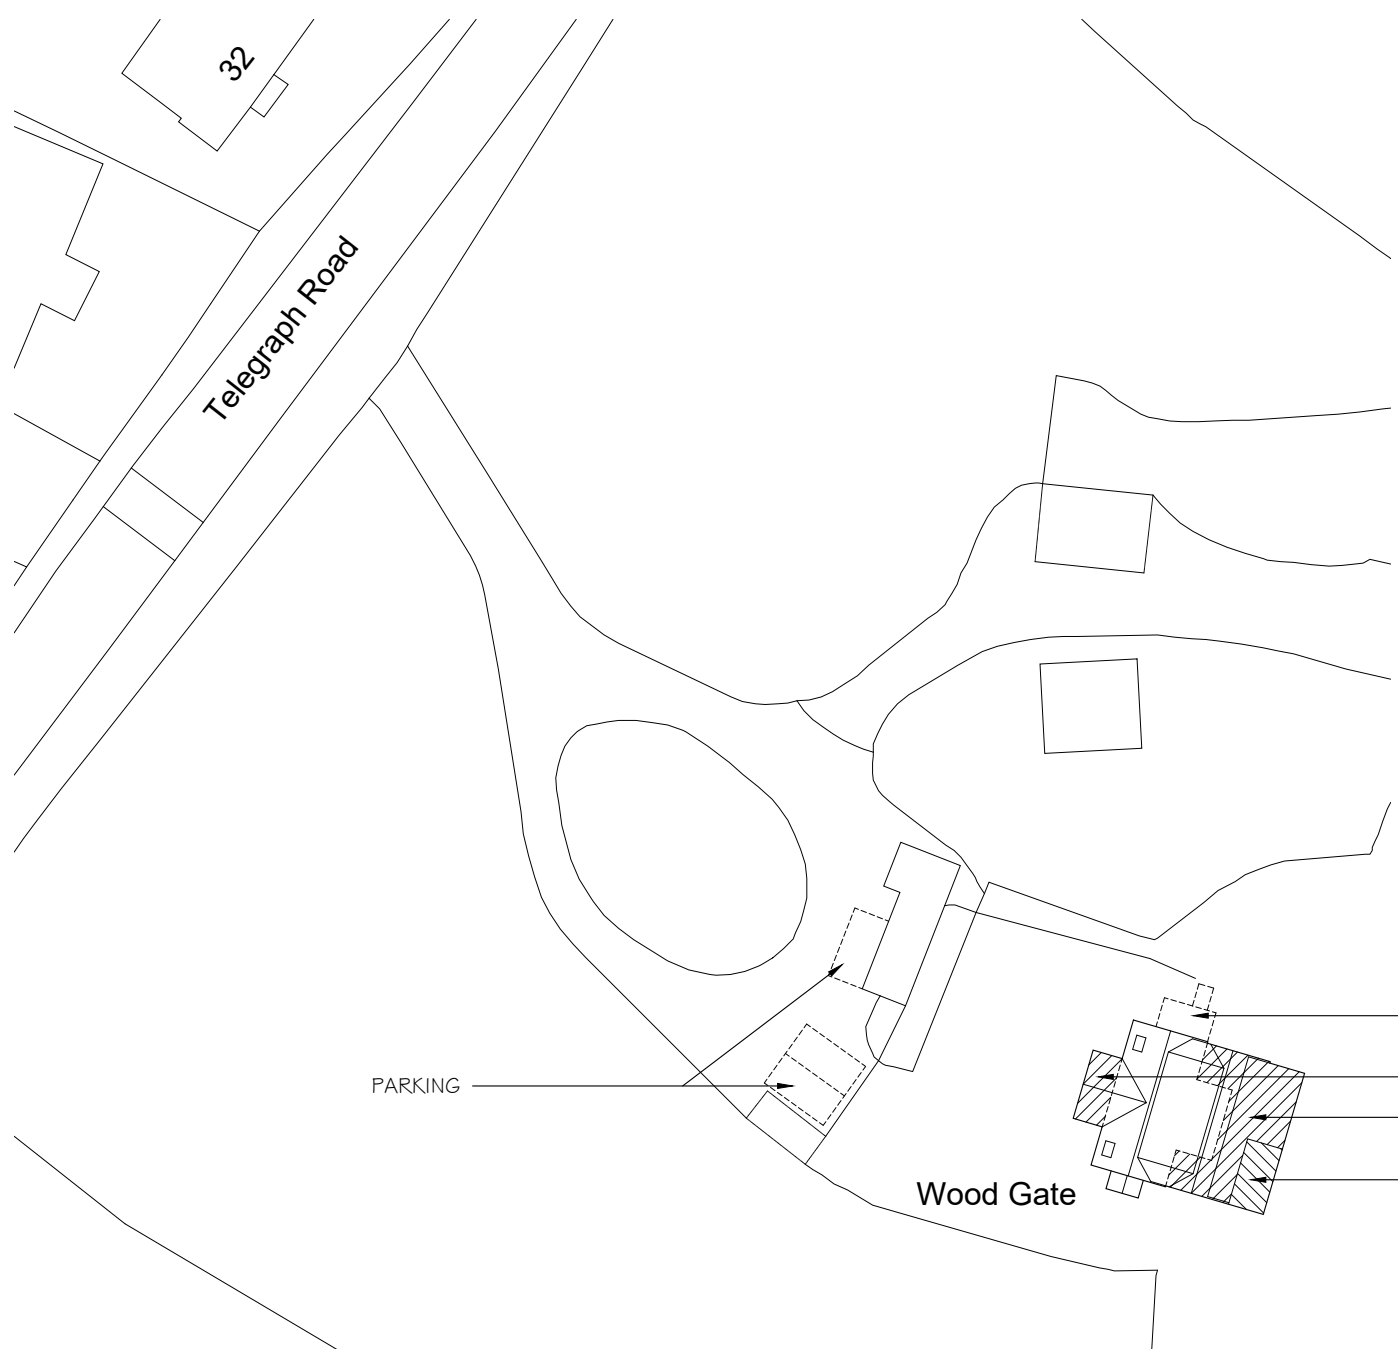

LOCATION PLAN 1:1250
ORNANCE SURVEY LICENCE NUMBER 100053143

A	02-01-24	PARKING ADDED
REV:	DATE:	DESCRIPTION:
DO NOT SCALE THESE DRAWINGS. USE WRITTEN DIMENSIONS ONLY. ALL DIMENSIONS TO BE CHECKED ON SITE PRIOR TO COMMENCEMENT OF WORK.		

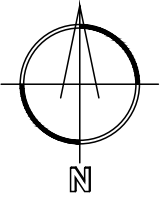

LOCATON & BLOCK PLAN



7 TELEGRAPH ROAD
WEST END
SOUTHAMPTON
SO30 3EH

DATE: OCT 23	SCALE @ A3: 1:1250, 1:500	REVISION
DRAWING NO. 506.05		A

PARKING

Wood Gate

- AREAS REMOVED
- TWO STOREY FRONT ADDITION
- TWO STOREY REAR ADDITION
- SINGLE STOREY REAR ADDITION

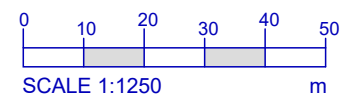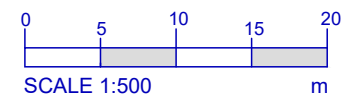

BLOCK PLAN 1:500