



Plan

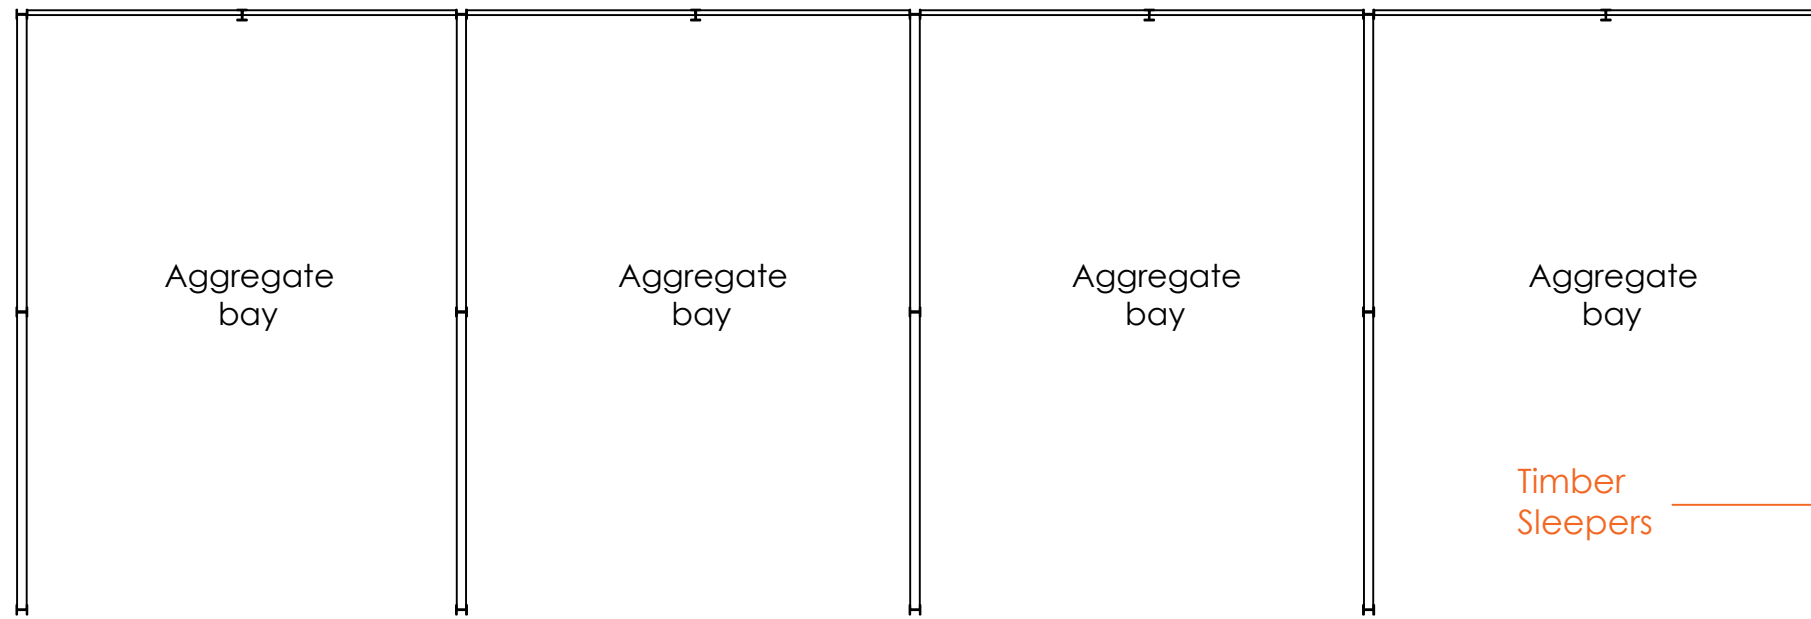


This plan is based on Ordnance Survey basemaps and is subject to survey. Ordnance Survey, (c) Crown Copyright 2022. All rights reserved. Licence number 100022432.

This plan is illustrative for planning purposes only.

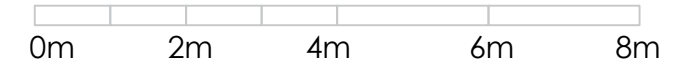


Timber Sleepers


'I' section Steel Column

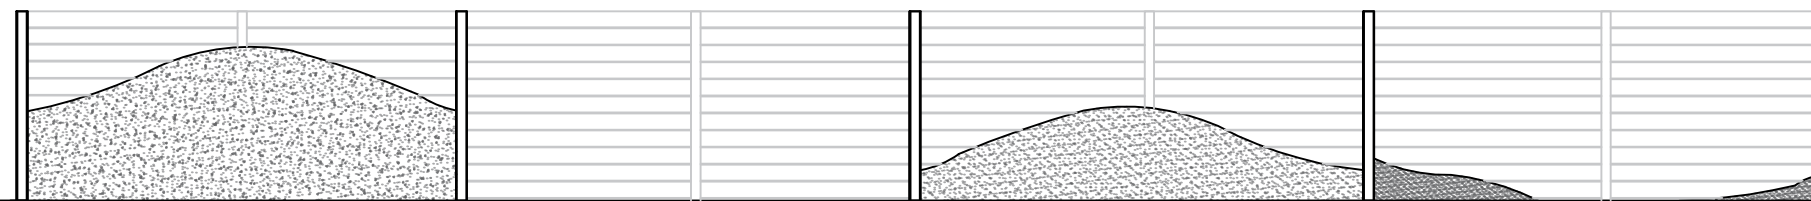

Front (South East) Elevation

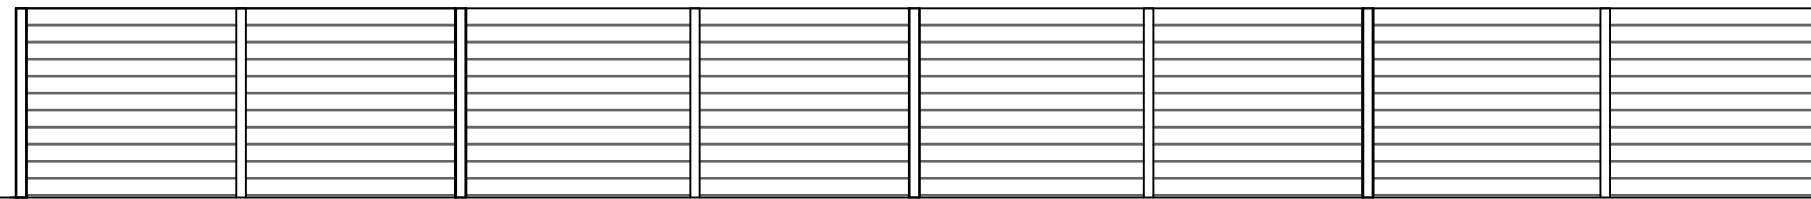

Rear (North West) Elevation

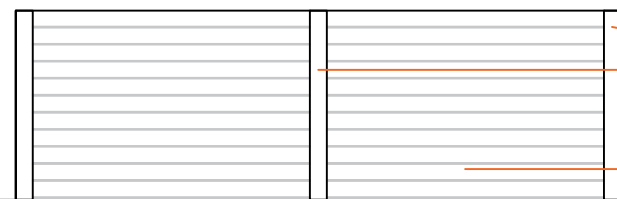

Side (North East and South-West) Elevations

'I' section Steel Column

Timber Sleepers

Scale 1:100 @ A3



ADDRESS: Land at East Horton Golf Course
Mortimers Lane
Fair Oak
Eastleigh

TITLE: Proposed Aggregate Bay

Ref. 027-04 009

Date: 20th of December 2023

© Exdell Limited 2023