


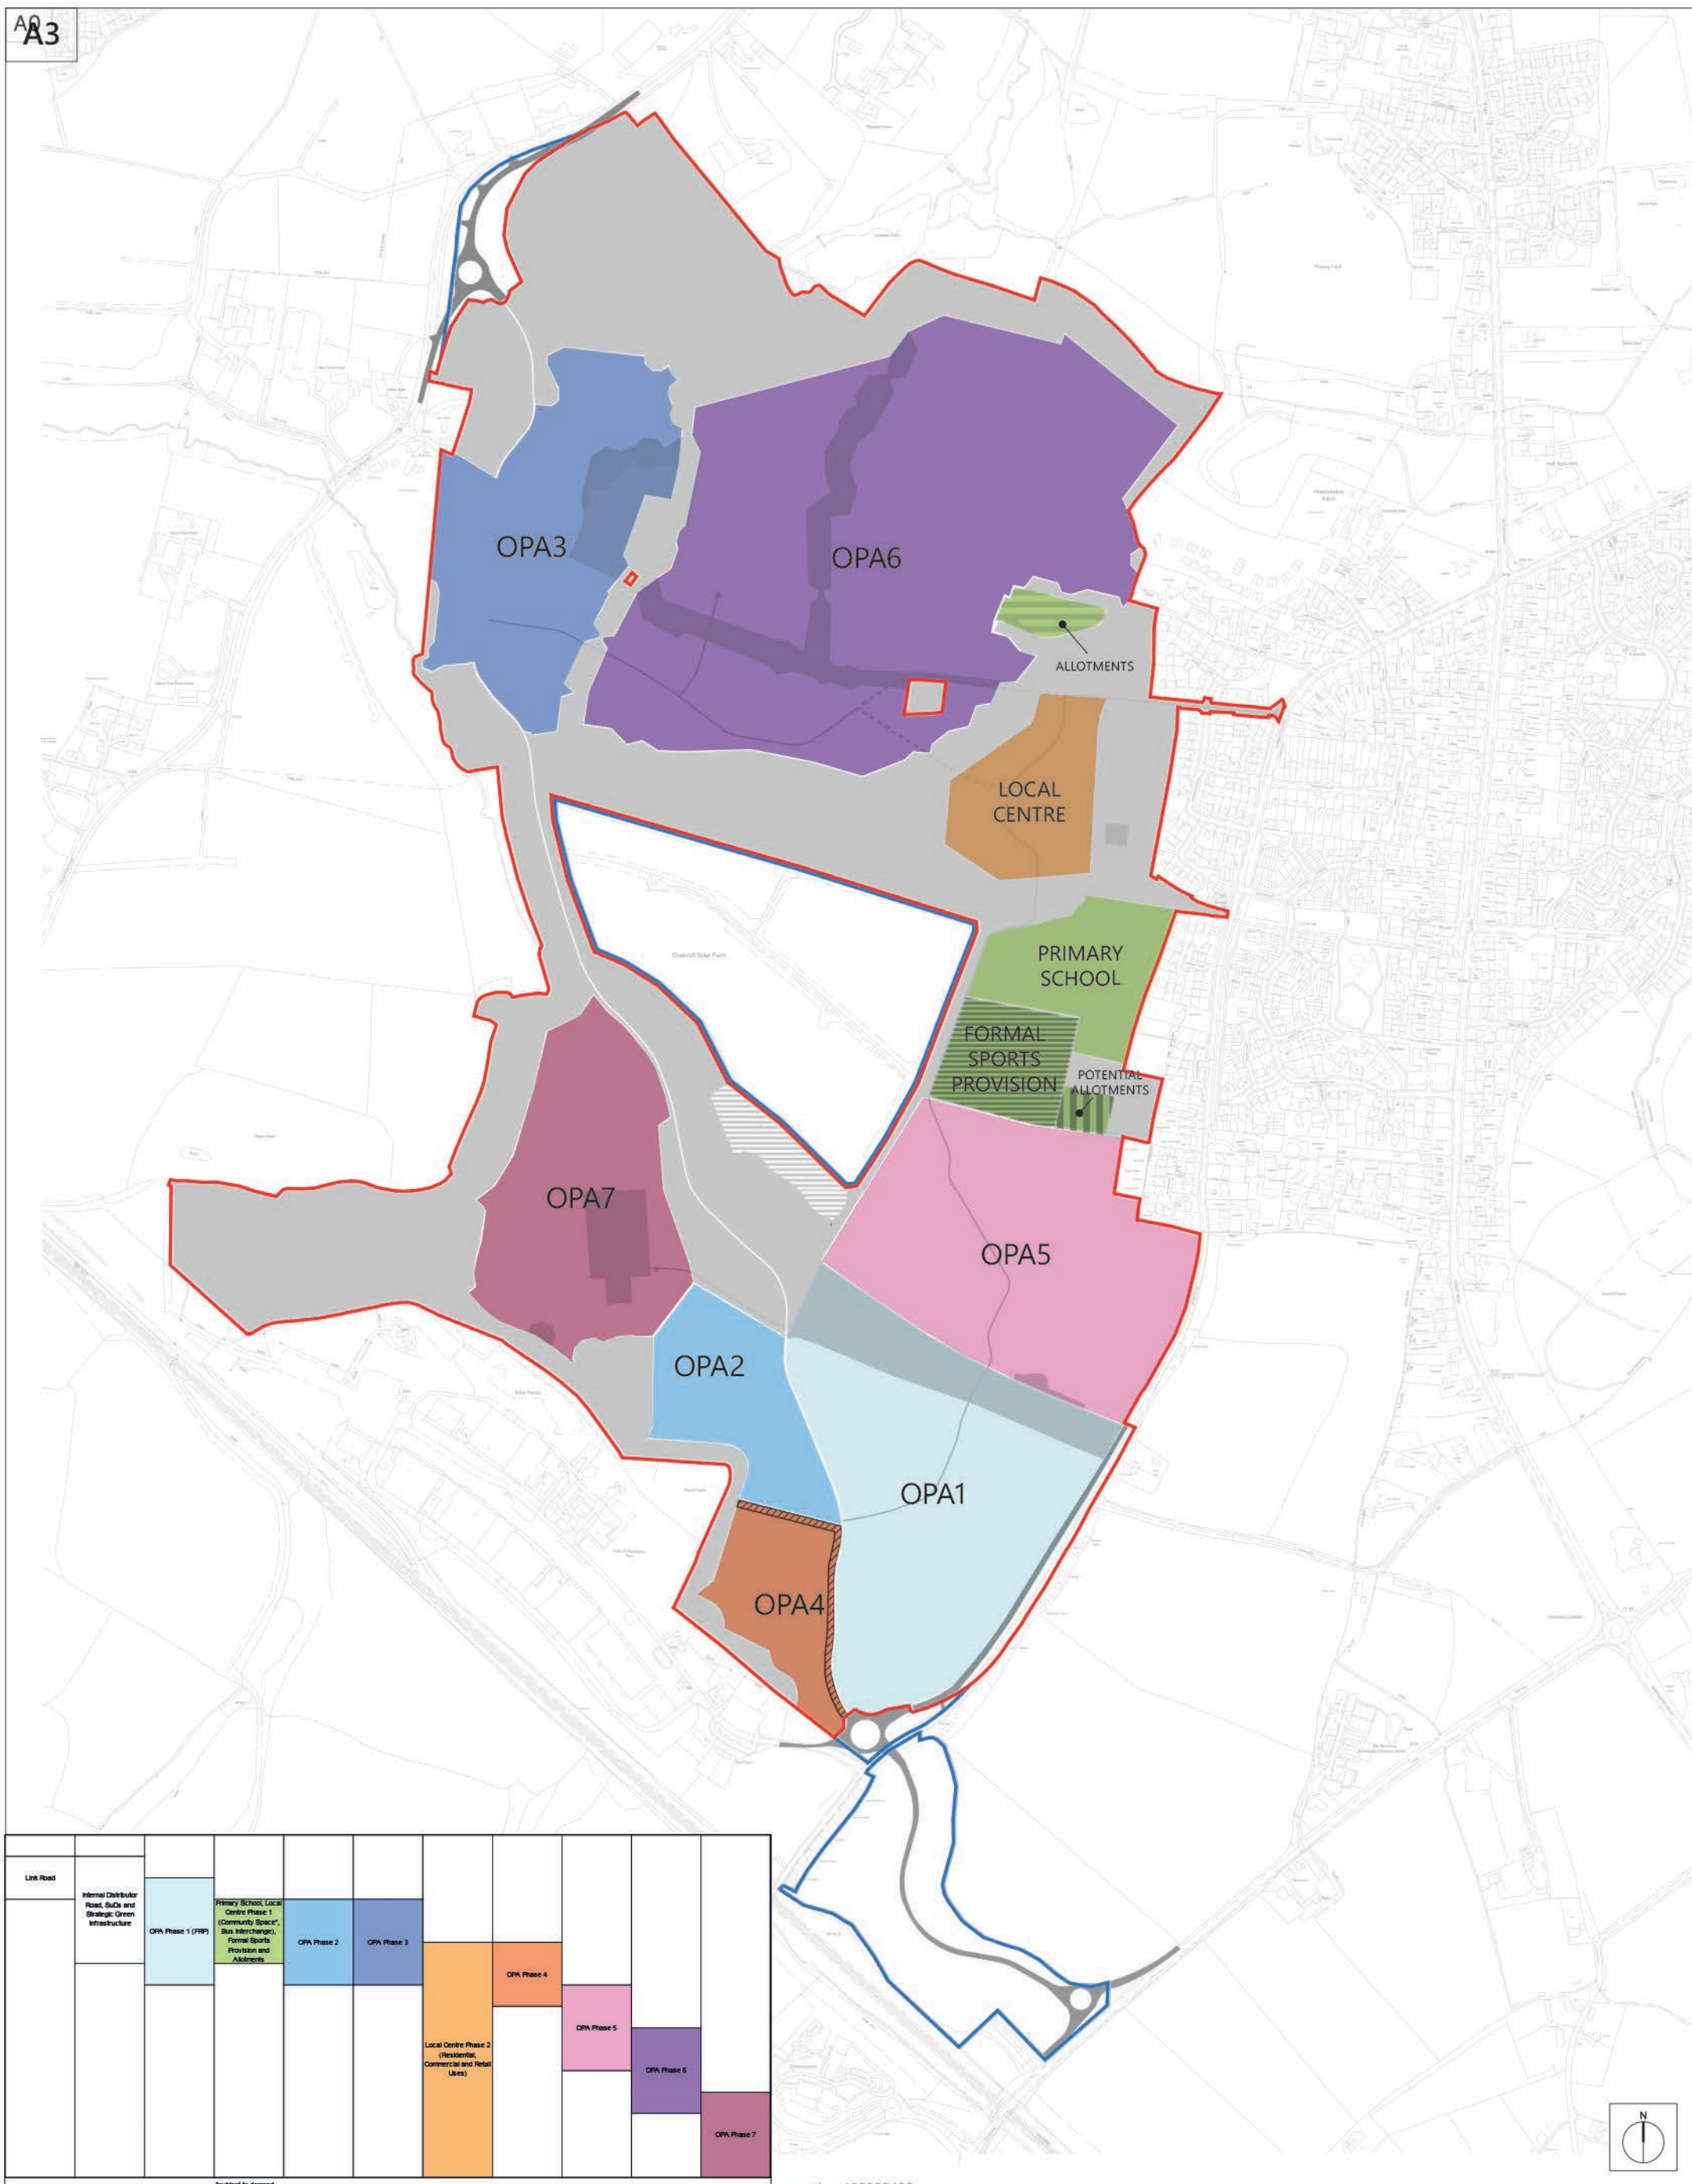

Romsey	Portishead	Camberley
T: 01794 367703	T: 01275 407000	T: 01276 749050
F: 01794 367276	F: 01794 367276	F: 01794 367276

Rev	Description	Date	Au	Ch
P1	Preliminary Issue	20.10.20	GR/SWD	GR
P2	Updated further to client feedback	21.10.20	GR/SWD	GR
P3	Redline amended	30.10.20	GR/kn	GR
P4	Red & blue line added to solar farm, northern employment area extent revised	29.04.21	GR/kn	GR
P5	Title block updated	05.05.21	GR/kn	GR
P6	Blue line amended, additional land for southern allotments revised	06.05.21	GR/kn	GR
P6	Title block updated	27.05.21	GR/kn	

Project ONE HU
Drawing Illustrative Phasing Plan-01

Client	Eastleigh Borough Council				
Job no.	EAST200403			Date	20.10.20
Dwg no.	PHP-01			Rev.	P7
Author	GR/SWD	Checked	GR	Scale	NTS@A3
Status				Office	Romsey

www.thrivearchitects.co.uk

This drawing is the copyright of Thrive Architects Ltd ©. All rights reserved. Ordnance Survey Data © Crown Copyright. All rights reserved. Licence No. 100007359. DO NOT scale from this drawing. Contractors, Sub-contractors and suppliers are to check all relevant dimensions and levels of the site and building before commencing any shop drawings or building work. Any discrepancies should be recorded to the Architect. Where applicable this drawing is to be read in conjunction with the Consultants' drawings.

Project ONE HORTON HEATH

