


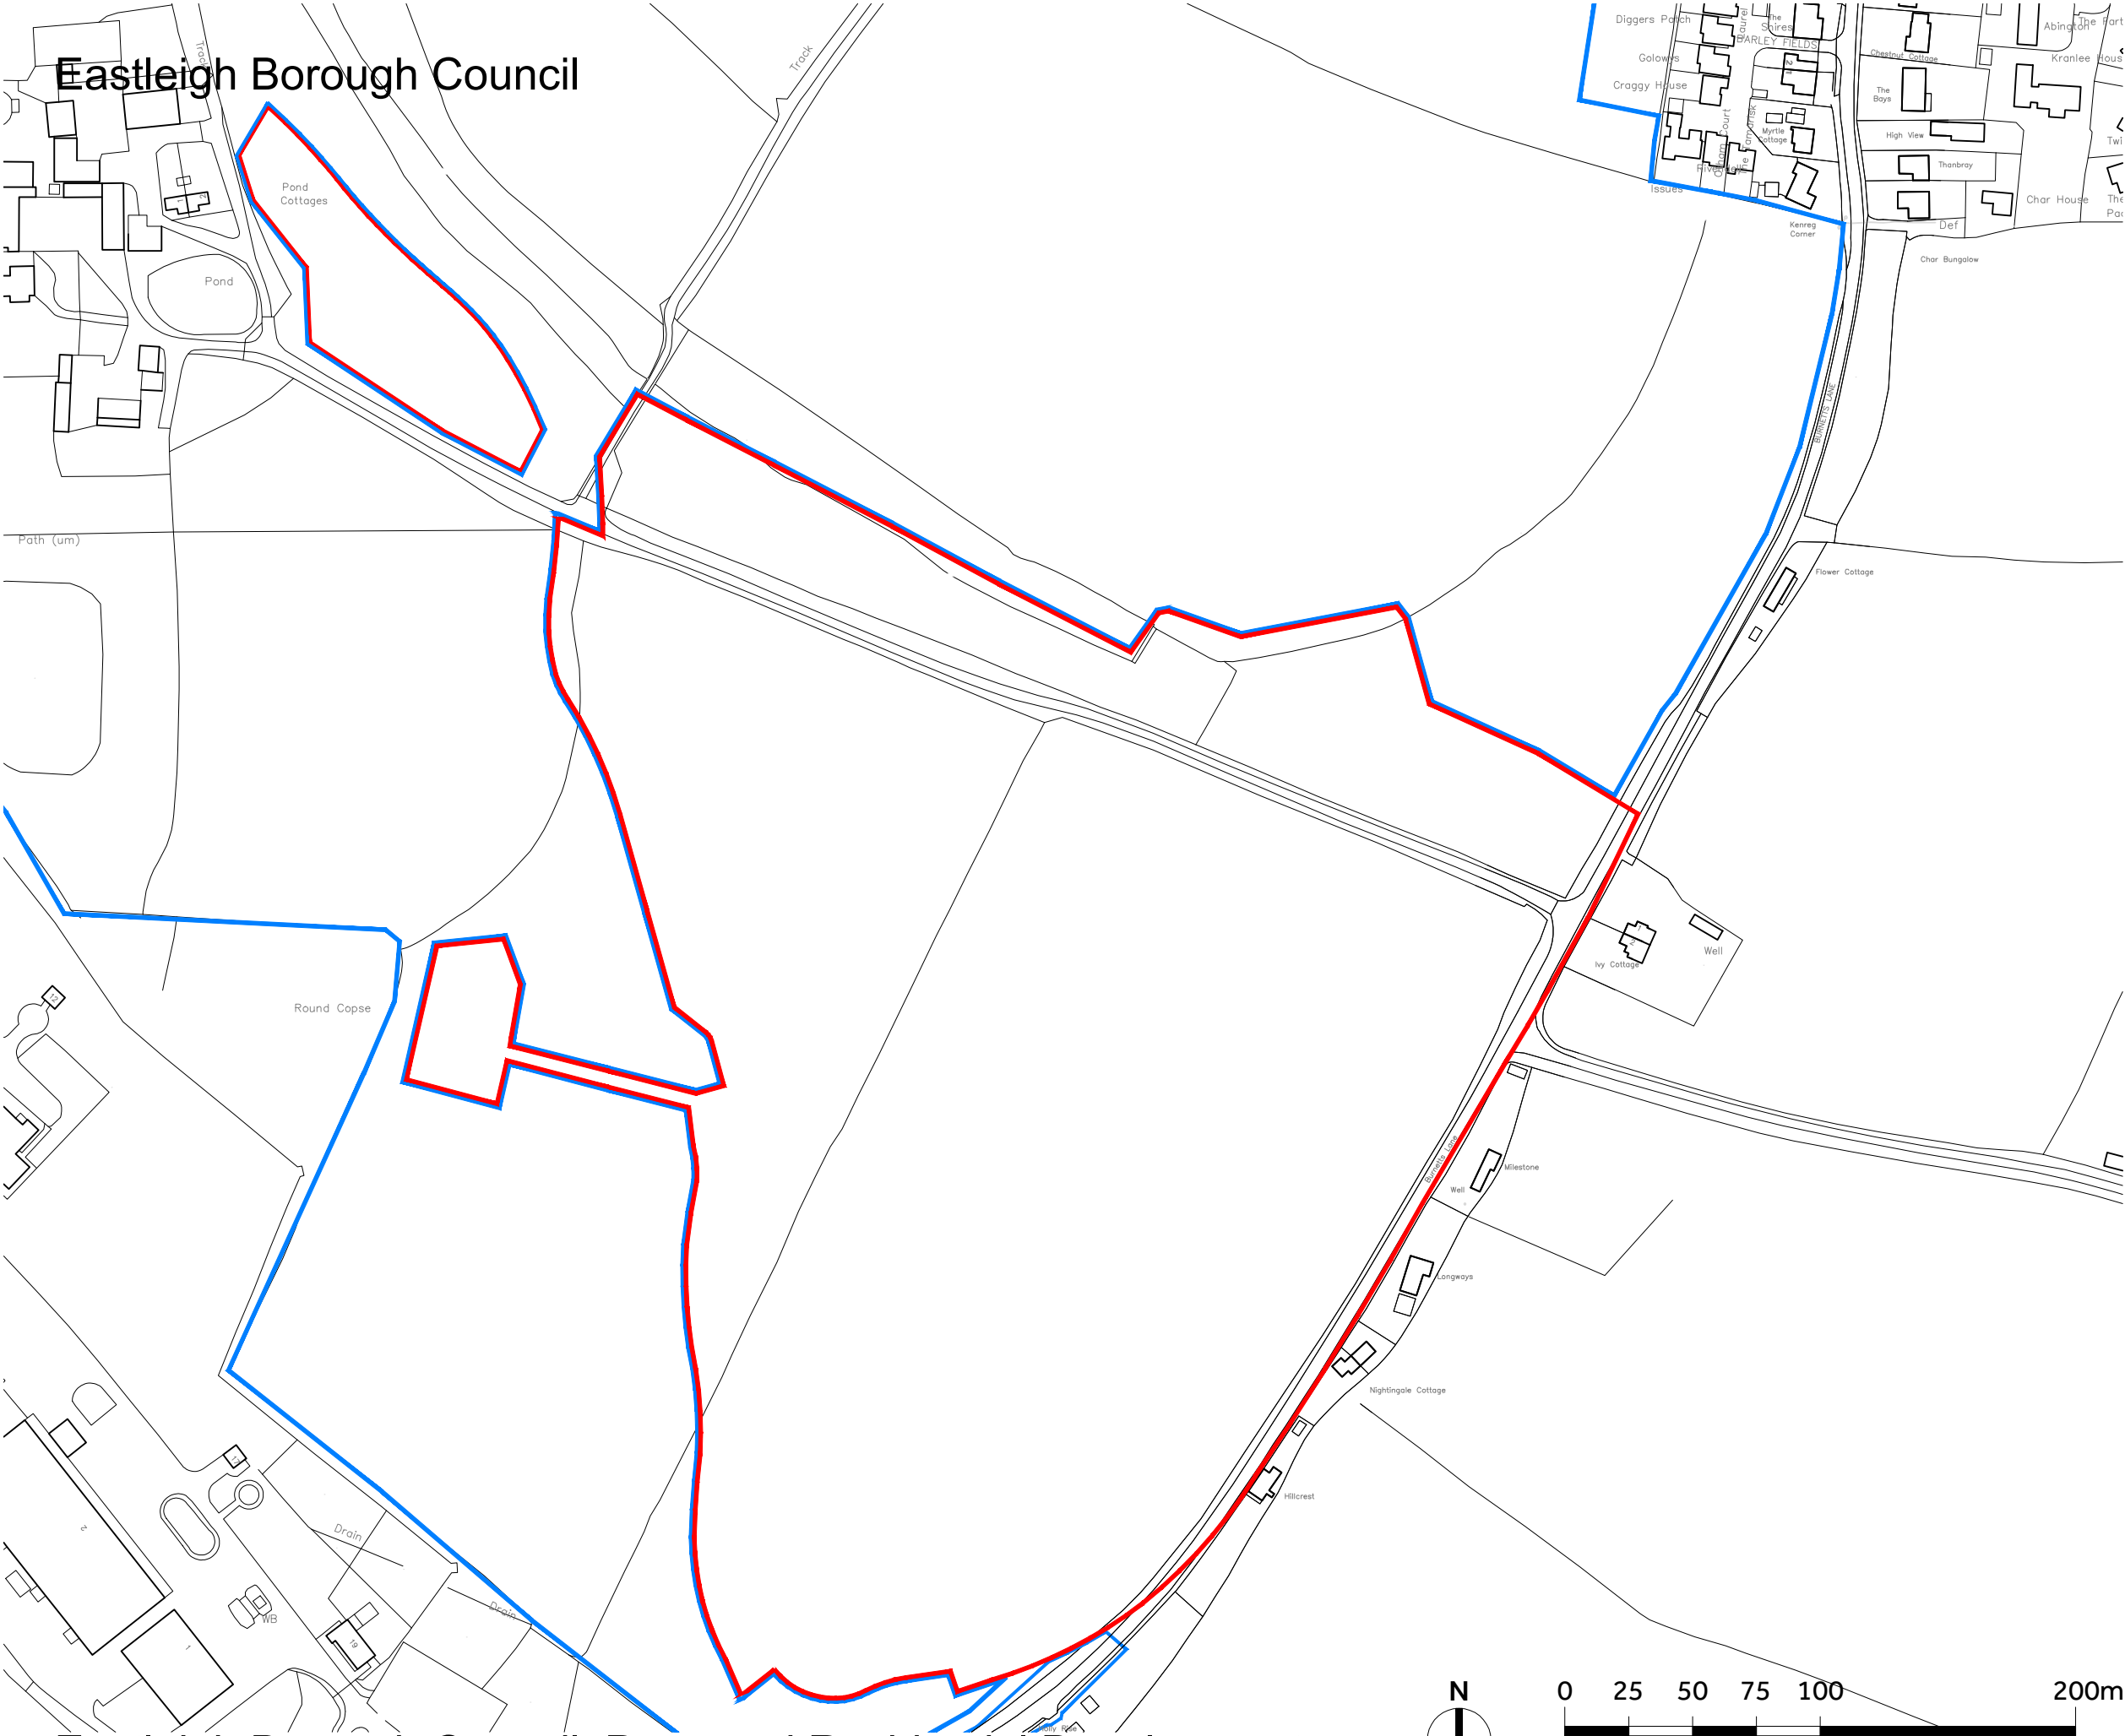

Eastleigh Borough Council

Eastleigh Borough Council, Proposed Residential Development

NOTES:

Report all discrepancies, errors and omissions.

Verify all dimensions on site before commencing any work on site or preparing shop drawings.

All materials, components and workmanship are to comply with the relevant British Standards, Codes of Practice, and appropriate manufacturers recommendations that from time to time shall apply.

For all specialist work, see relevant drawings.

This drawing and design are copyright of Clague LLP
Registration number OC335948.

Rev	Date	Description

Project Title

Eastleigh Borough Council
Proposed Residential Development
One Horton Heath
First Residential Parcel

Drawing Description

Site Location Plan

Scale	Drawn by
1:2500 @ A3	EE
Date	Checked by
Nov 2020	TWM

CLAGUE ARCHITECTS

62 Burgate, Canterbury Kent CT1 2BH	01227 762060
2 Kinsbourne Court, Luton Road, Harpenden, Hertfordshire AL5 3BL	01582 765102
8, Disney Street London SE1 1JF	0203 597 6112

CANTERBURY LONDON HARPENDEN

Drawing Number	Revision
29607A / 01	

