



REVISION


SCALE 1:500

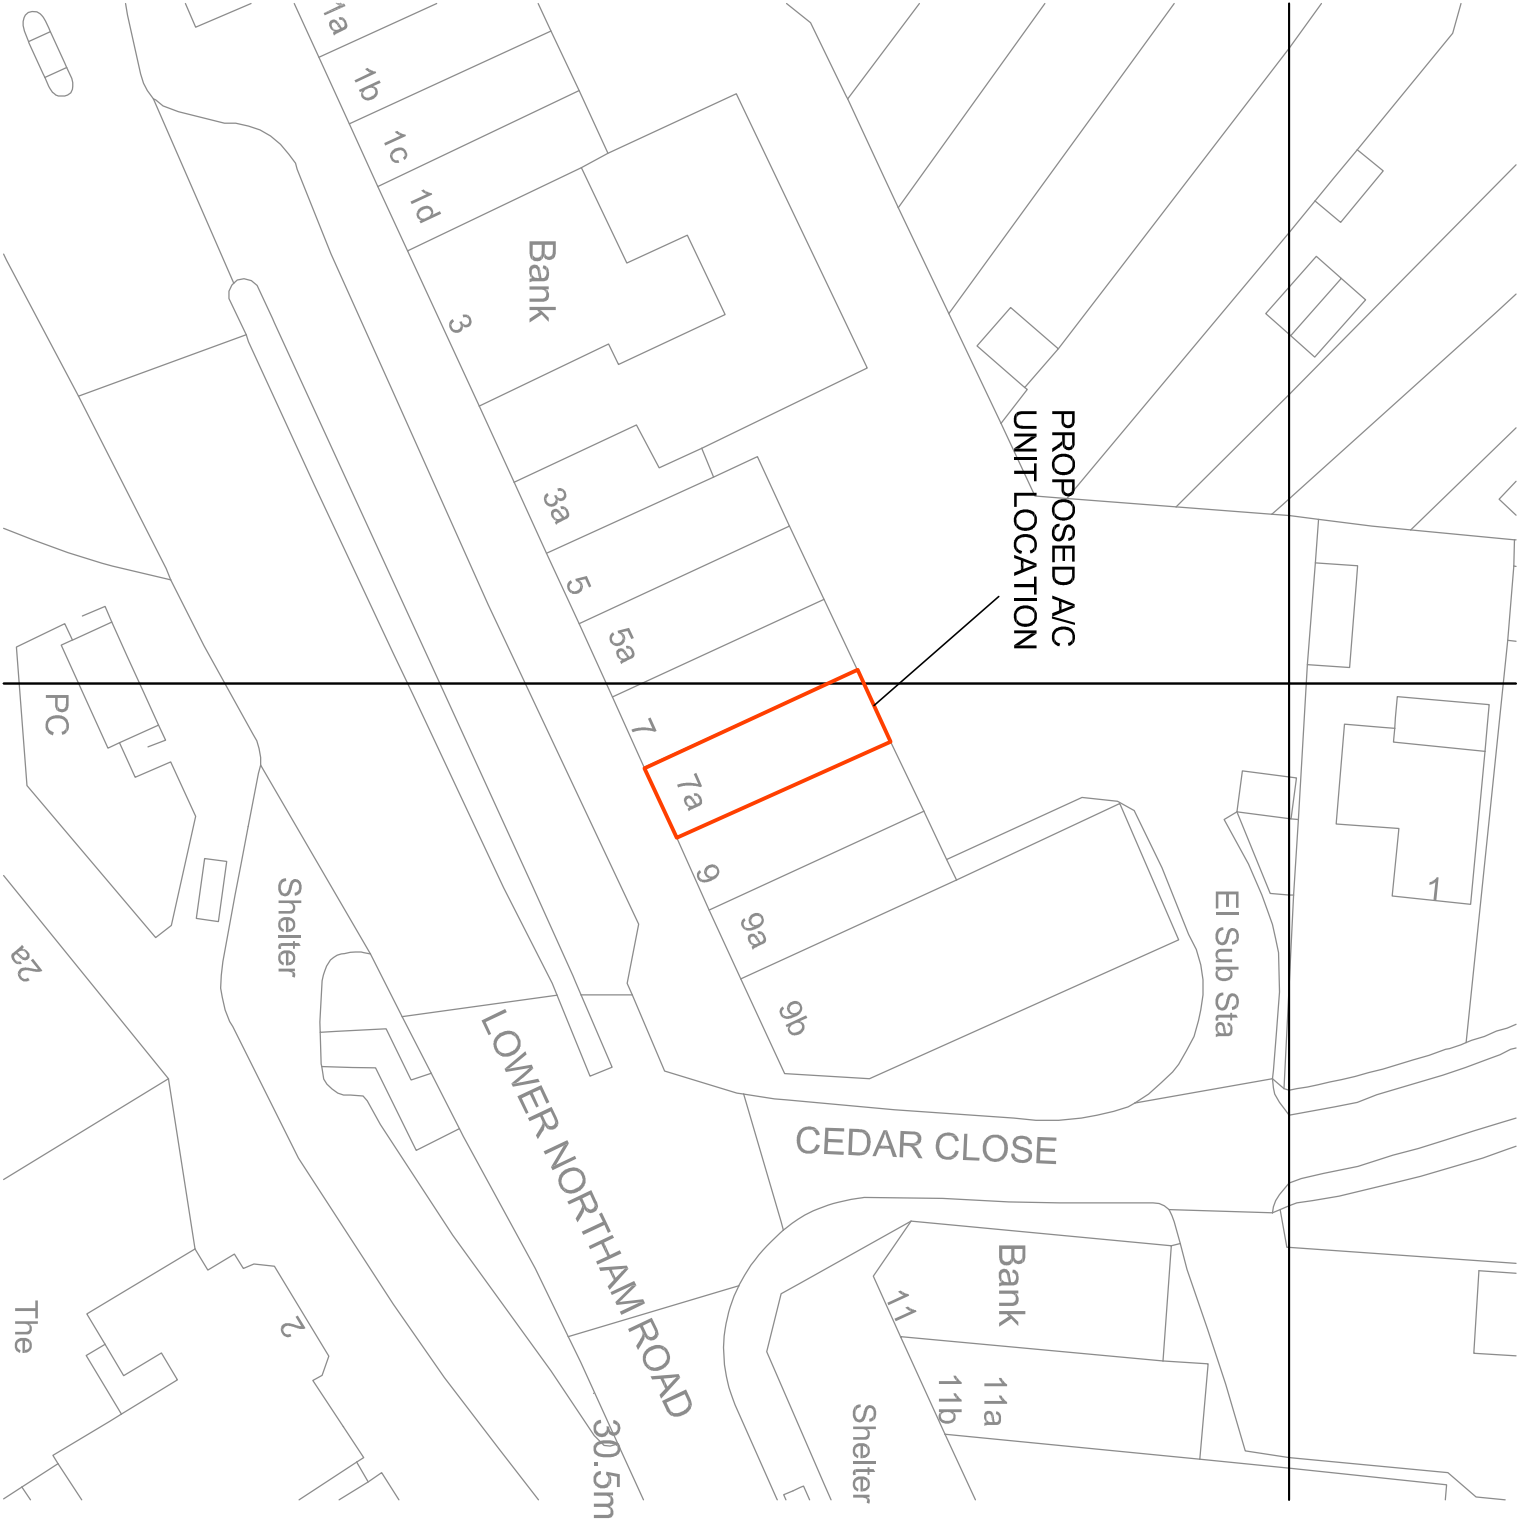

BLOCK PLAN 1:500

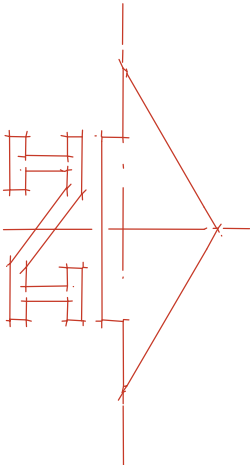

SCALE 1:1250

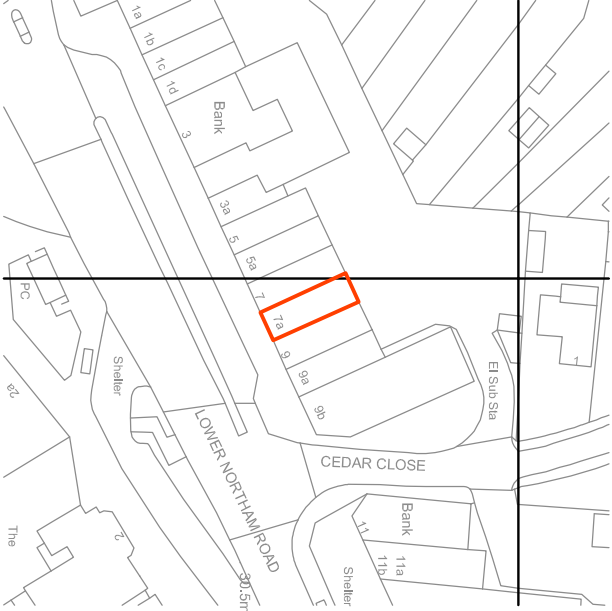

LOCATION PLAN 1:1250

© THE CONTENTS OF THIS DRAWING REMAIN THE SOLE PROPERTY OF WELLSFIELD ASSOCIATES AND MUST NOT BE COPIED OR REPRODUCED WITHOUT PRIOR PERMISSION. FULL SURVEY NOT CARRIED OUT, DRAWING PRODUCED USING INFORMATION SUPPLIED BY THE CLIENT			
Wellsfield Associates York House Walsingham Drive Rush Green, Essex SS6 7JU Mob No 07766 221958 drive@wellsfieldassociates.co.uk			
project FUNERALCARE HEDGE END 7A LOWER NORTHAM ROAD HEDGE END SOUTHAMPTON SO30 4FN			
O S EXTRACT			
date	JAN 24	drawn	C.J.J.
scale	1:500, 1:250 @A3	drg no.	3859.12