


0m 1m 2m 3m 4m 5m 6m 7m 8m 9m 10m Floor & Elevations @1:100

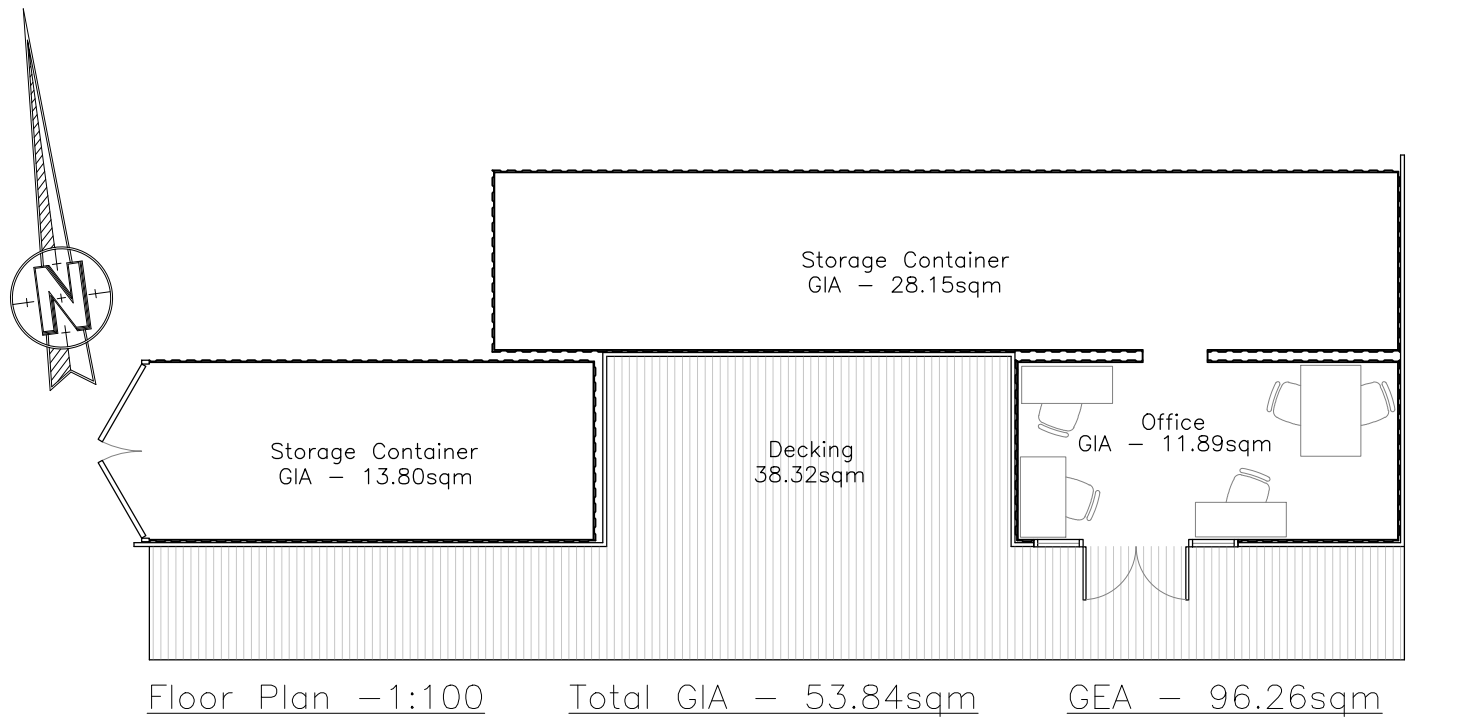

Rev	Revision	By	Date

K NIGHT
A RCHITECTURAL
D ESIGN

K.A.D. Ltd.
First Floor Unit 7
The Quarterdeck
Port Solent
PO6 4TP
T: 01489 660194
E: admin@k-a-d.co.uk
W: www.k-a-d.co.uk

Client
MDL MARINAS

Project
**MERCURY YACHT HARBOUR
SATCHELL LANE
HAMBLE
SO31 4HQ**

Drawing
PLANS & ELEVATIONS

Scale 1:1250@A2	Date MAY 2023
---------------------------	-------------------------

Project no.	Sequential	Bldg/Floor	Detail	Rev
KAD	01	A	HMLR	C