


Brickwork
to match
Existing

Tiles to match
Existing

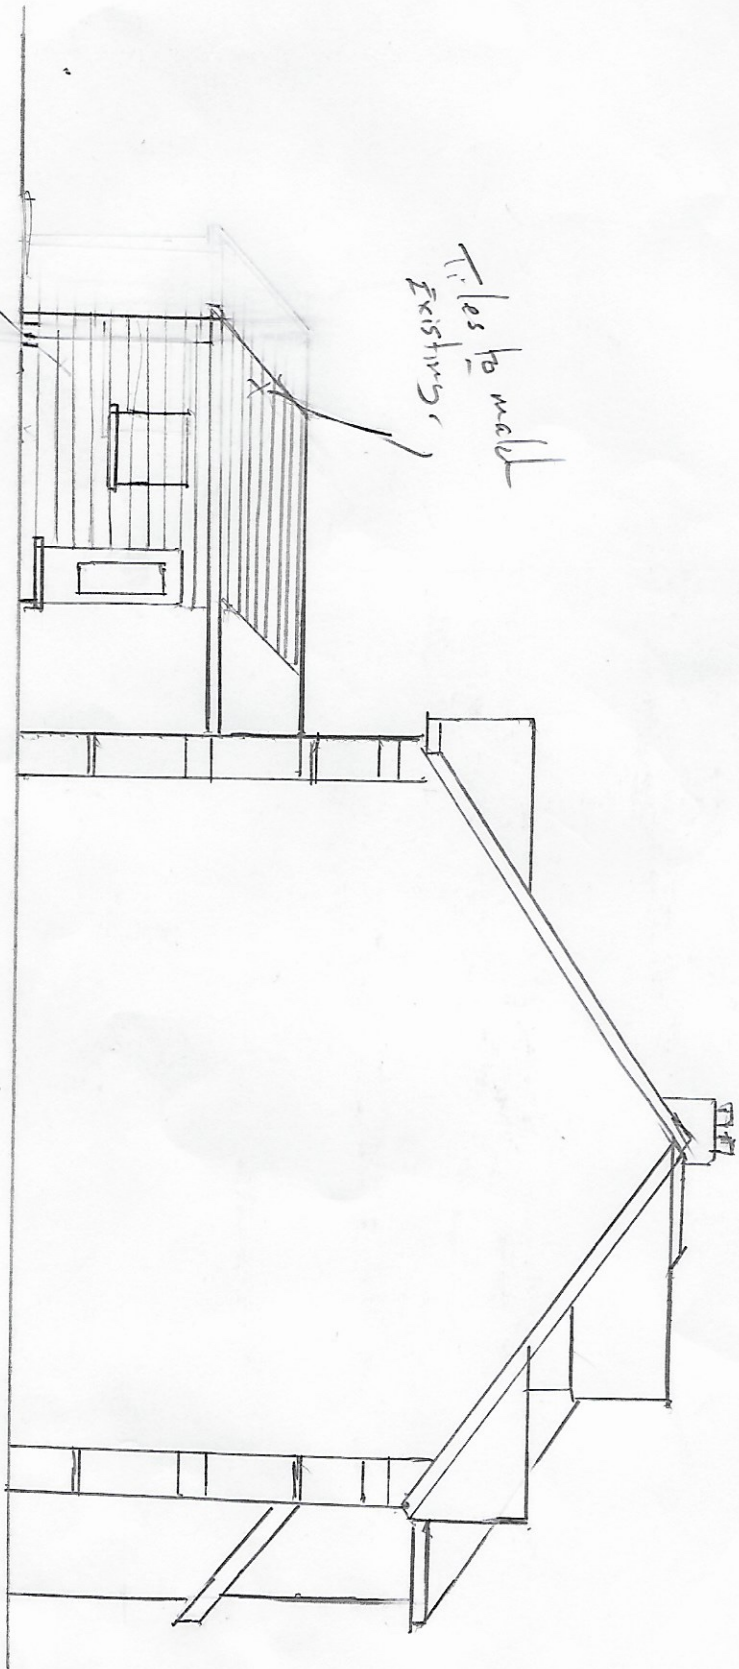

Proposed
Side Elevation 01

1:100

