


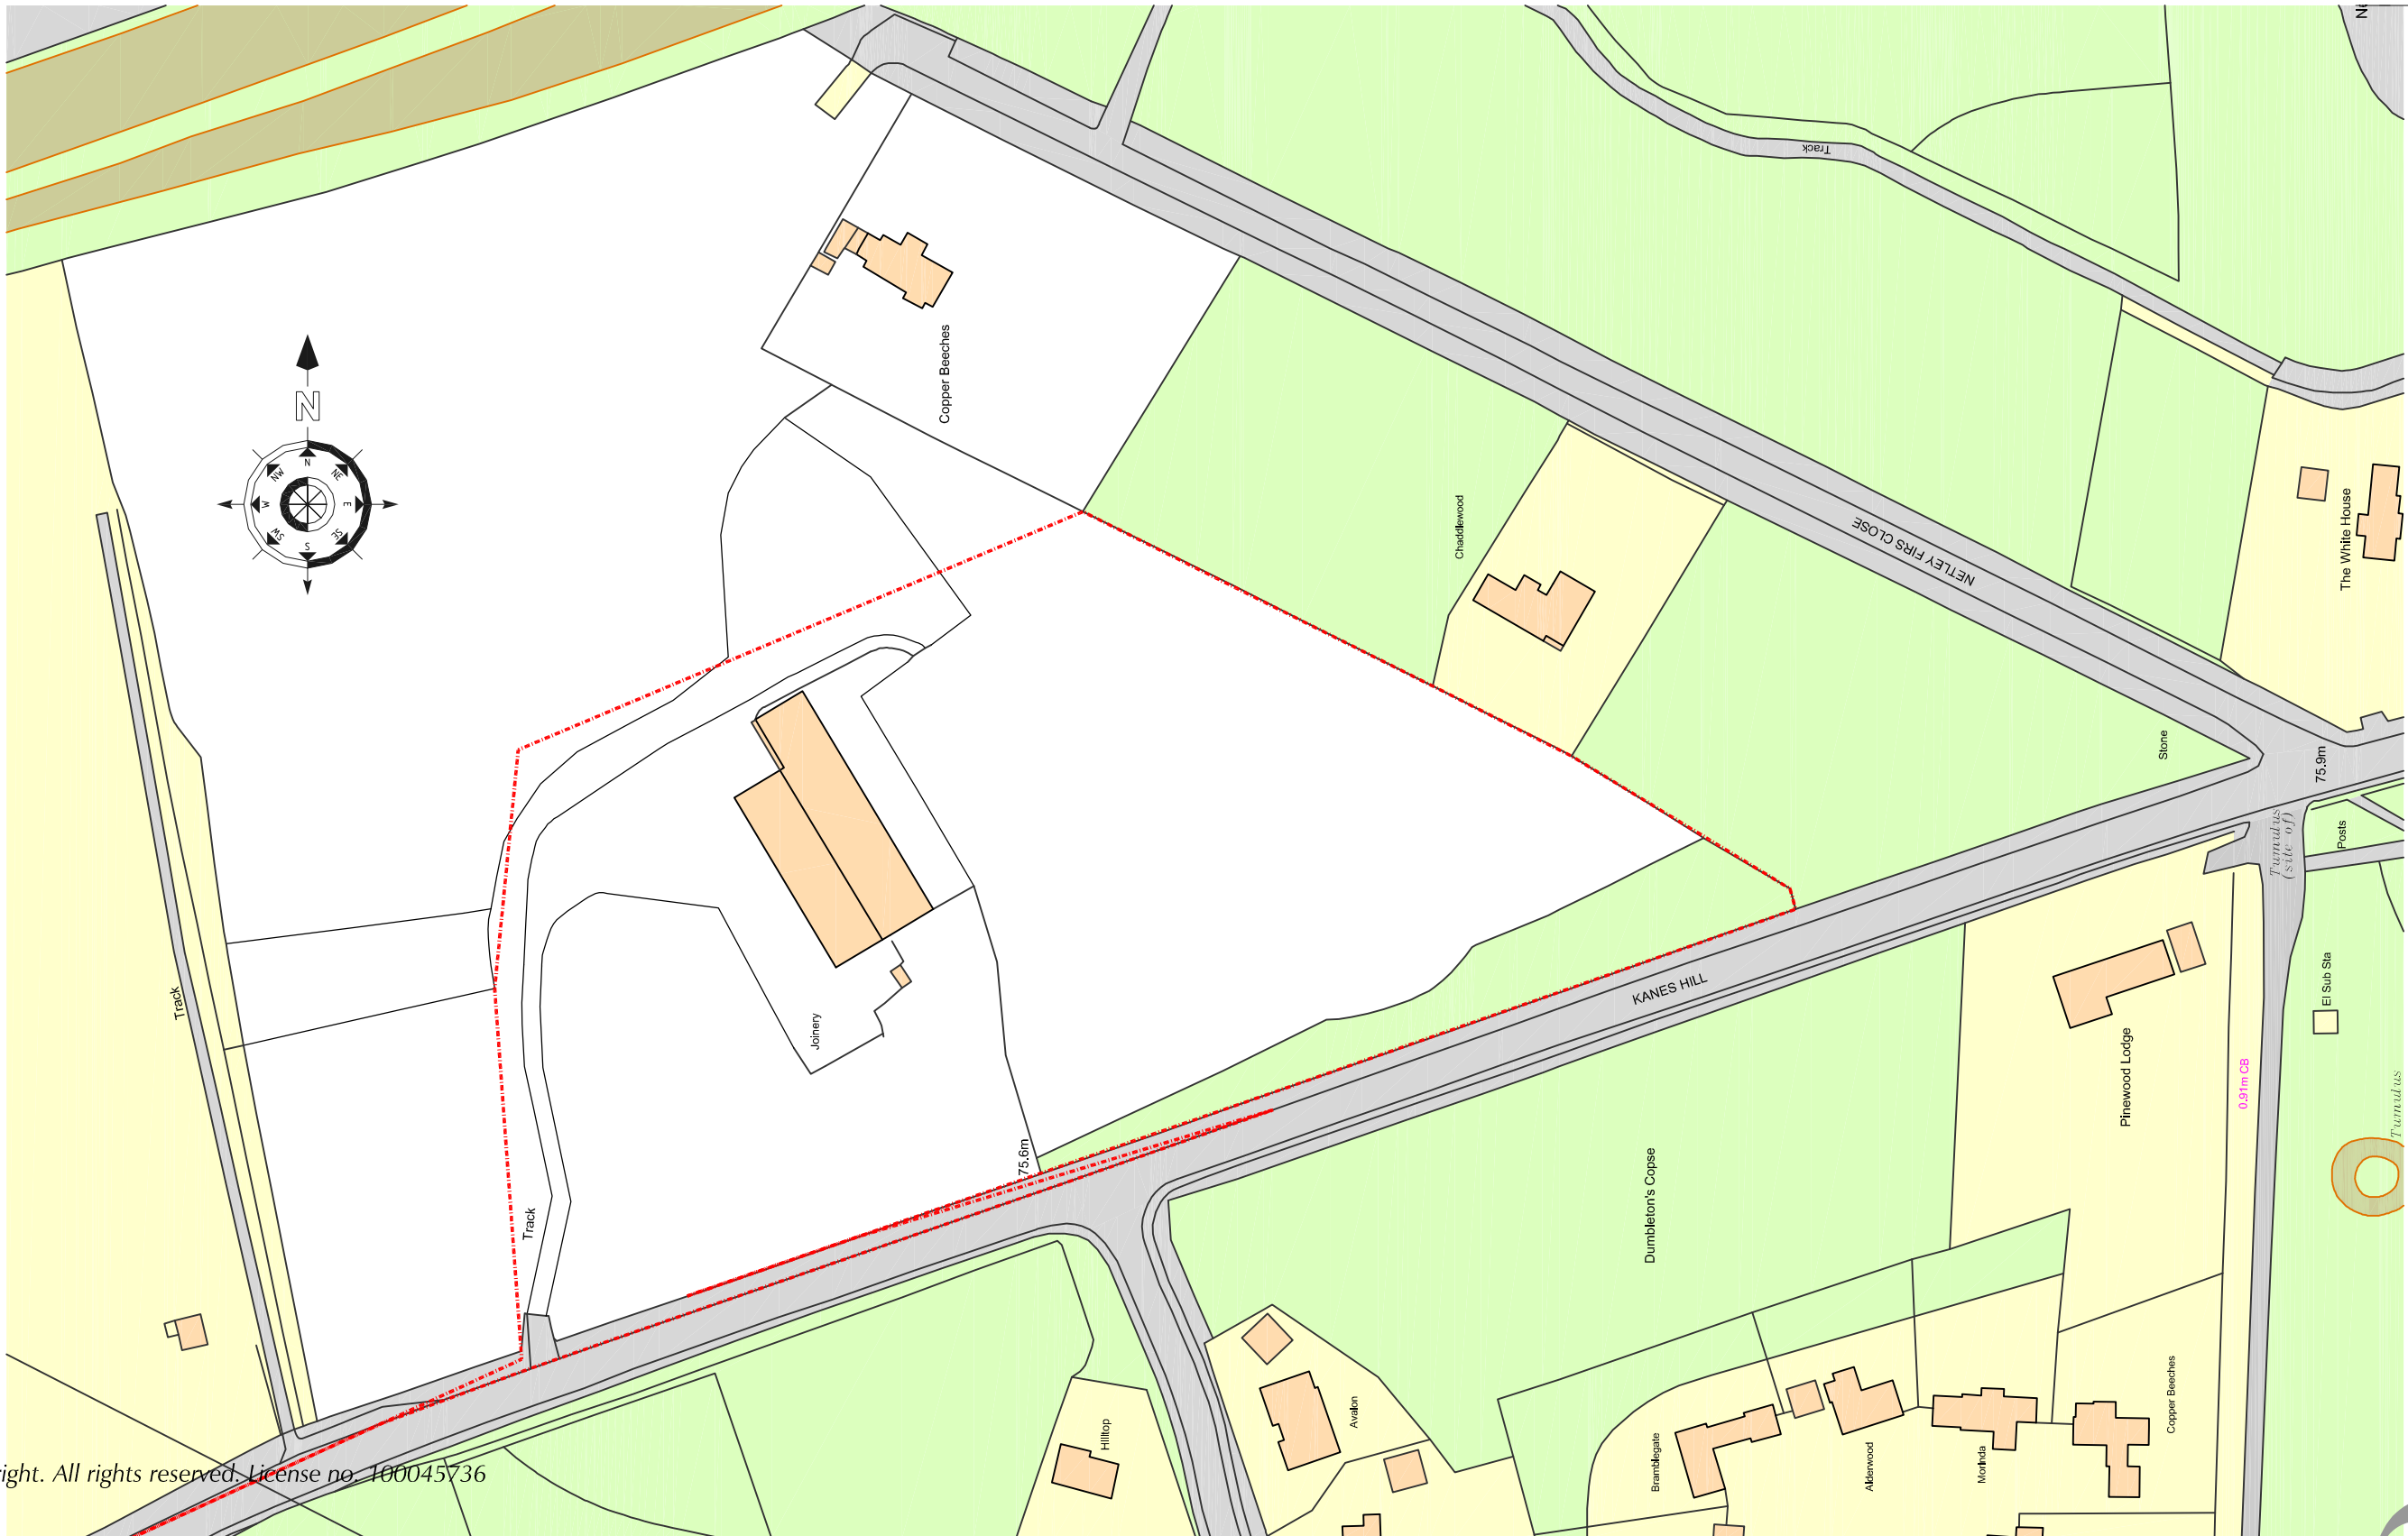

Crown Copyright. All rights reserved. License no. 100045736

PROJECT

Proposed Development, Netley Firs
Kanes Hill, Hedge End, Southampton

CLIENT

Redlane Ltd

DRG TITLE

Location Plan

PROJECT NO.

16030

DRAWING NO.

101

SCALE

1:1250

REV

-

Rev	DESCRIPTION	Dwn / Date	Chk / Date
	ORIGINAL ISSUE	-	-
This drawing is copyright and must not be disclosed to third parties without permission Scaled dimensions are not to be used for construction			

4 Queensgate
Queens Road
Fareham
Hampshire
PO16 0NW

Tel: 01329 288911
Fax: 01329 221913
E-mail: admin@m2architecture.com

m2
architecture
architectural technologist

Ordnance Survey. (c) Crown Copyright 2016. All rights reserved. Licence number 100022432