
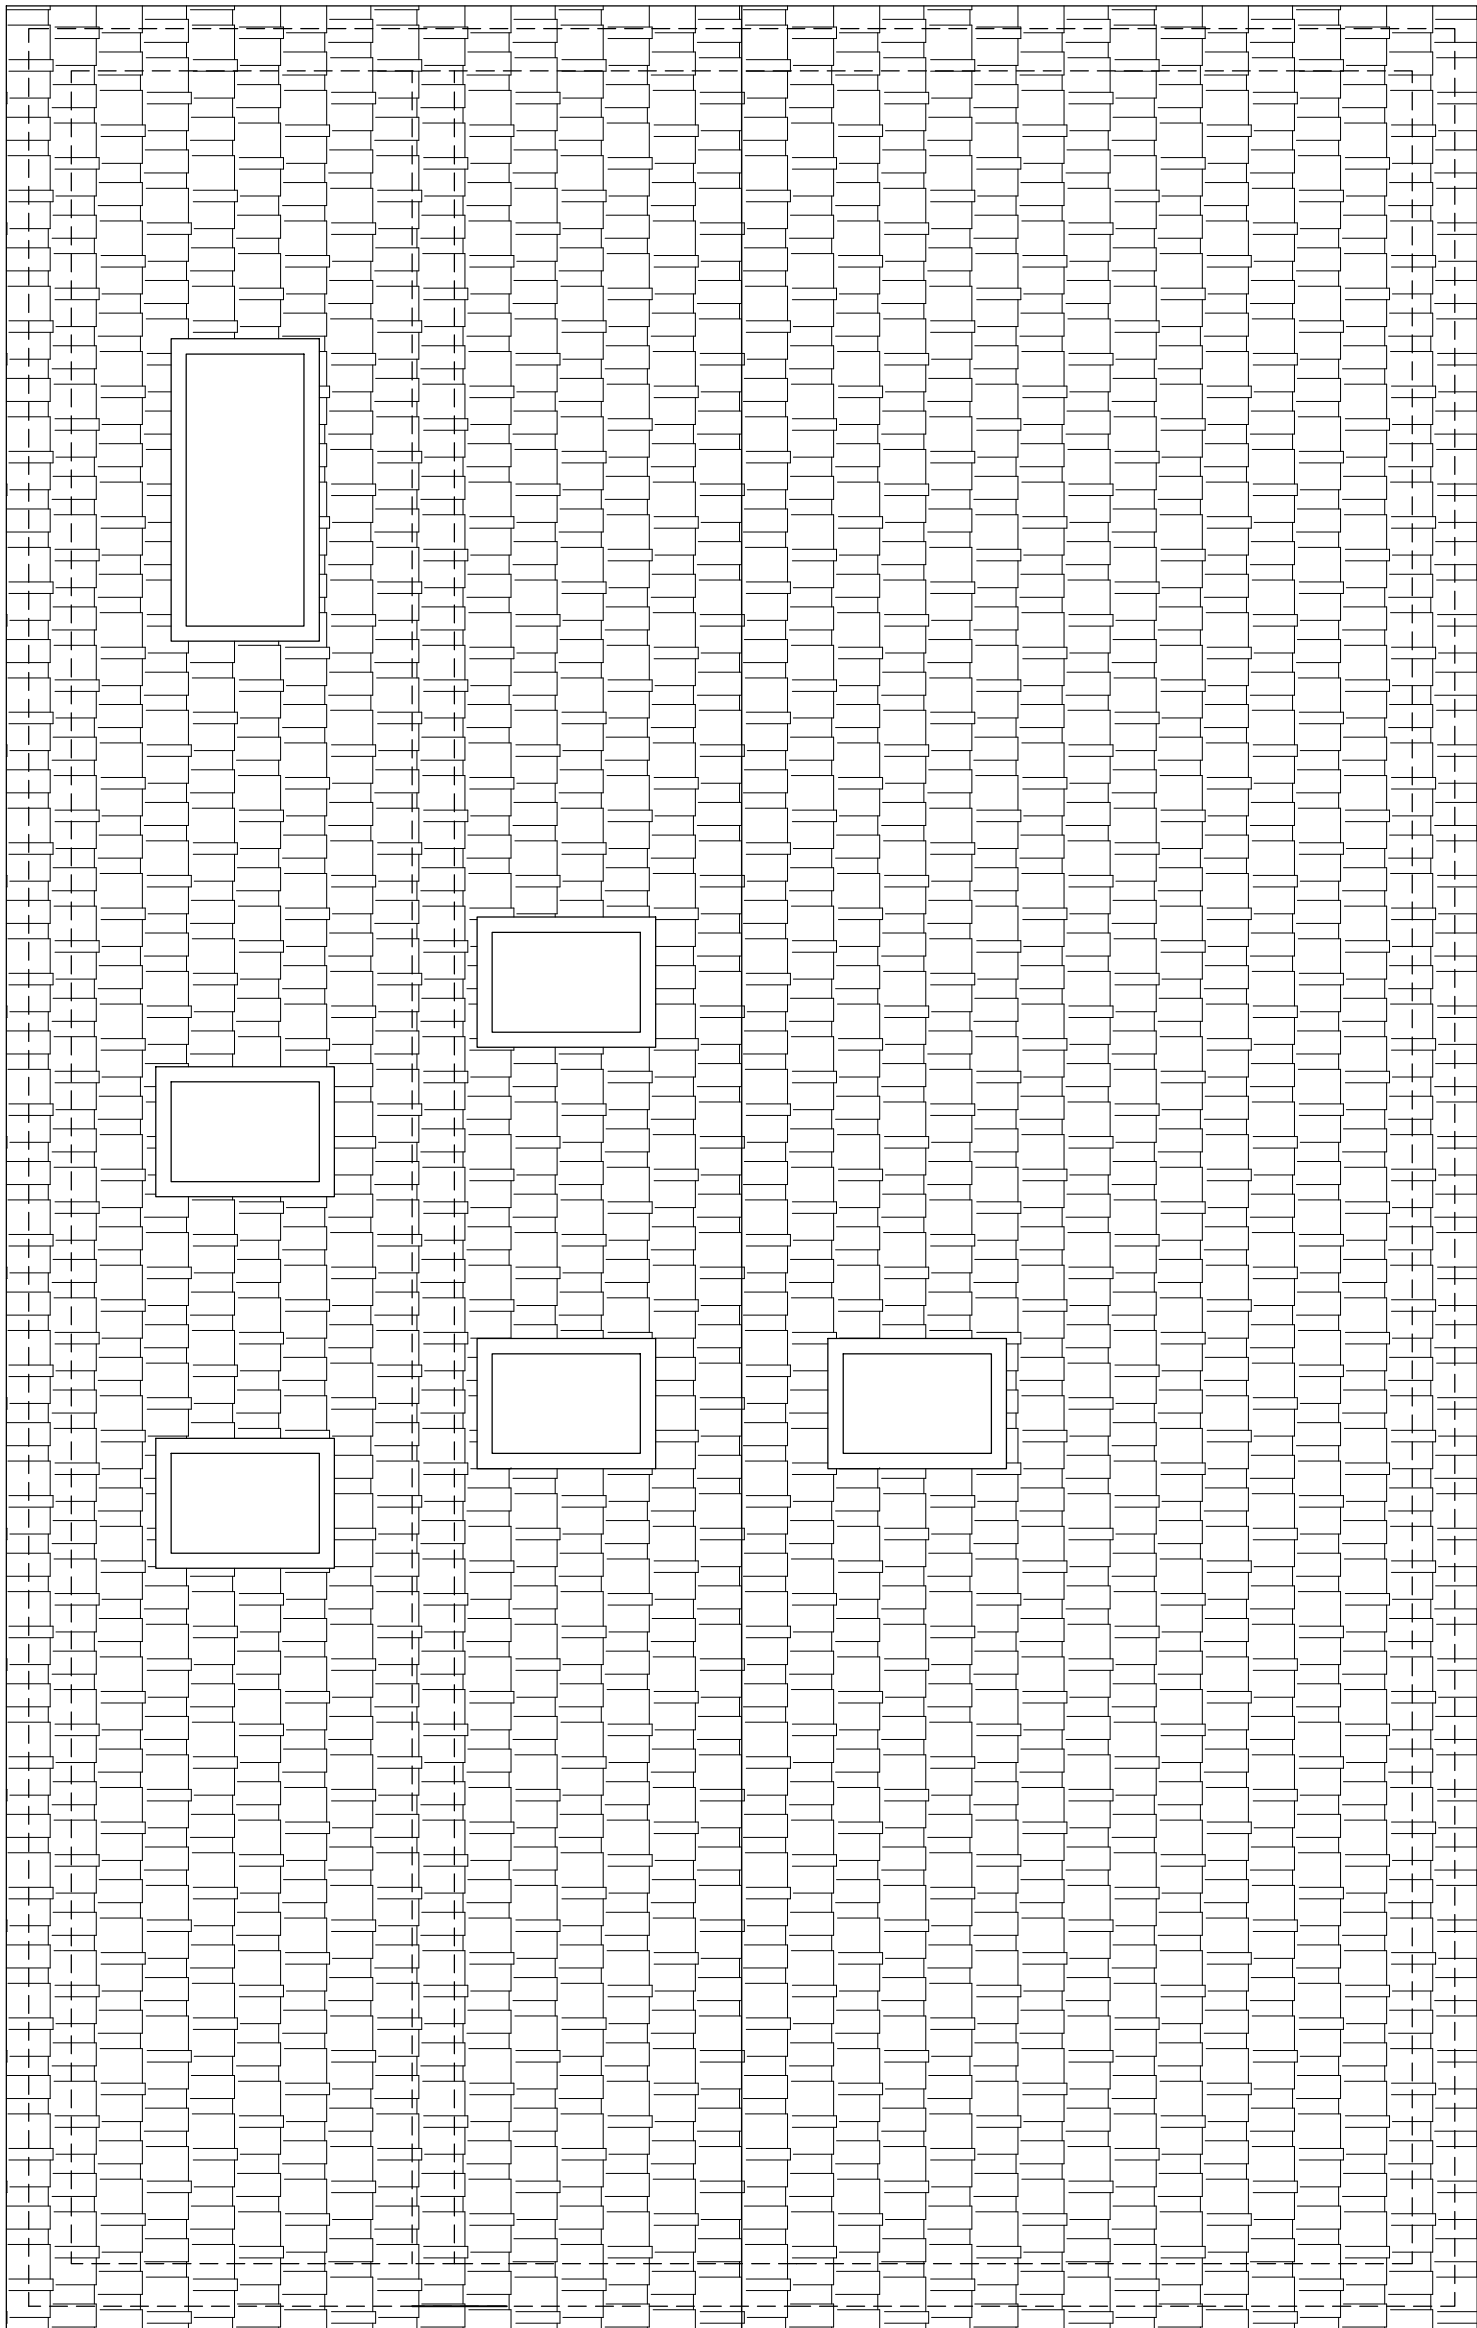
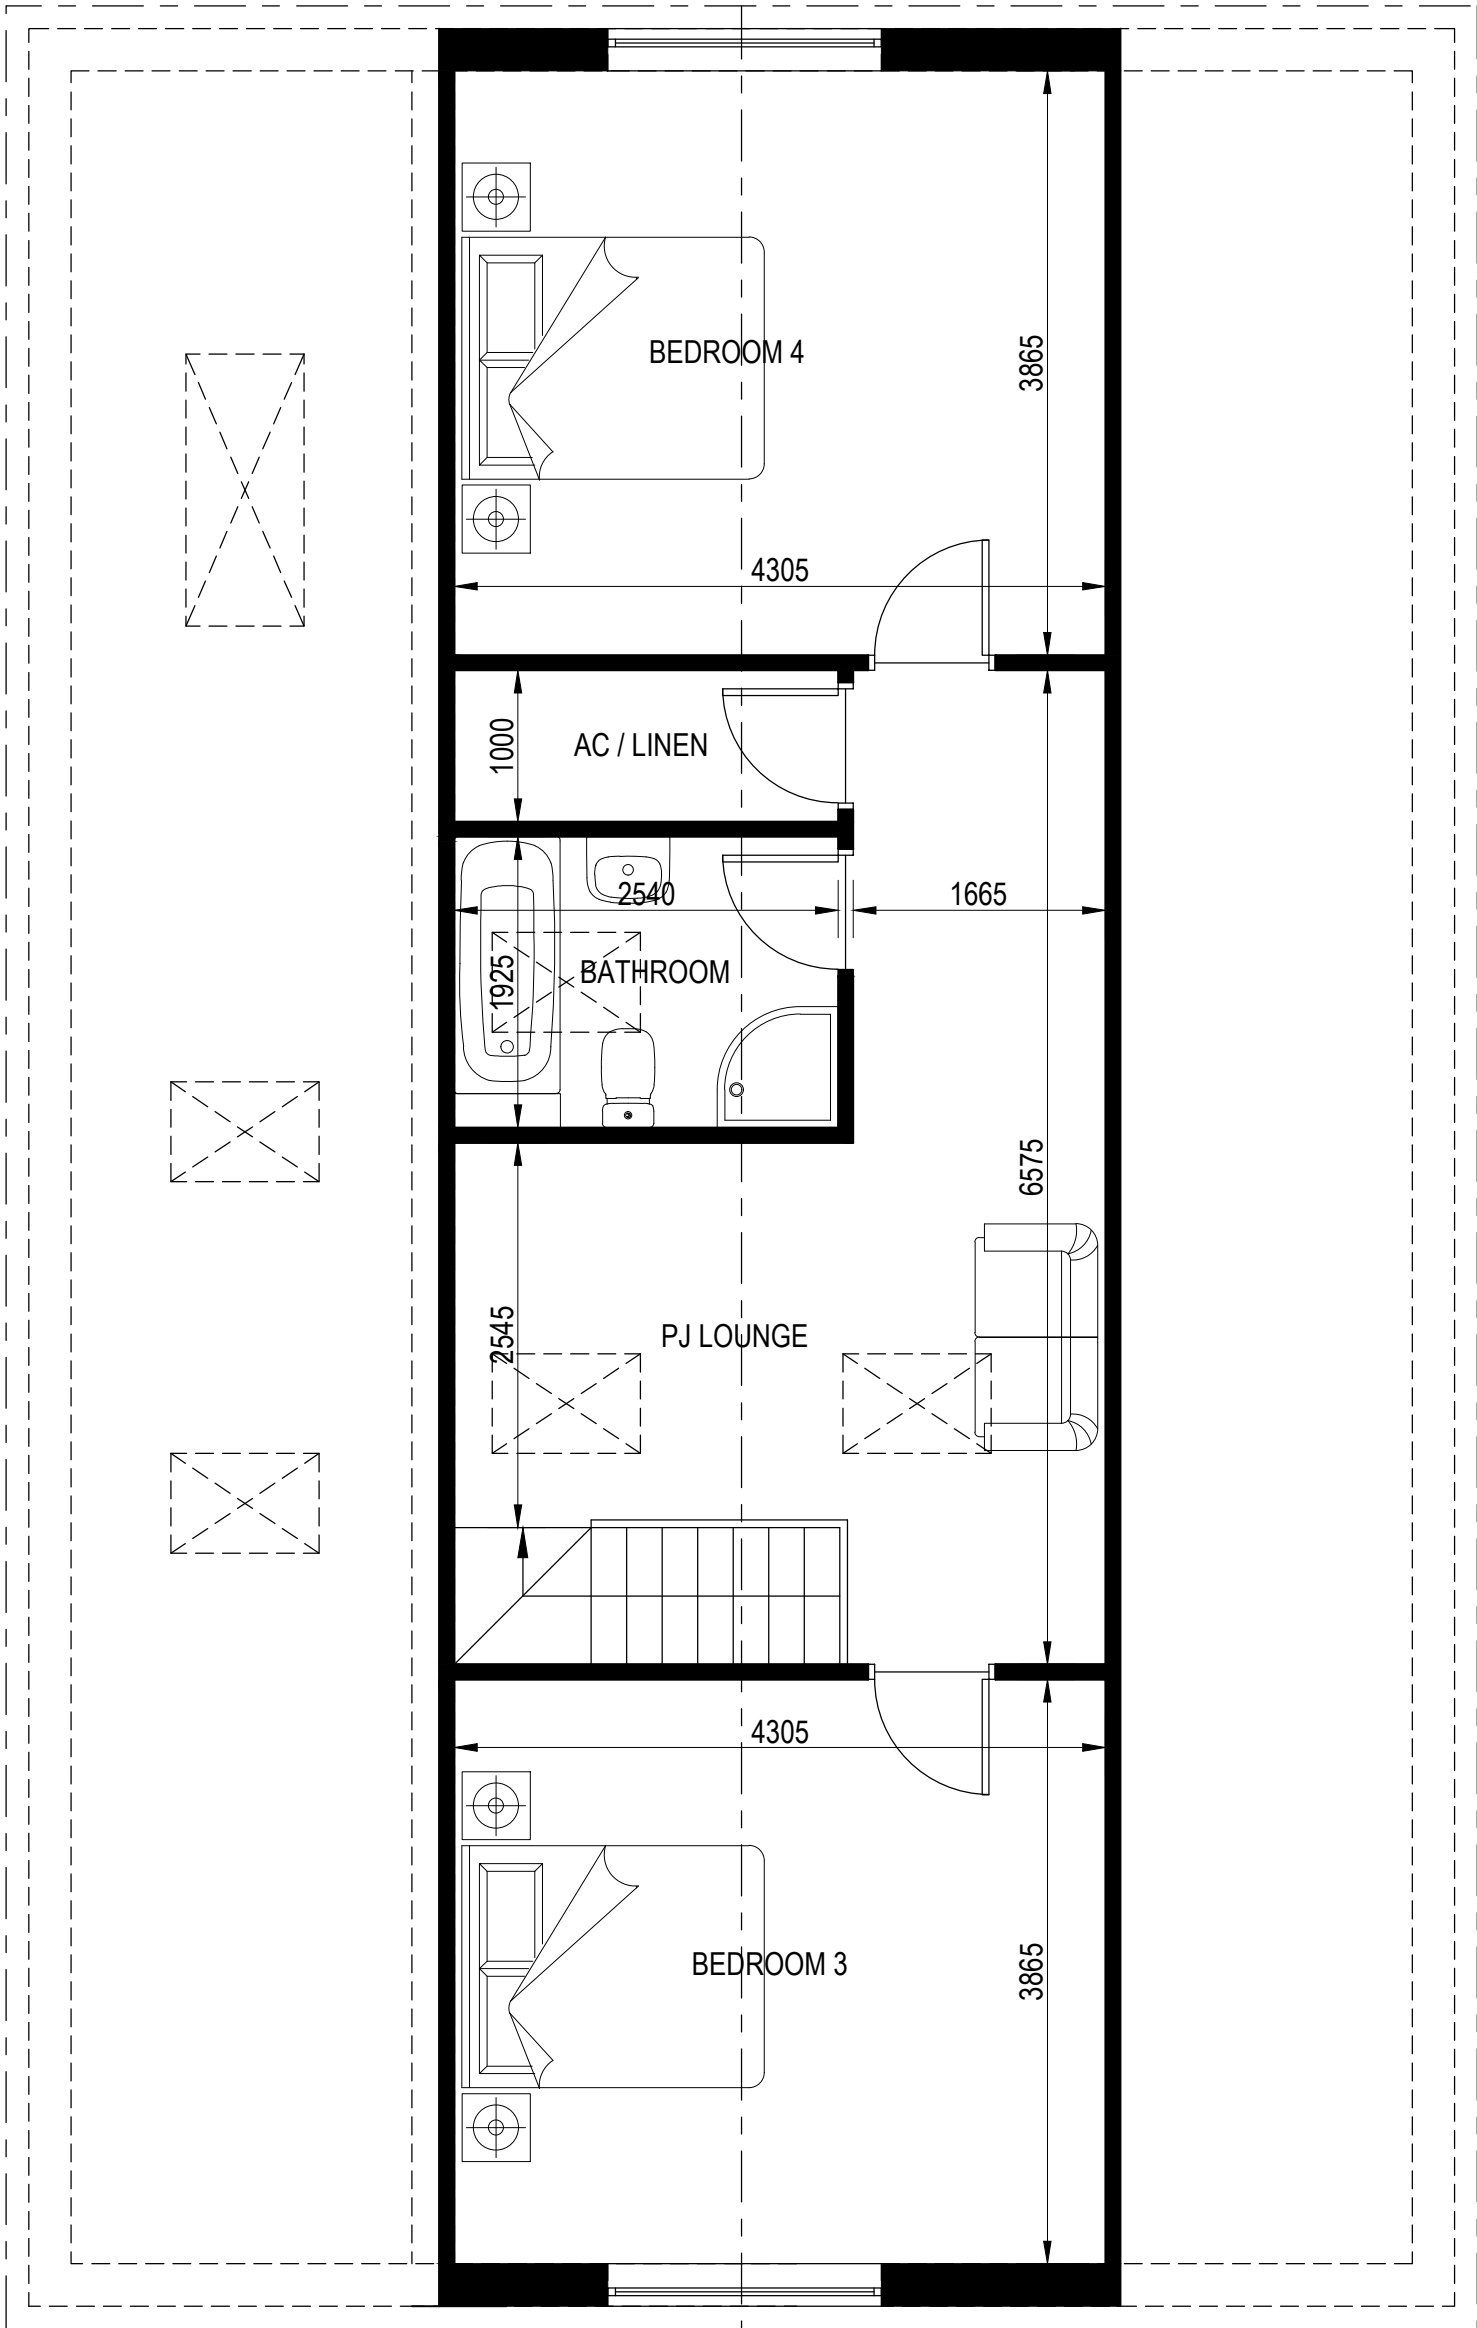


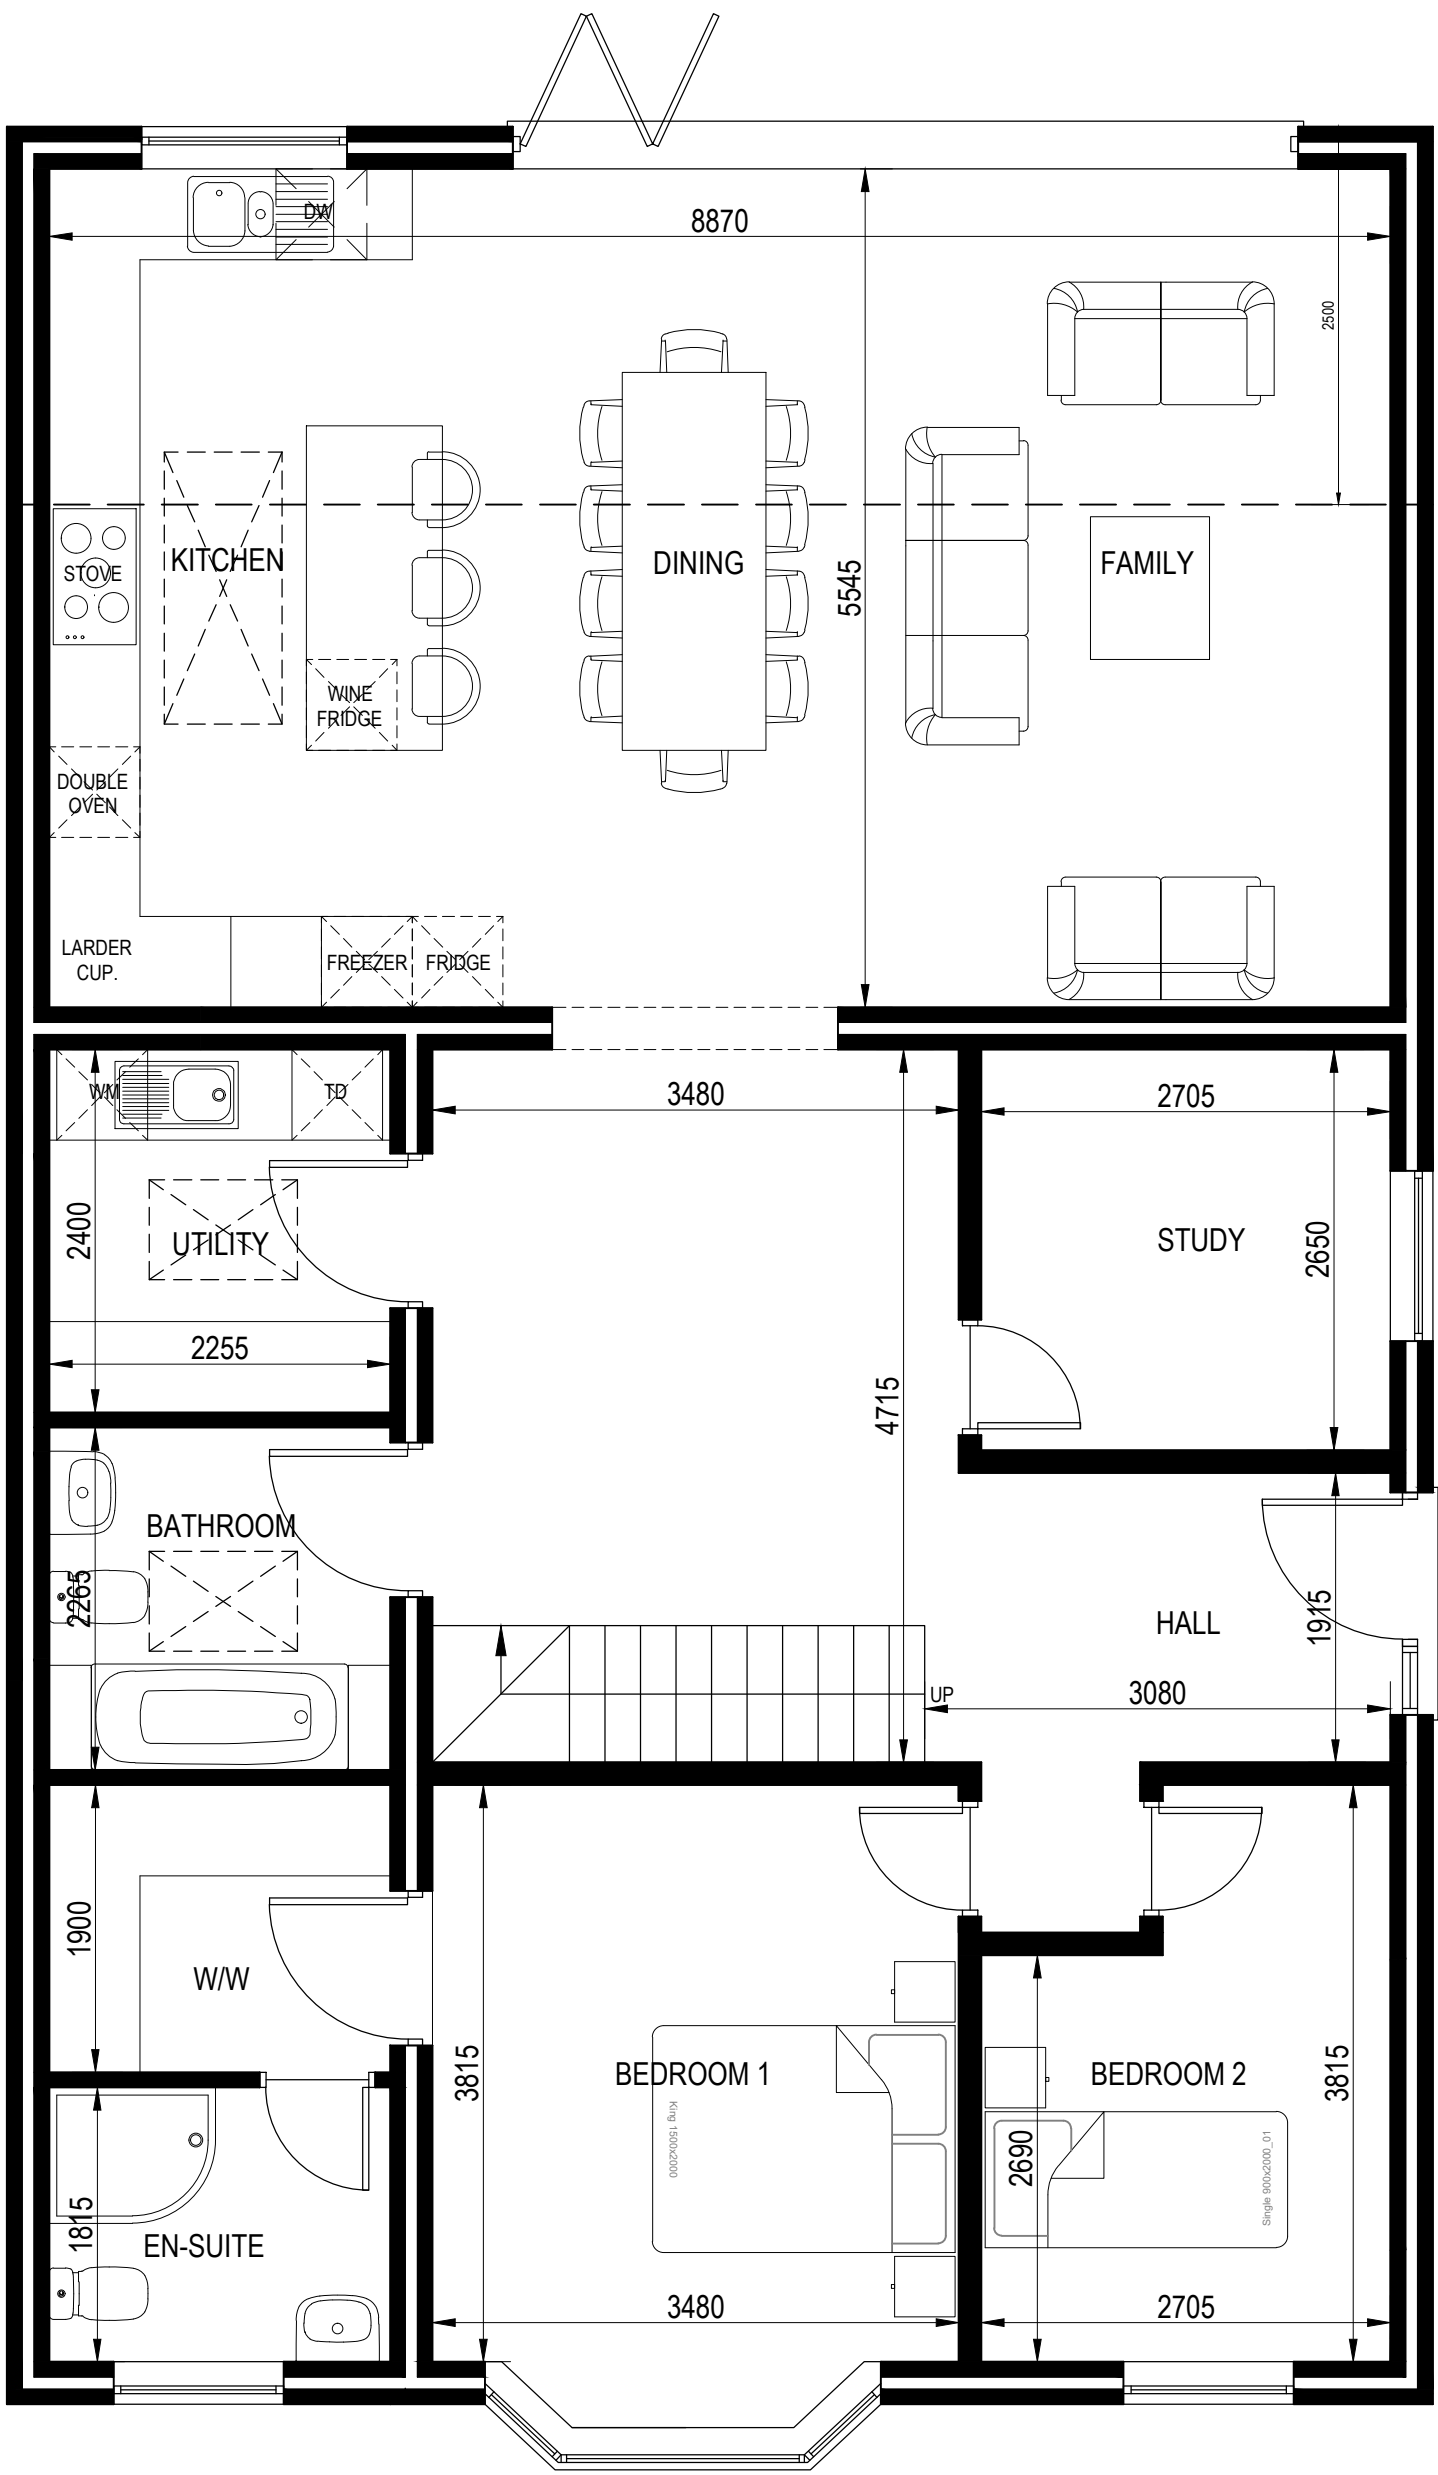

WS·DS

PROJECT

EXISTING DWELLING
ON
VILLA CERVINO
BOTLEY ROAD, FAIR OAK

CLIENT

Mr and Mrs. Hanley

DRAWN BY	KERA SOARES	DATE	November 23
EMAIL	keira@ksdesignstudios.co.uk	TEL. NO.	07856 596520

PROPOSED PLANS
Scale 1:50

DRAWING NO. LAY 003	REVISION 04
------------------------	----------------