
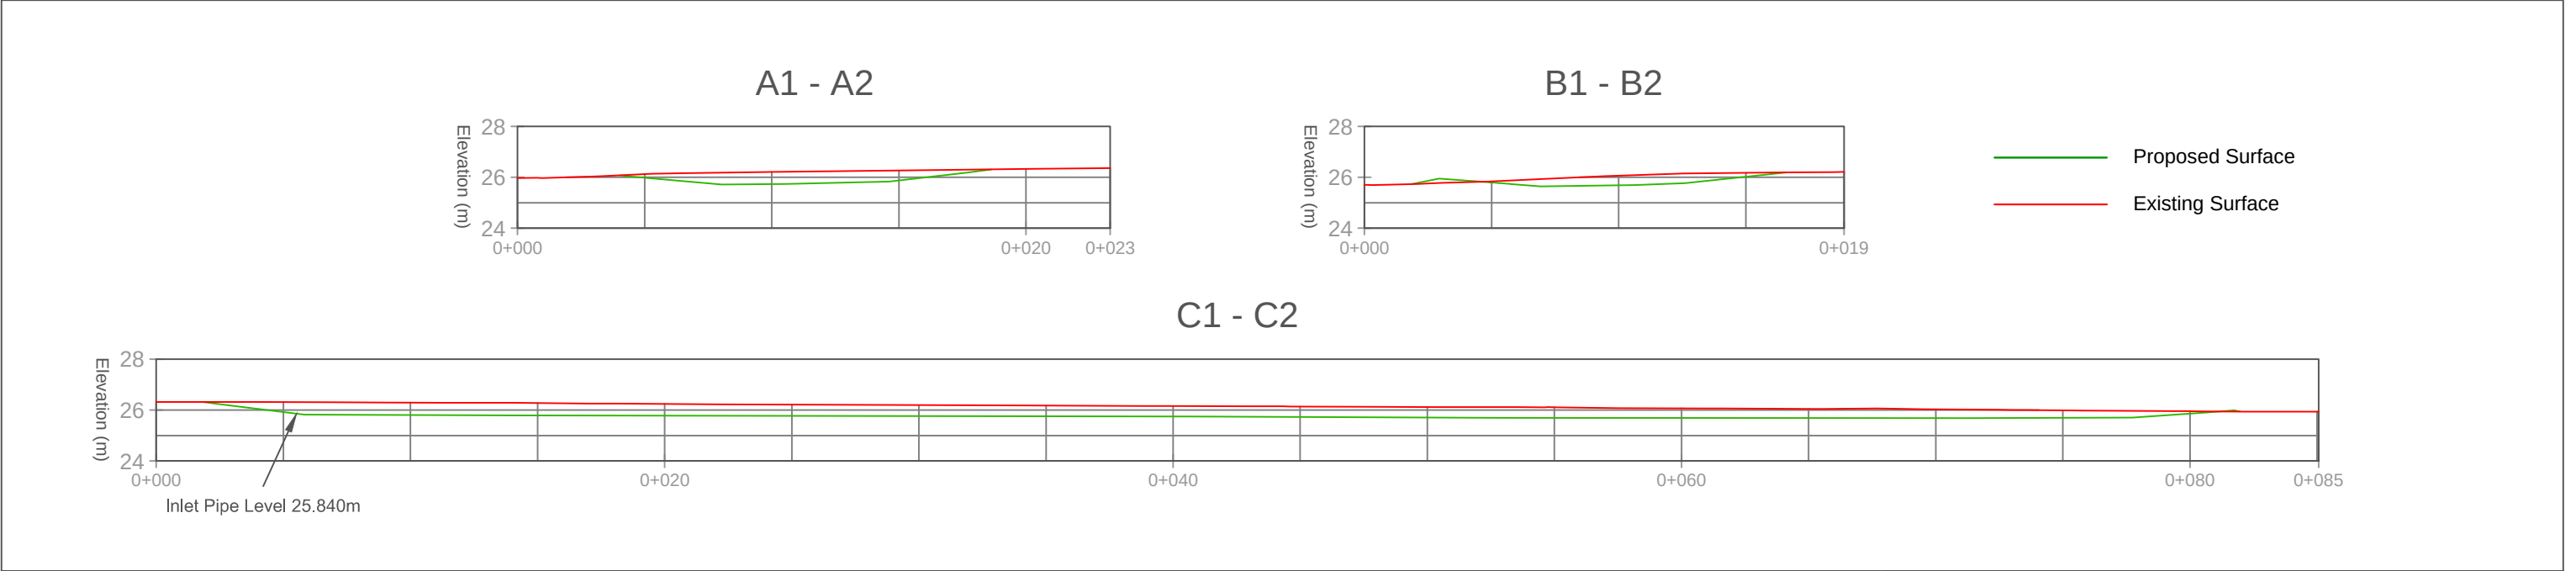


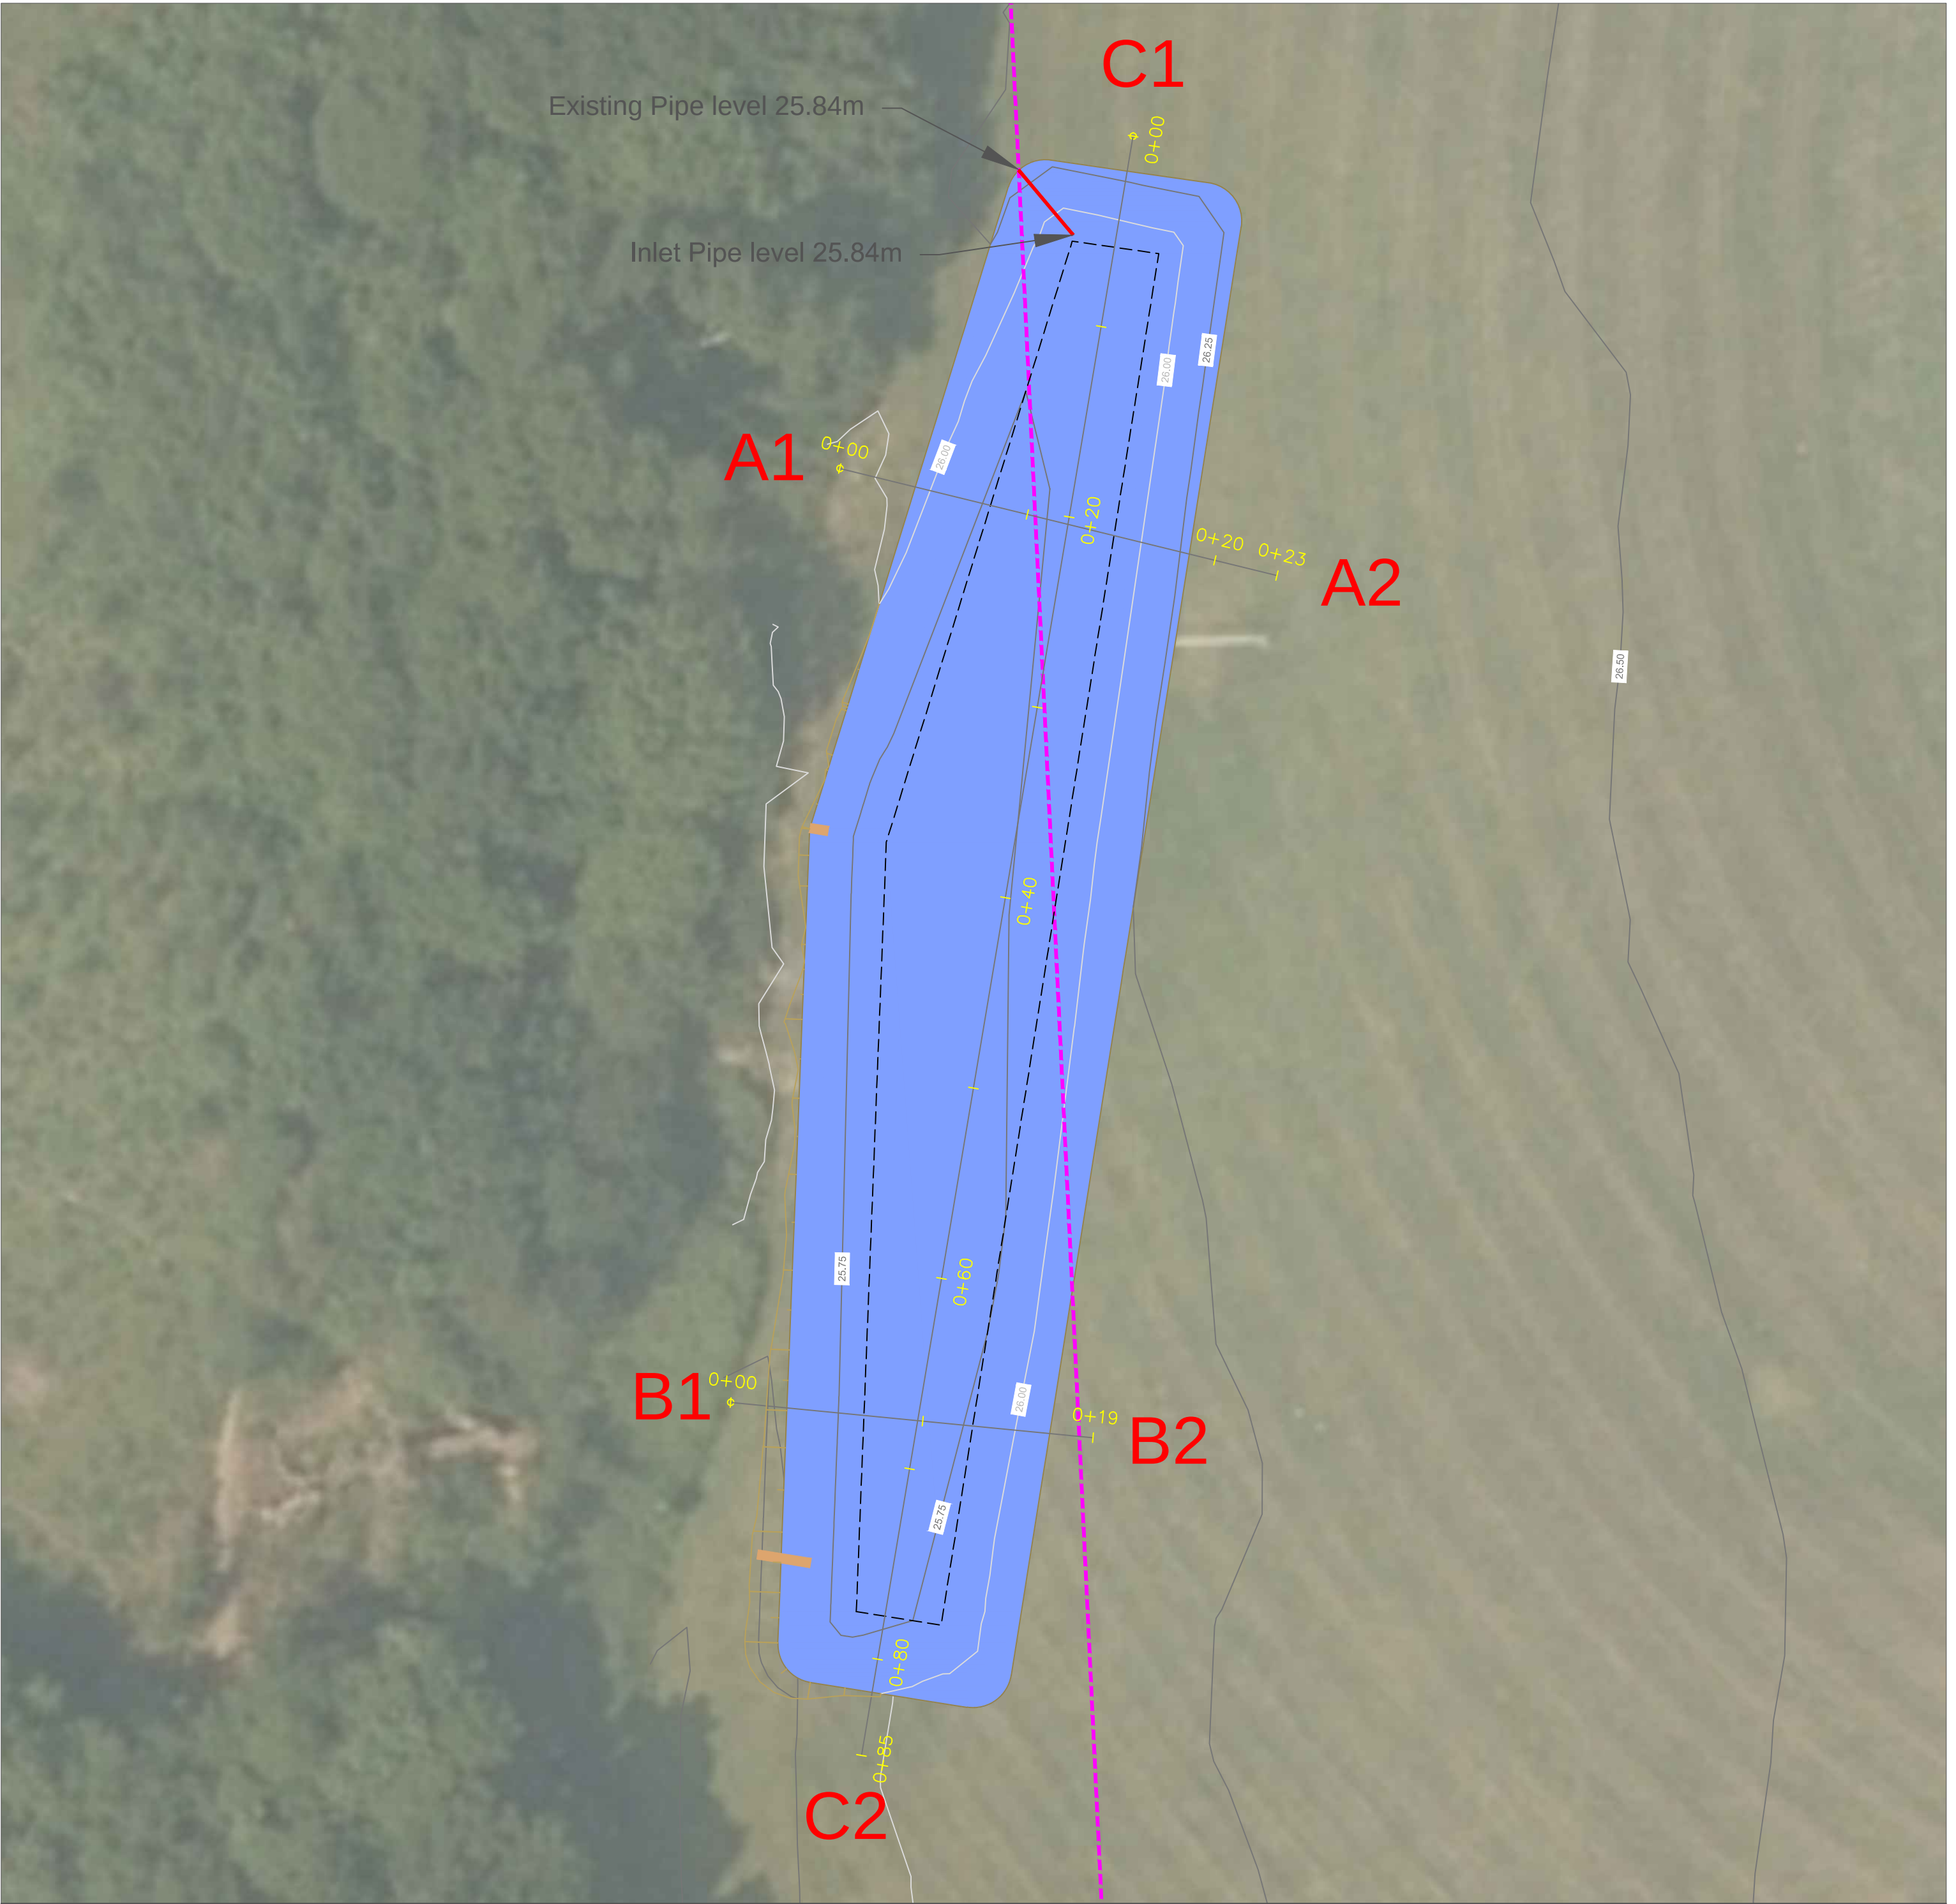

LEGEND

- Major Contours - 1m Intervals
- Minor Contours - 25cm Intervals
- Existing Collector Drain
- 150mm Solid Main
- Wetland Area (1163m²)
- Wetland Overflow Channel (1.00m Width)

Rev	Date	Description	Drawn By	Checked By
1	28/11/2023	Swale levels revised. Cross sections updated.	OM	MY
2	08/03/2024	Swale inlet level and detail added.	OM	MY

0m 5m 10m
Scale bar @ 1:250

TGMS Sports Surface Consultants

TGMS, 4 Doolittle Mill,
Frogghall Road, Ampthill,
Bedfordshire, MK45 2ND
Tel: 01525 307060
Web: www.tgms.co.uk
Email: enquires@tgms.co.uk

TGMS and PSD Agencies are trading names of Professional Sportsurf Design (North West) Ltd.
Company number 0597558.
Registered Office: Wigan Road, Leyland, England, PR25 5NW.
Directors: Dr Richard East

Drawing Title Wetland Cross Sections		
Project : Lapstone Playing Fields		
Client : Eastleigh Borough Council		
Consultant : Matt Young		
Date : 24/10/2023	Drawing Status : Design	
Scale : 1:250	Paper Size : A2	
Drawn by : OM	Checked by : MY	Approved by : MY
Drawing Number TGMS1111.12-6		Revision 2

Date copyright © PSD (NW) Ltd