


block plan with carport inc

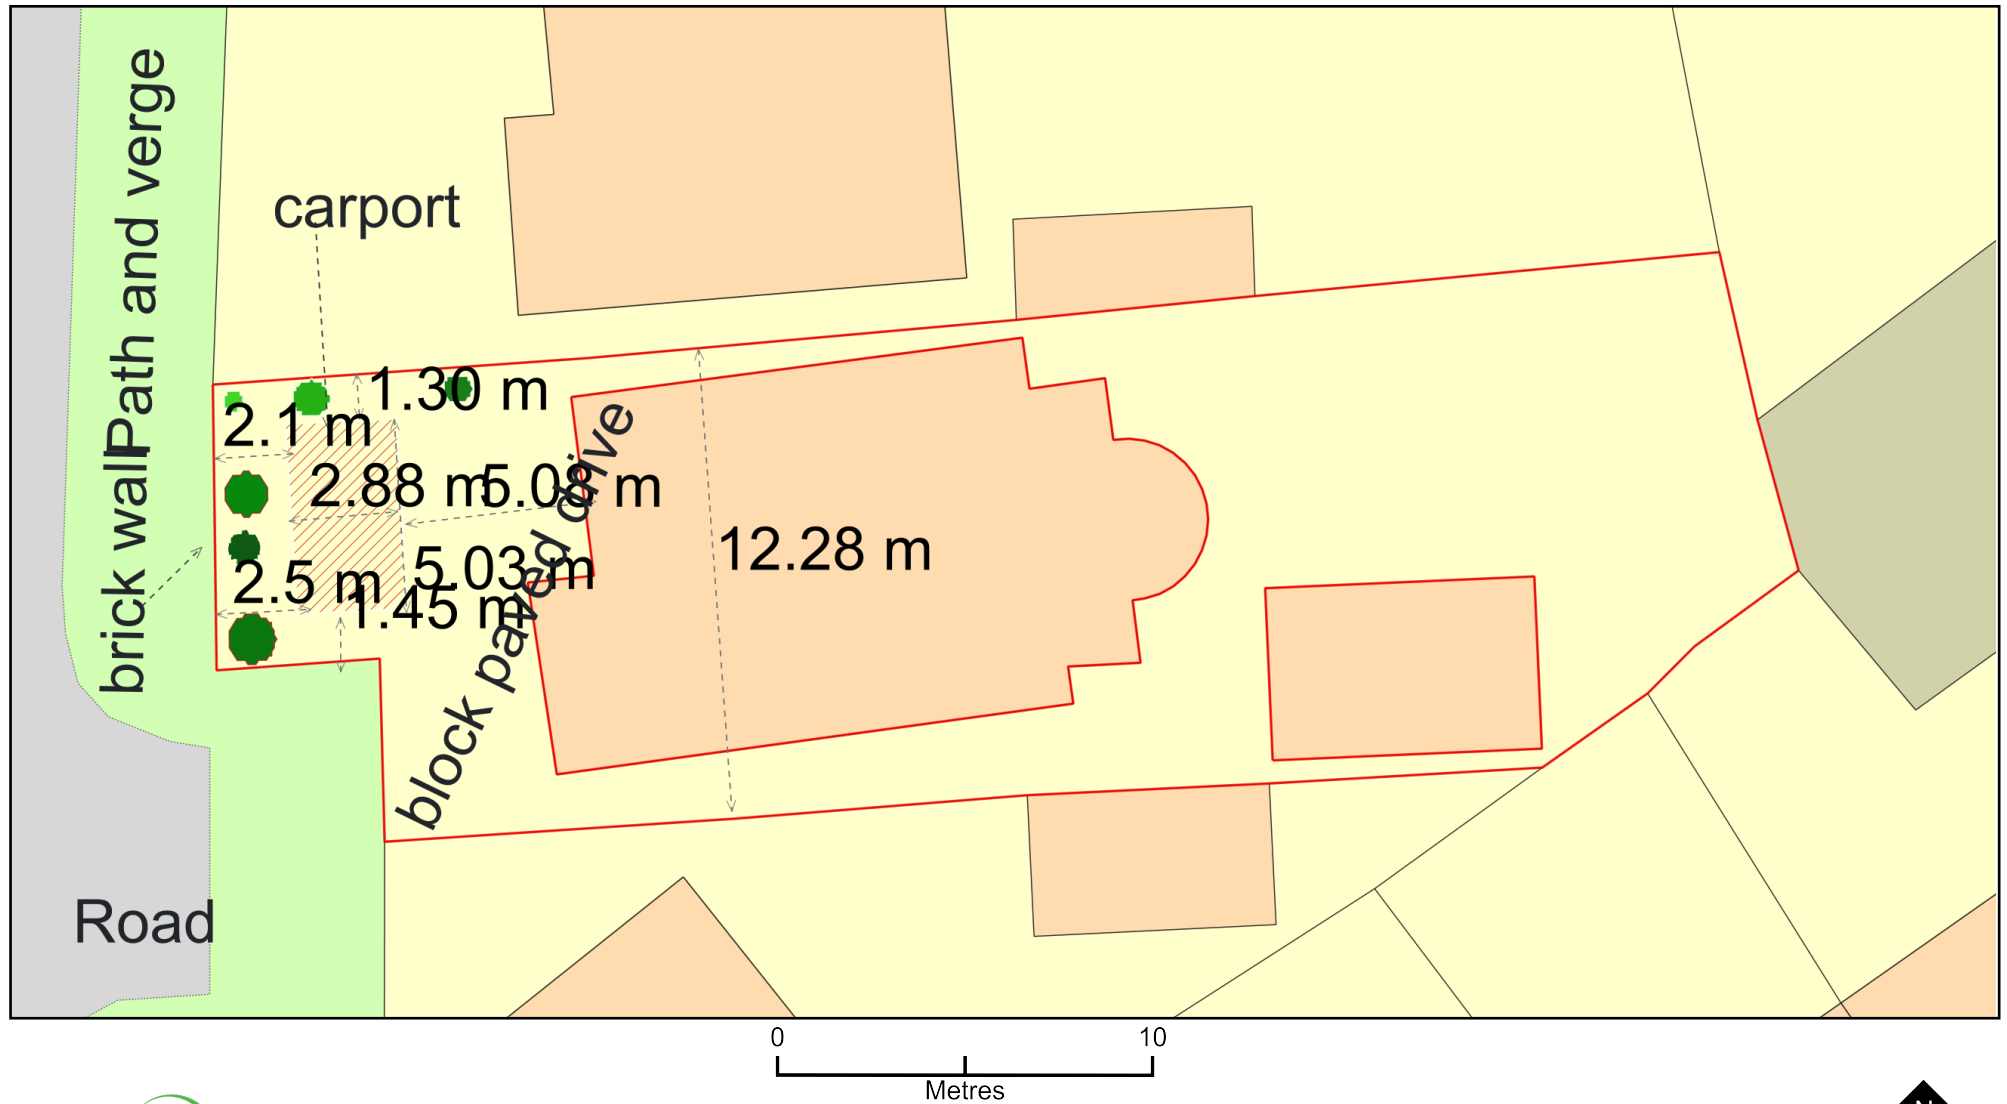

Plan Produced for: Jason Somerville

Date Produced: 21 Dec 2023

Plan Reference Number: TQRQM23355202742631

Scale: 1:200 @ A4

© Crown copyright and database rights 2023 OS 100042766