



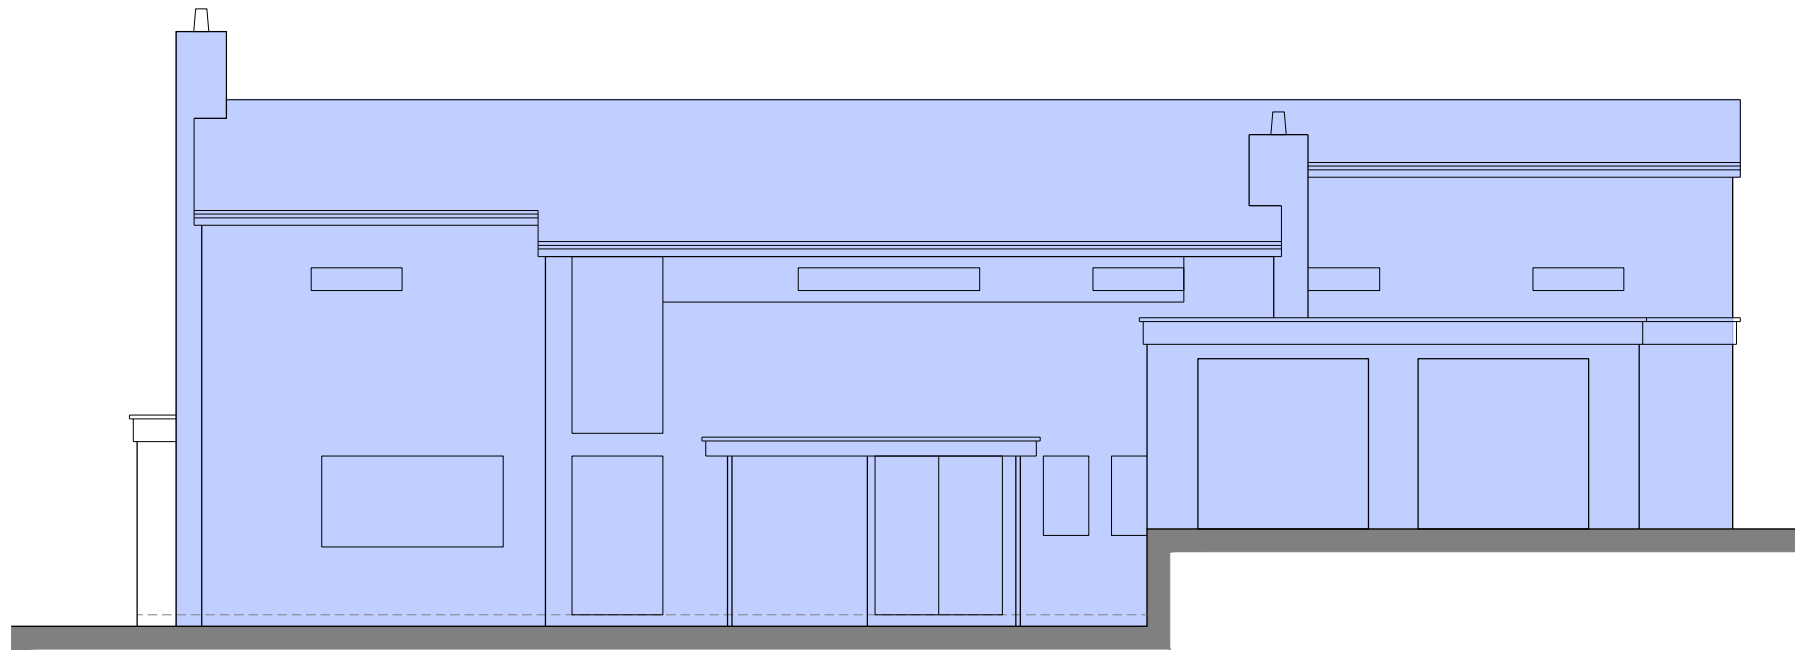

EXISTING NORTH ELEVATION 134.05sqm

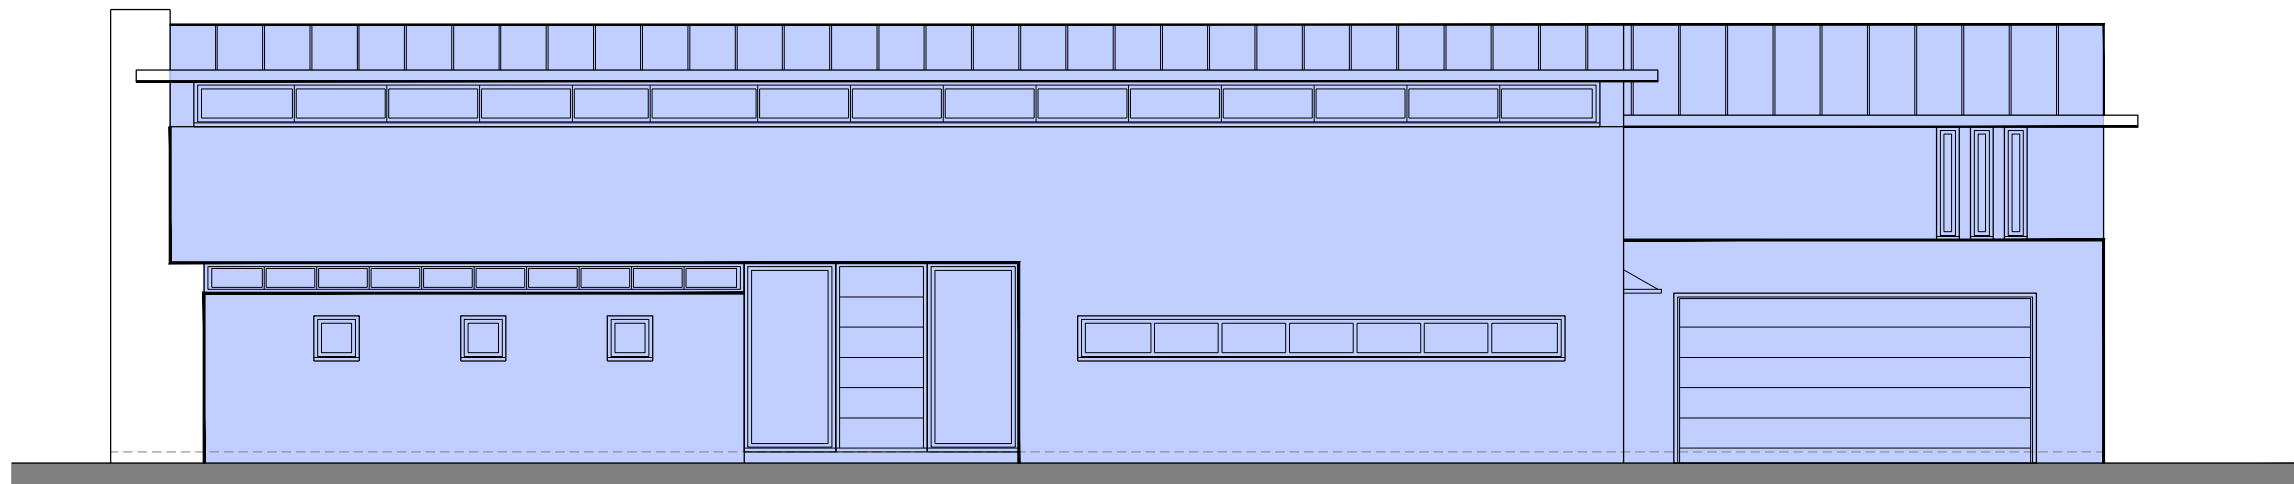

PROPOSED NORTH ELEVATION 147.15sqm

JON DALE ARCHITECT LTD.

Jon Dale RIBA 12 Crestwood View, Eastleigh, Hampshire, SO50 4NF Tel: 07787 575126 E-mail: jondalearchitect@gmail.com

Project

Cherry Court
Salterns' Lane
Bursledon

Title

Elevation Comparison

Scale

1:100

Date

Jan 24

Drawn

RP

Checked

JD

Job No.

126

Drawing. No.

Comp01

Revision

-